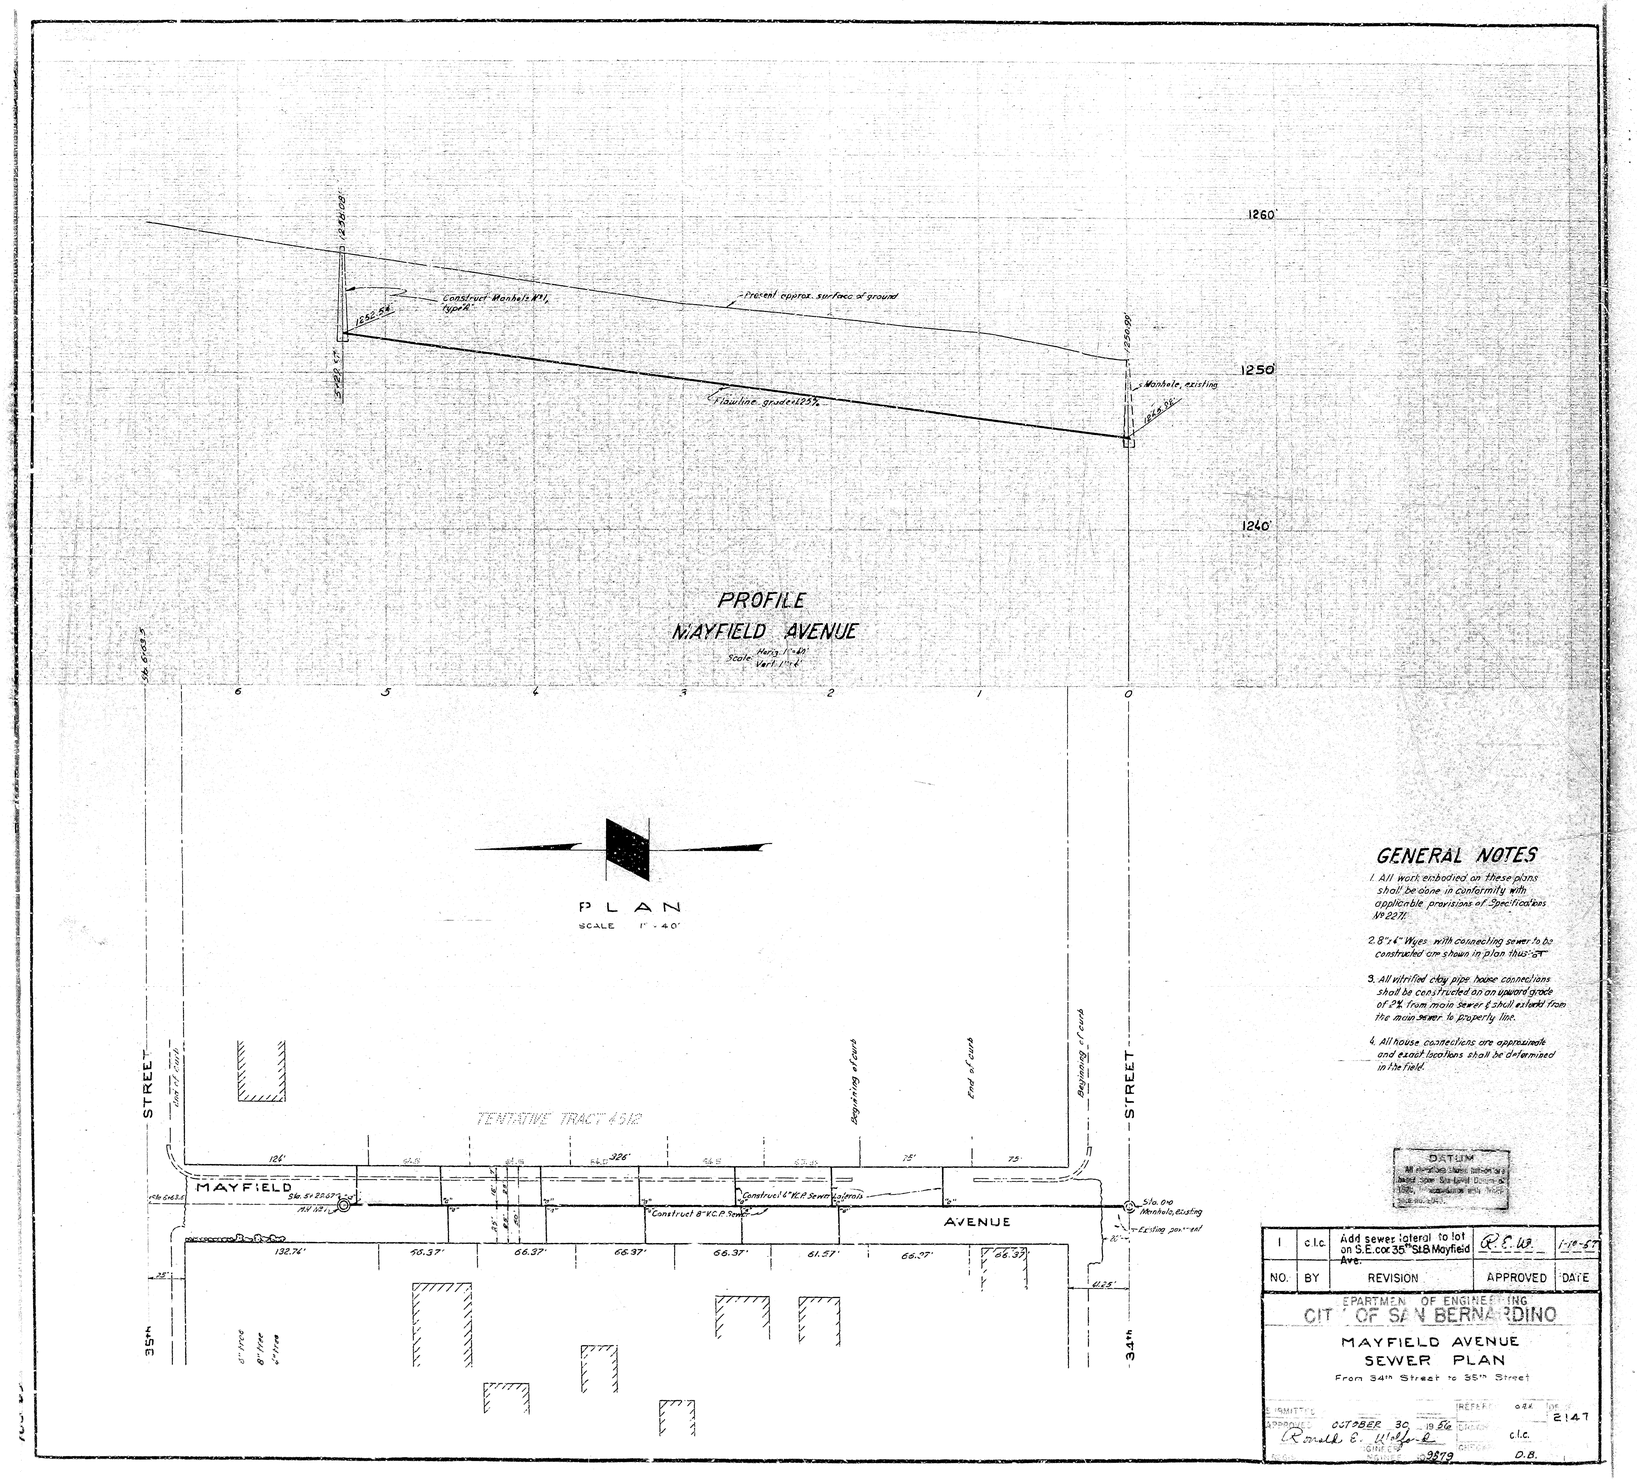


## GENERAL NOTES

1. All work embodied on these plans shall be done in conformity with applicable provisions of Specifications No 2271.
2. 8"x4" Wyes with connecting sewer to be constructed are shown in plan thus:
3. All vitrified clay pipe house connections shall be constructed on an upward grade of 2% from main sewer & shall extend from the main sewer to property line.
4. All house connections are approximate and exact locations shall be determined in the field.

| NO. | BY | REVISION | APPROVED | DATE |
|---|---|---|---|---|
| 1 | c.l.c. | Add sewer lateral to lot on S.E. cor 35th St & Mayfield Ave. | R.E.W. | 1-18-57 |

DEPARTMENT OF ENGINEERING
CITY OF SAN BERNARDINO

MAYFIELD AVENUE
SEWER PLAN
From 34th Street to 35th Street

SUBMITTED
APPROVED OCTOBER 30 1956
Ronald E. Wilfert
CITY ENGINEER
DRAWN c.l.c.
APPROVED D.B.
DRAWING NO. 2147
9879