PROFILE

Scale: Horiz. 1" = 20'
Vert. 1" = 4'

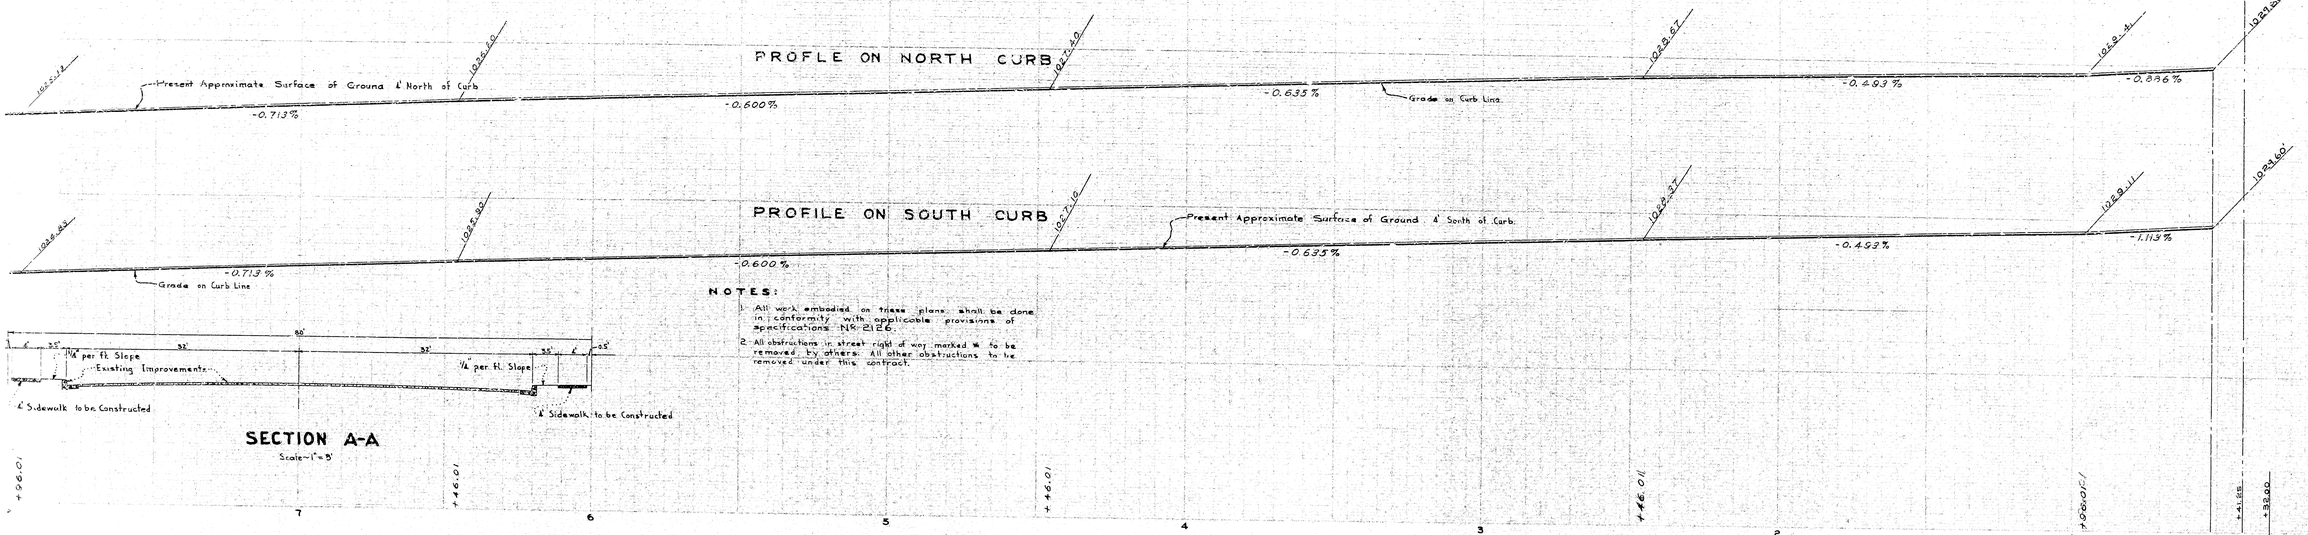

NOTES:

1. All work embodied on these plans shall be done in conformity with applicable provisions of specifications No. 2126.
2. All obstructions in street right of way marked * to be removed by others. All other obstructions to be removed under this contract.

SECTION A-A

Scale - 1" = 5'

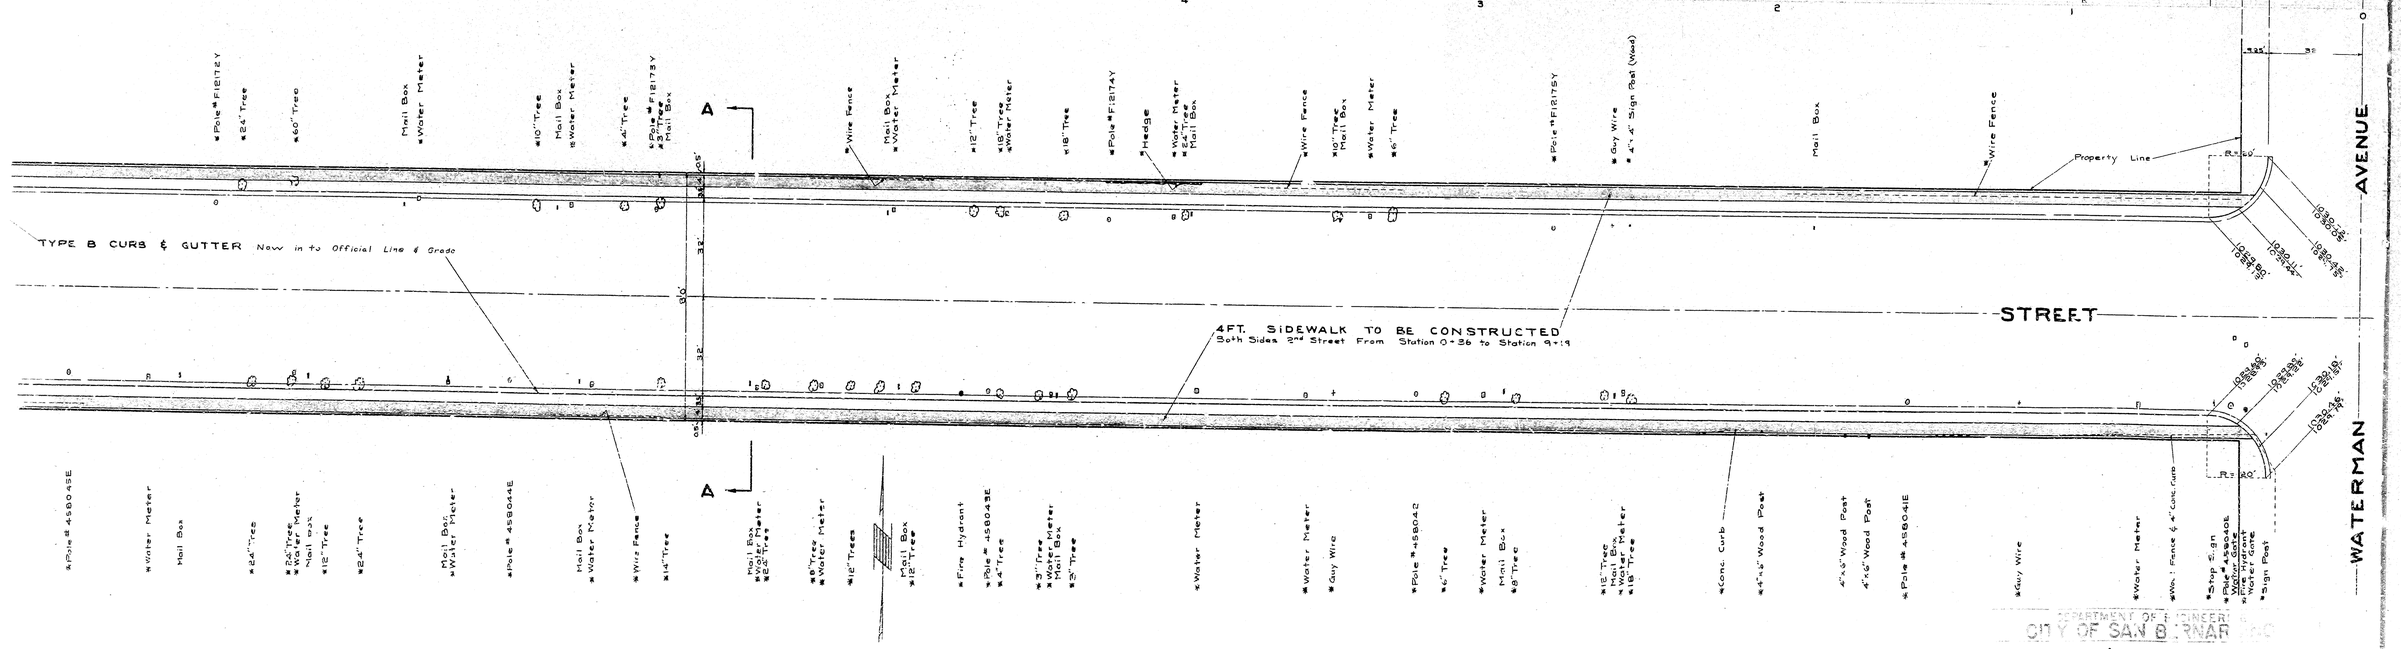

PLAN

Scale 1" = 20'

PLAN ADOPTED_____

DEPARTMENT OF ENGINEERING
CITY OF SAN BERNARDINO

2nd STREET
SIDEWALK PLAN

From Allen Street to Waterman Avenue

NO	BY	REVISION	APPROVED	DATE
1	GRW	DELETE SIDEWALK NORTH EAST CORNER OF 2ND ST & ALLEN ST	GRW	10-15-59

June 24 54

2155

7065

66

PROFILE

Scale: Horiz. 1" = 20'
Vert. 1" = 4'

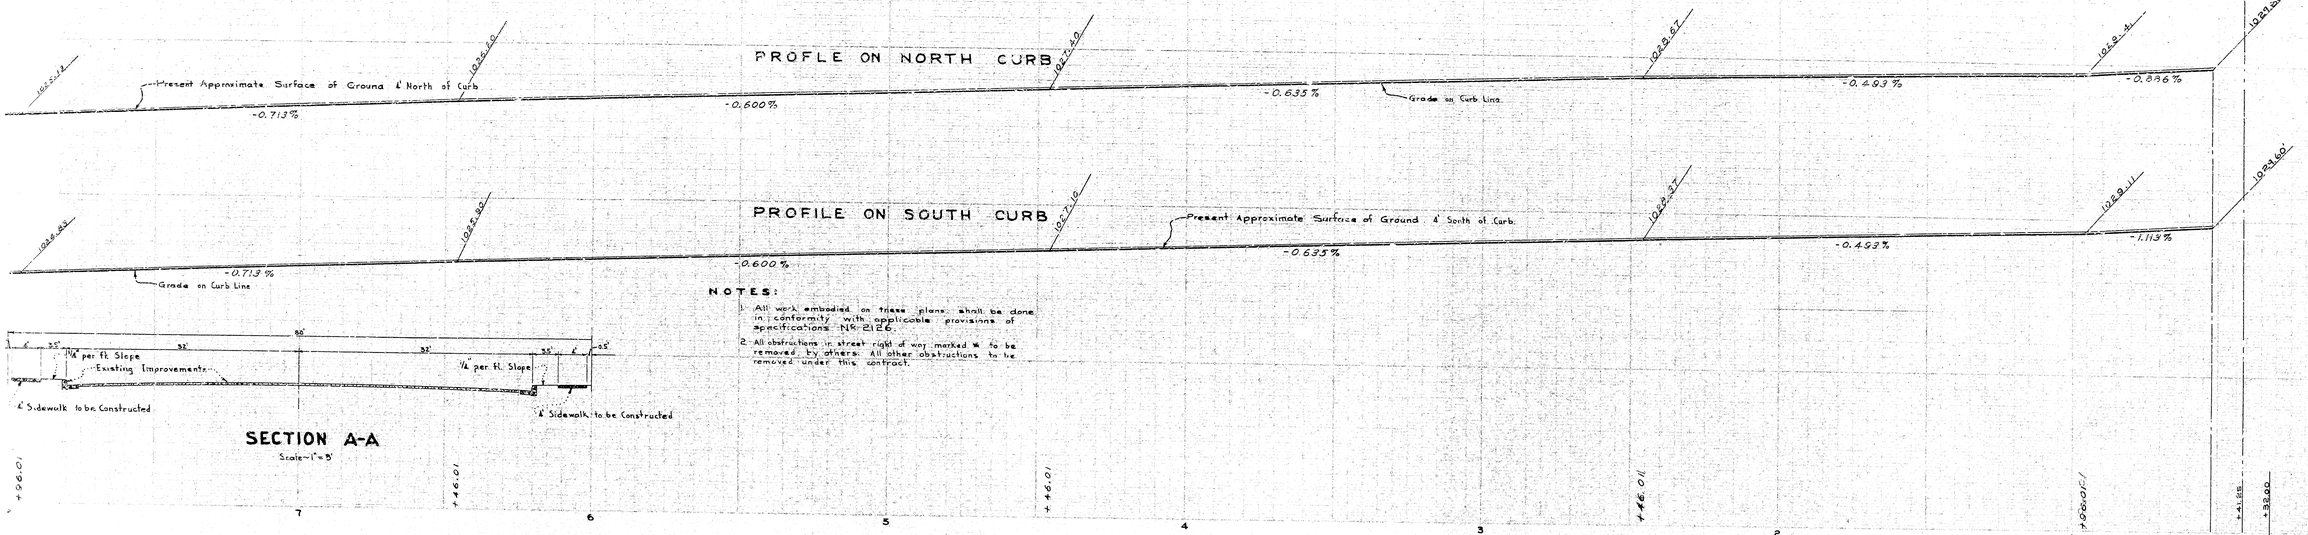

NOTES:

1. All work embodied on these plans shall be done in conformity with applicable provisions of specifications No. 2126.
2. All obstructions in street right of way marked * to be removed by others. All other obstructions to be removed under this contract.

SECTION A-A

Scale - 1" = 5'

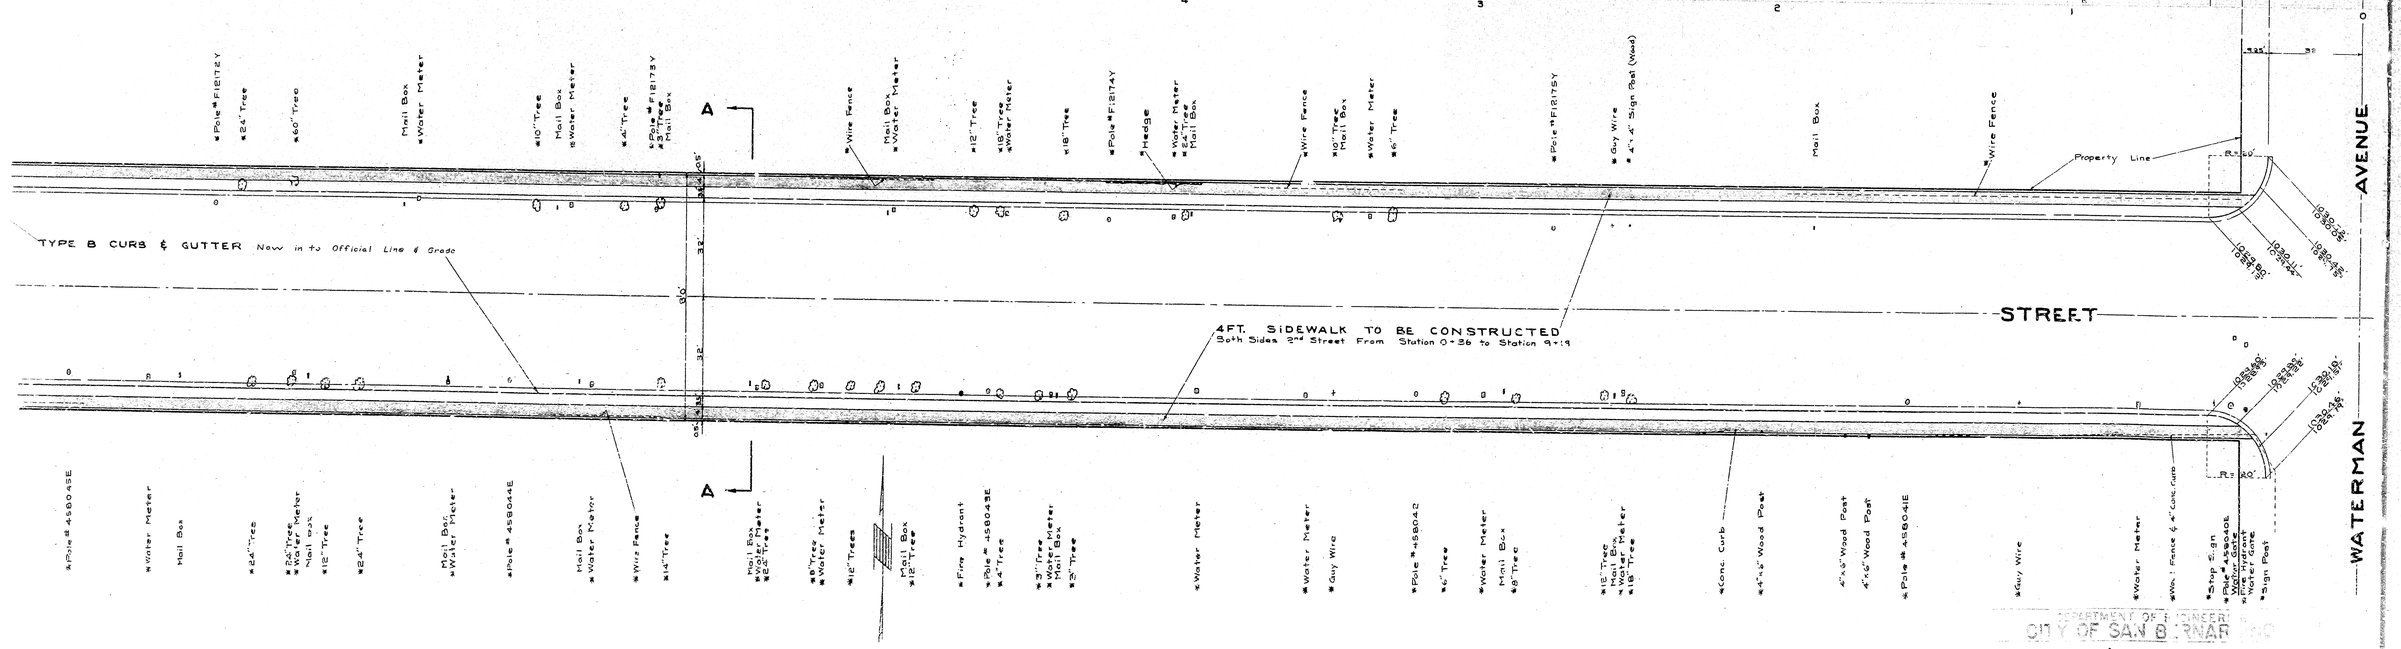

PLAN

Scale 1" = 20'

PLAN ADOPTED_____

DEPARTMENT OF ENGINEERING
CITY OF SAN BERNARDINO

2nd STREET
SIDEWALK PLAN

From Allen Street to Waterman Avenue

NO	BY	REVISION	APPROVED	DATE
1	GRW	DELETE SIDEWALK NORTH EAST CORNER OF 2ND ST & ALLEN ST	GRW	10-15-59

June 24 54

2155

7065

66