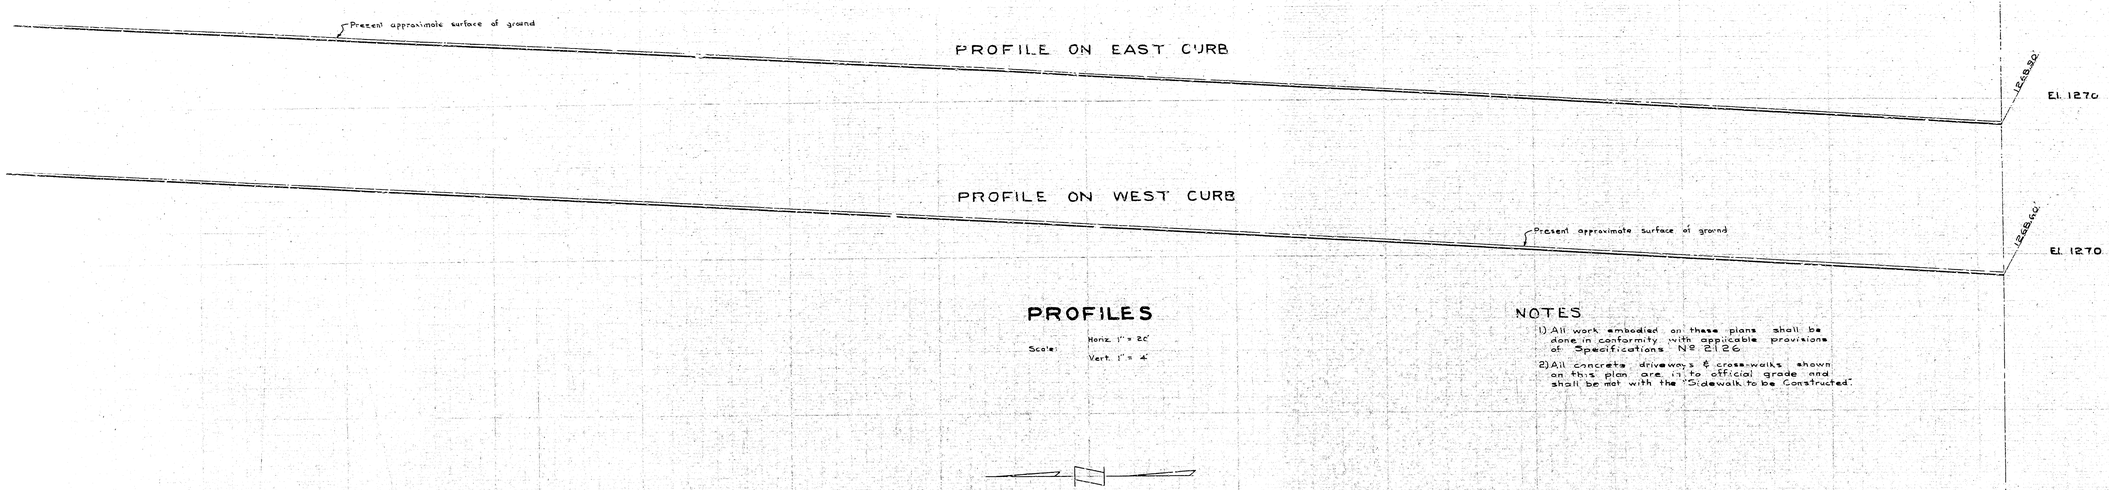

PROFILES

Scale: Horiz. 1" = 20'
Vert. 1" = 4'

NOTES

1) All work embodied on these plans shall be done in conformity with applicable provisions of Specifications № 2126.

2) All concrete driveways & cross-walks shown on this plan are at to official grade and shall be met with the "Sidewalk to be Constructed."

PLAN

Scale: 1" = 20'

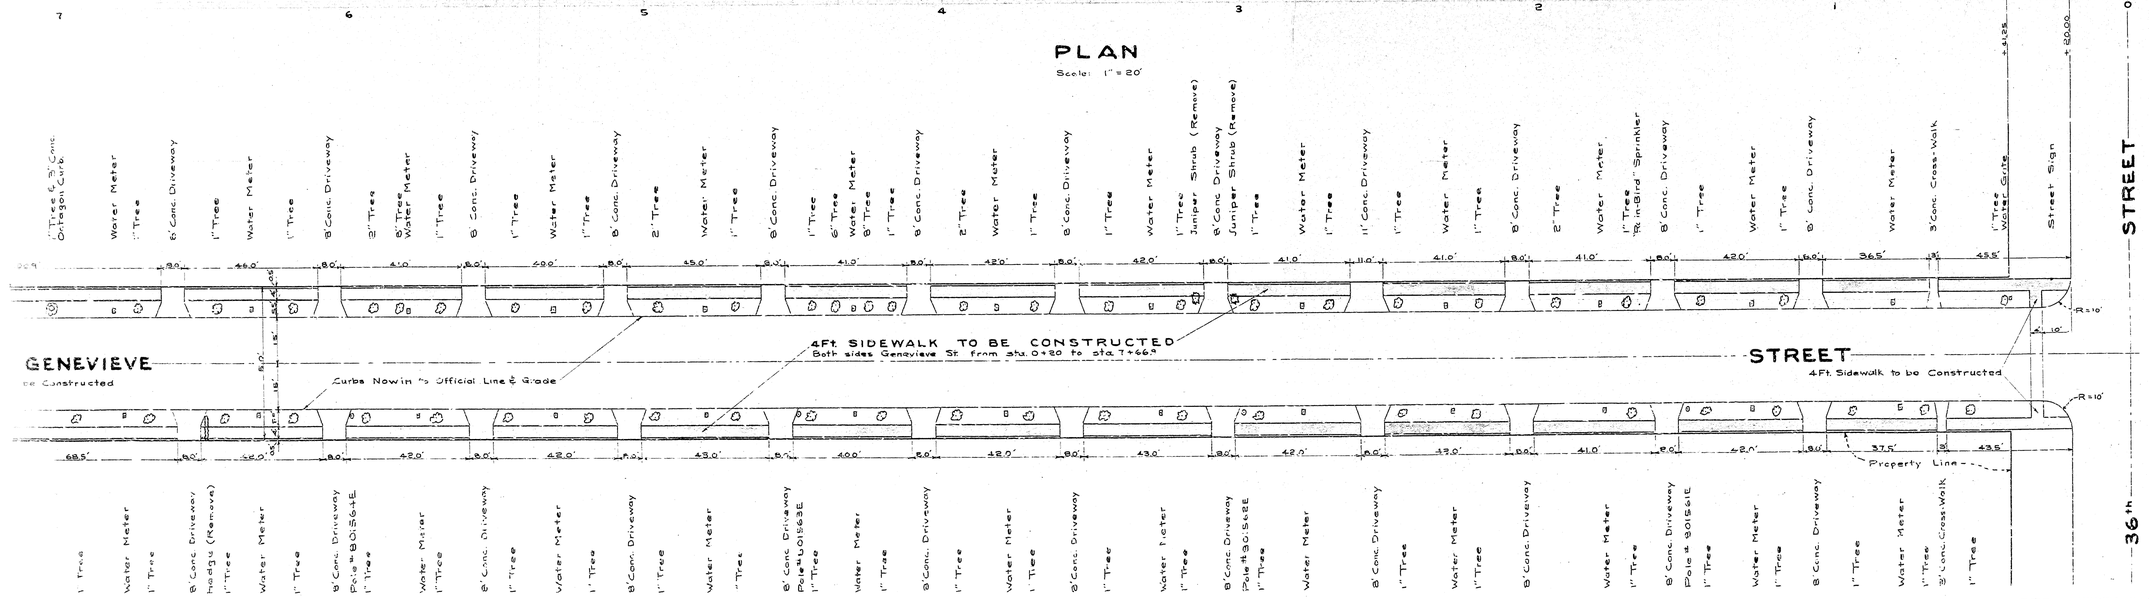

PLAN ADOPTED _____

DEPARTMENT OF PUBLIC WORKS
CITY OF SAN FERNANDO, CALIF.

GENEVIEVE STREET
SIDEWALK PLAN
FROM 36th STREET TO 37th STREET

Jan. 8, 54 0.4 2162
7065 C.C.

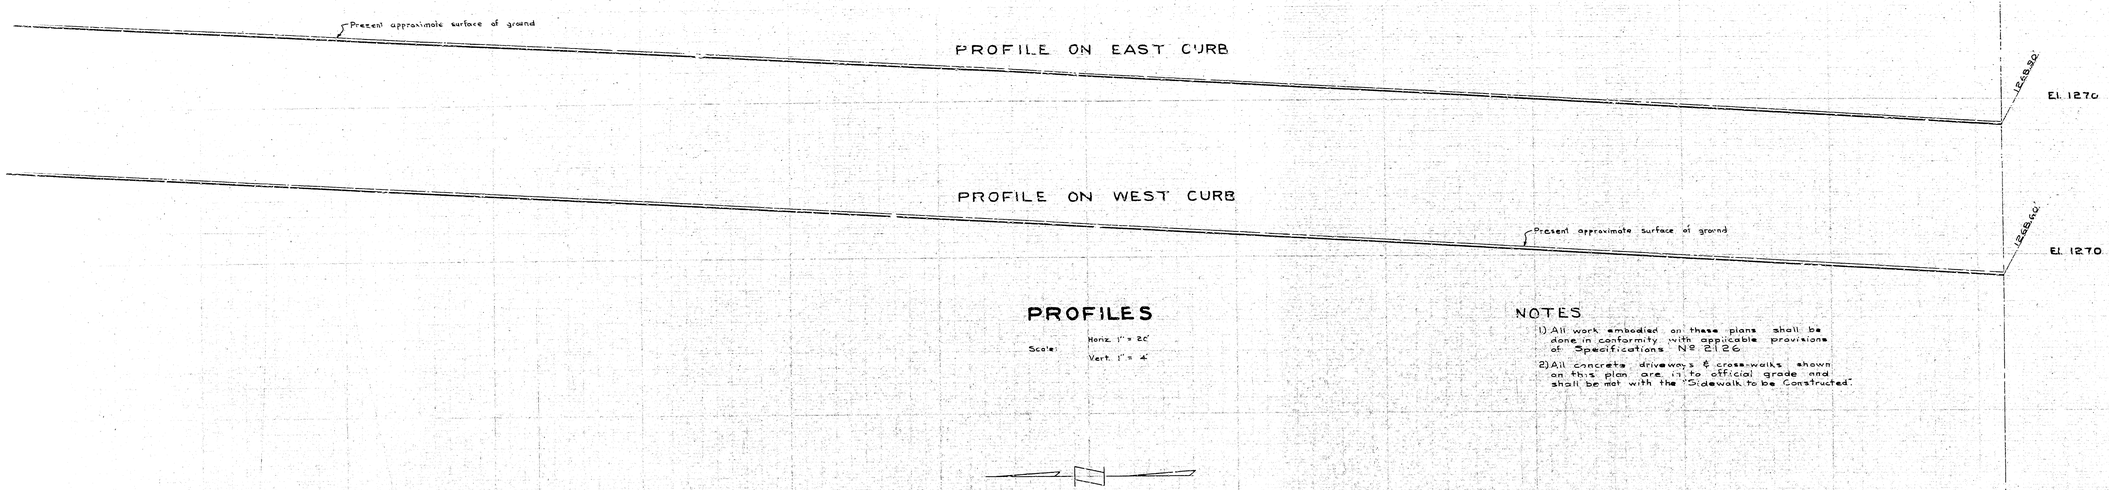

PROFILES

Scale: Horiz. 1" = 20'
Vert. 1" = 4'

NOTES

1) All work embodied on these plans shall be done in conformity with applicable provisions of Specifications № 2126.

2) All concrete driveways & cross-walks shown on this plan are at to official grade and shall be met with the "Sidewalk to be Constructed."

PLAN

Scale: 1" = 20'

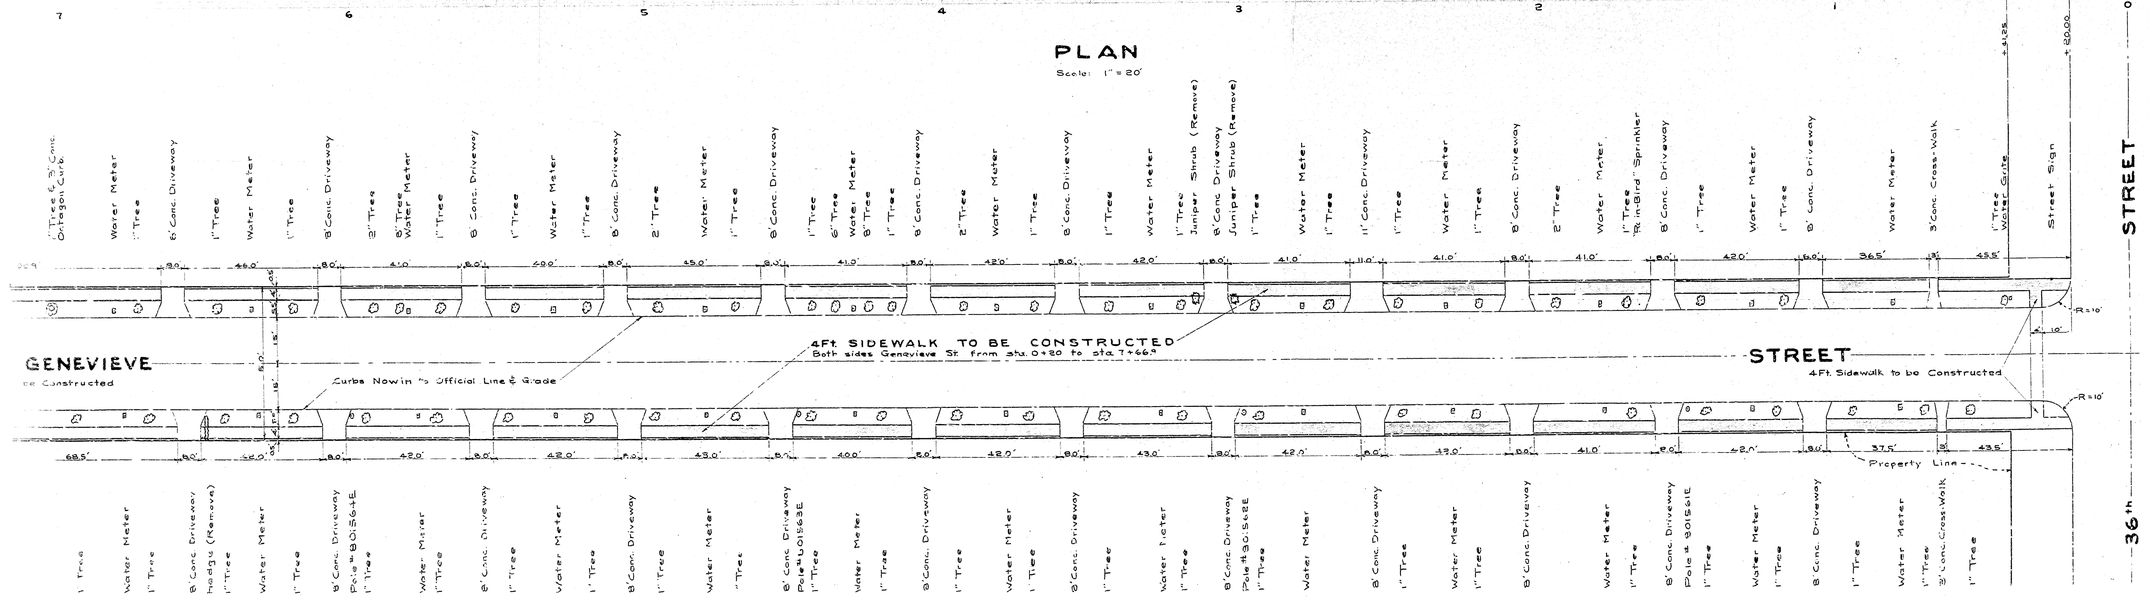

PLAN ADOPTED _____

DEPARTMENT OF PUBLIC WORKS
CITY OF SAN FERNANDO, CALIF.

GENEVIEVE STREET
SIDEWALK PLAN
FROM 36th STREET TO 37th STREET

Jan. 8, 54 0.4 2162
7065 C.C.