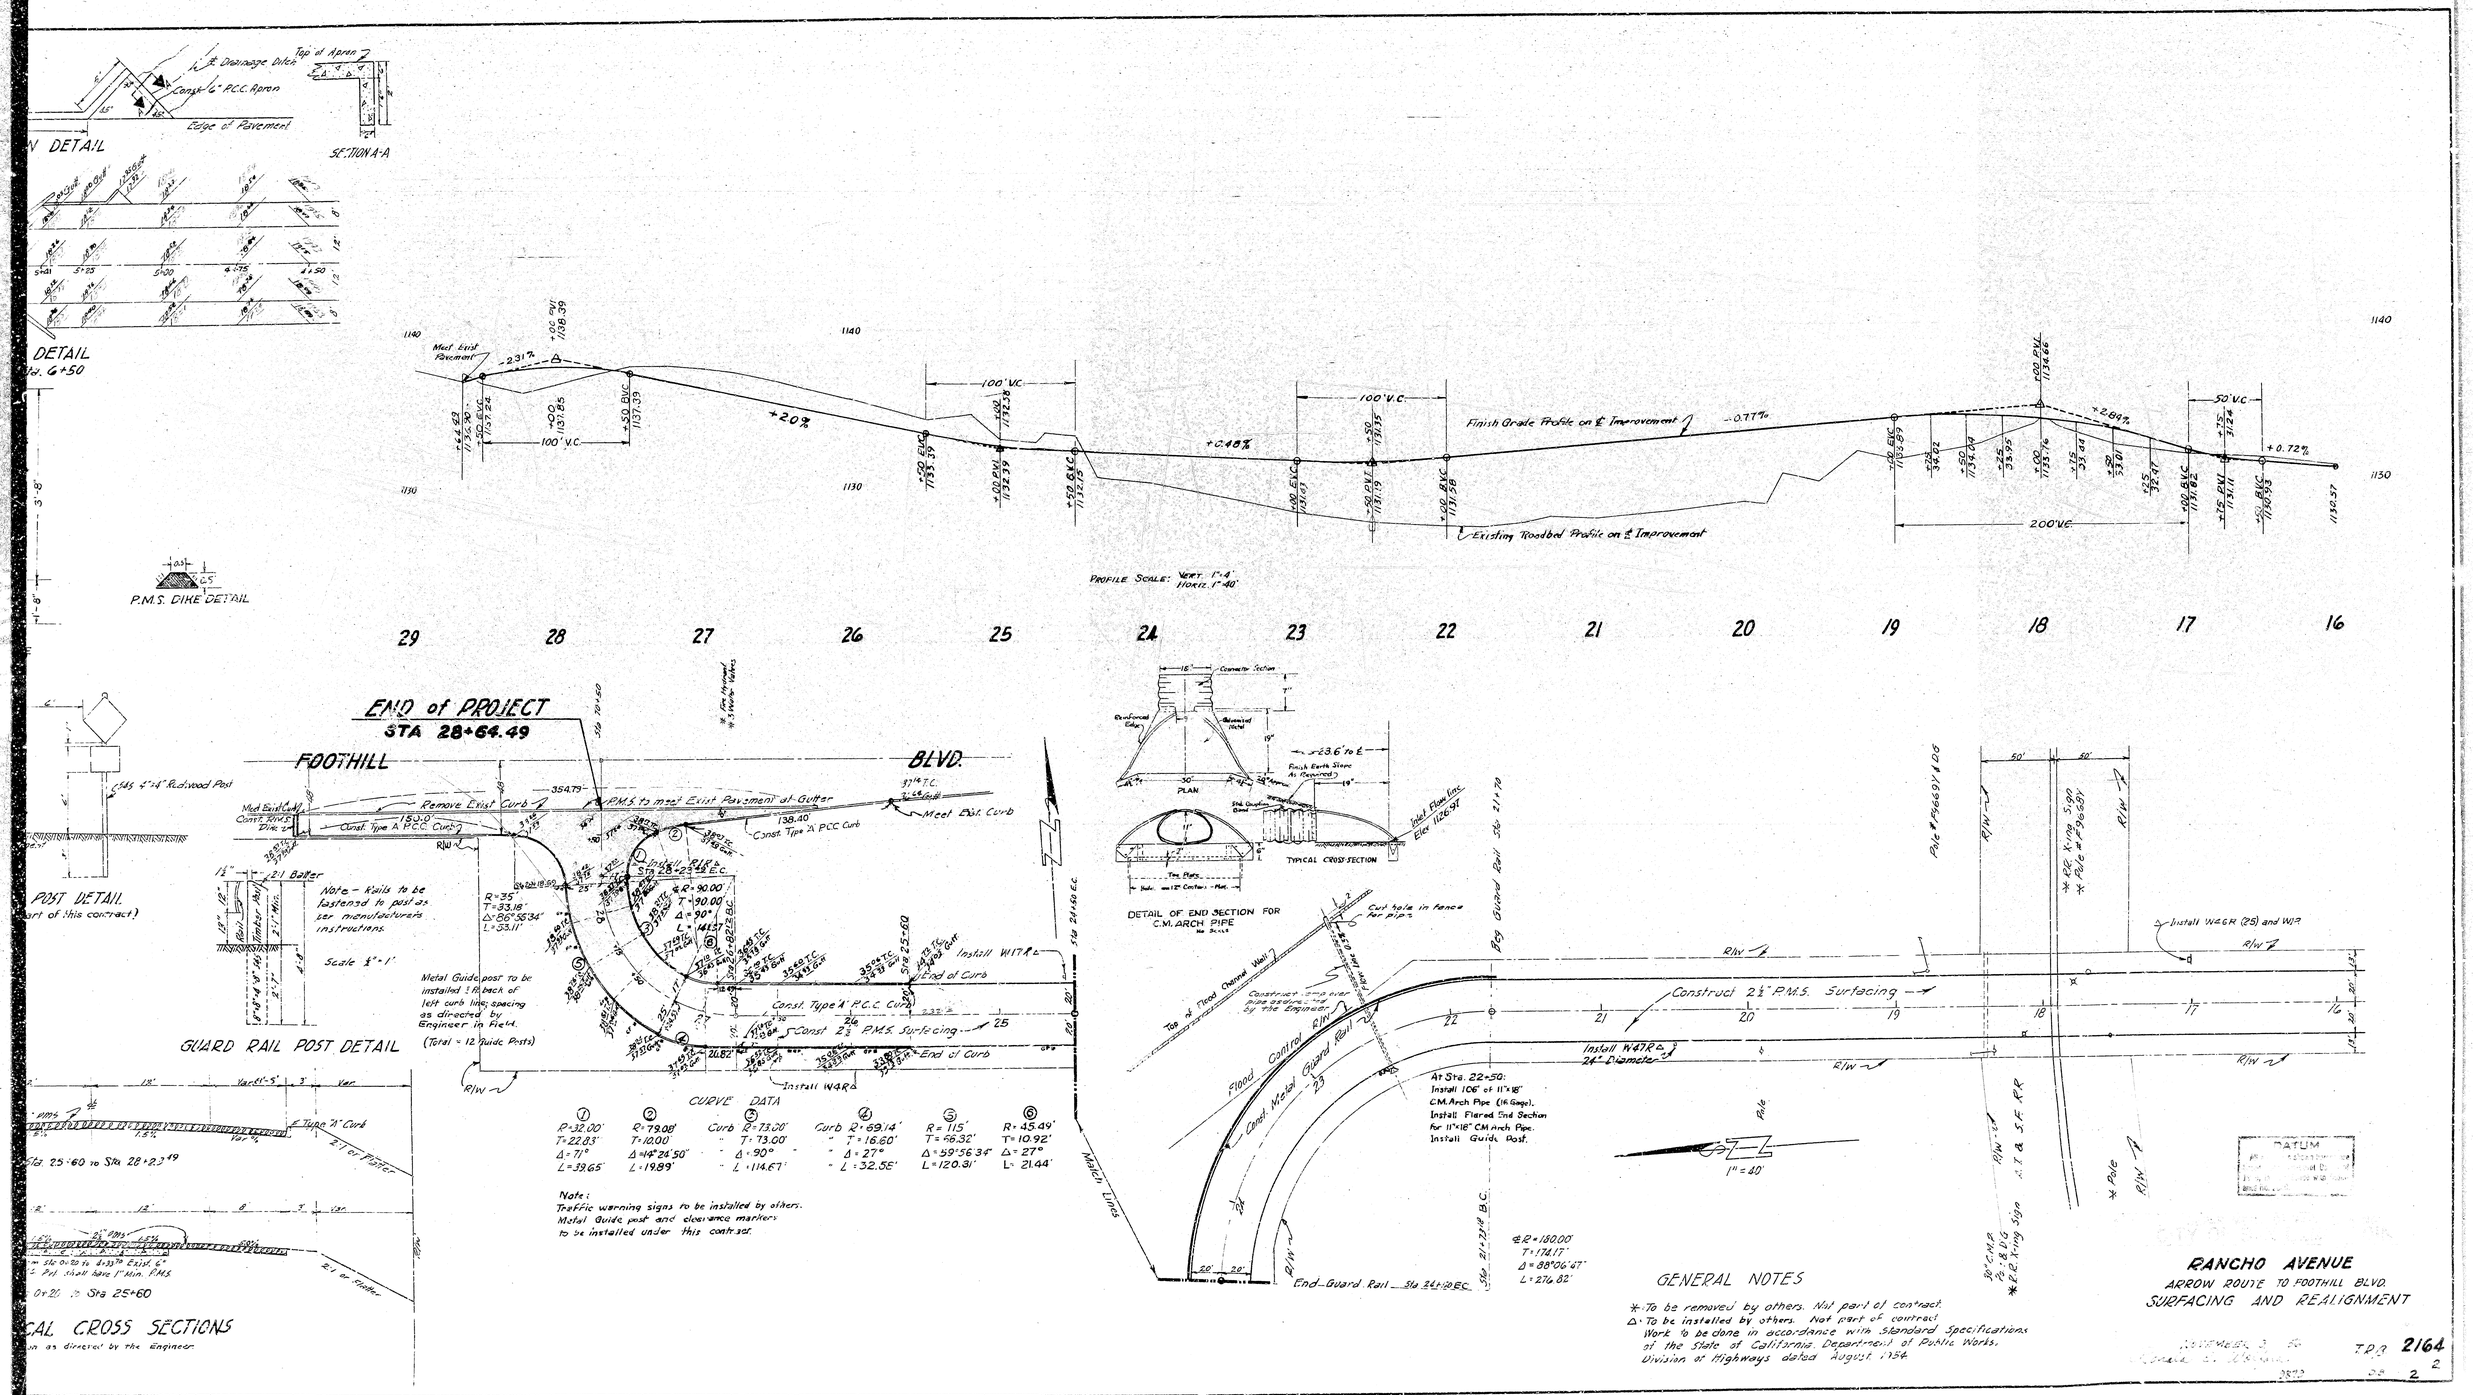

GENERAL NOTES

* To be removed by others. Not part of contract.
Δ To be installed by others. Not part of contract.
Work to be done in accordance with Standard Specifications of the State of California, Department of Public Works, Division of Highways dated August 1954.

RANCHO AVENUE
ARROW ROUTE TO FOOTHILL BLVD.
SURFACING AND REALIGNMENT

NOVEMBER 3, 1960
CHARLES L. WILSON
DISTRICT ENGINEER

T.P.R. 2164
SHEET 2 OF 2

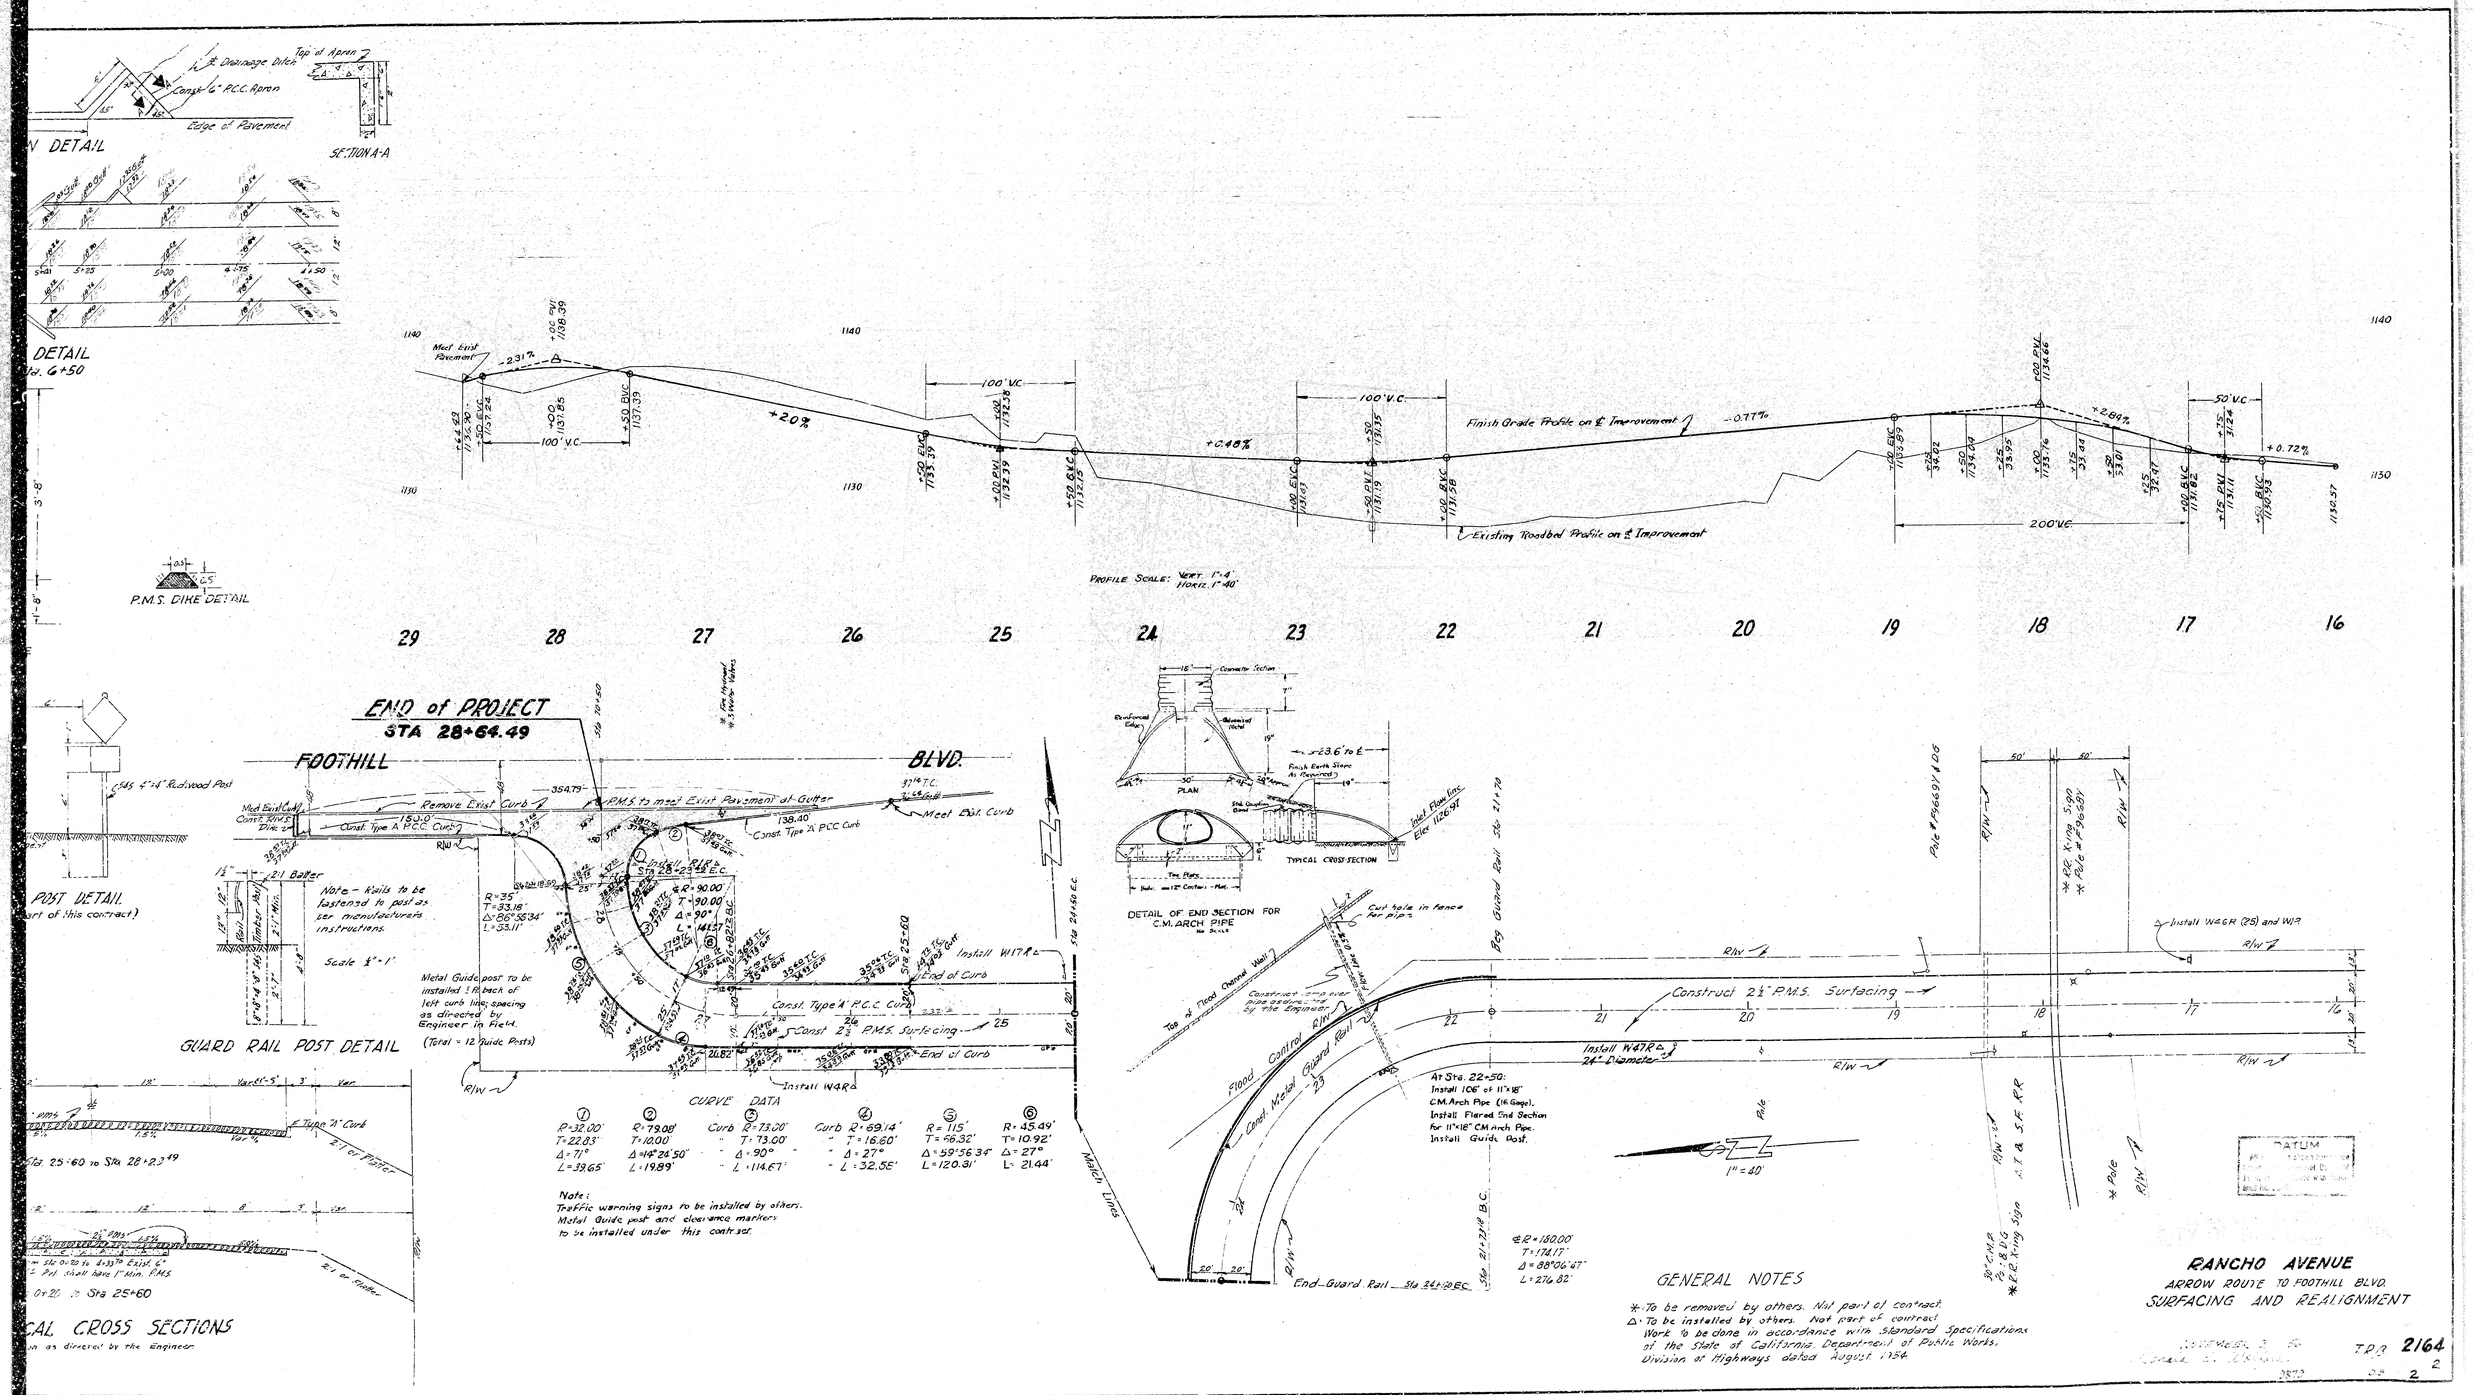

GENERAL NOTES

* To be removed by others. Not part of contract.
Δ To be installed by others. Not part of contract.
Work to be done in accordance with Standard Specifications of the State of California, Department of Public Works, Division of Highways dated August 1954.

RANCHO AVENUE
ARROW ROUTE TO FOOTHILL BLVD.
SURFACING AND REALIGNMENT

NOVEMBER 3, 1960
CHARLES L. WILSON
DISTRICT ENGINEER

T.P.R. 2164
SHEET 2 OF 2