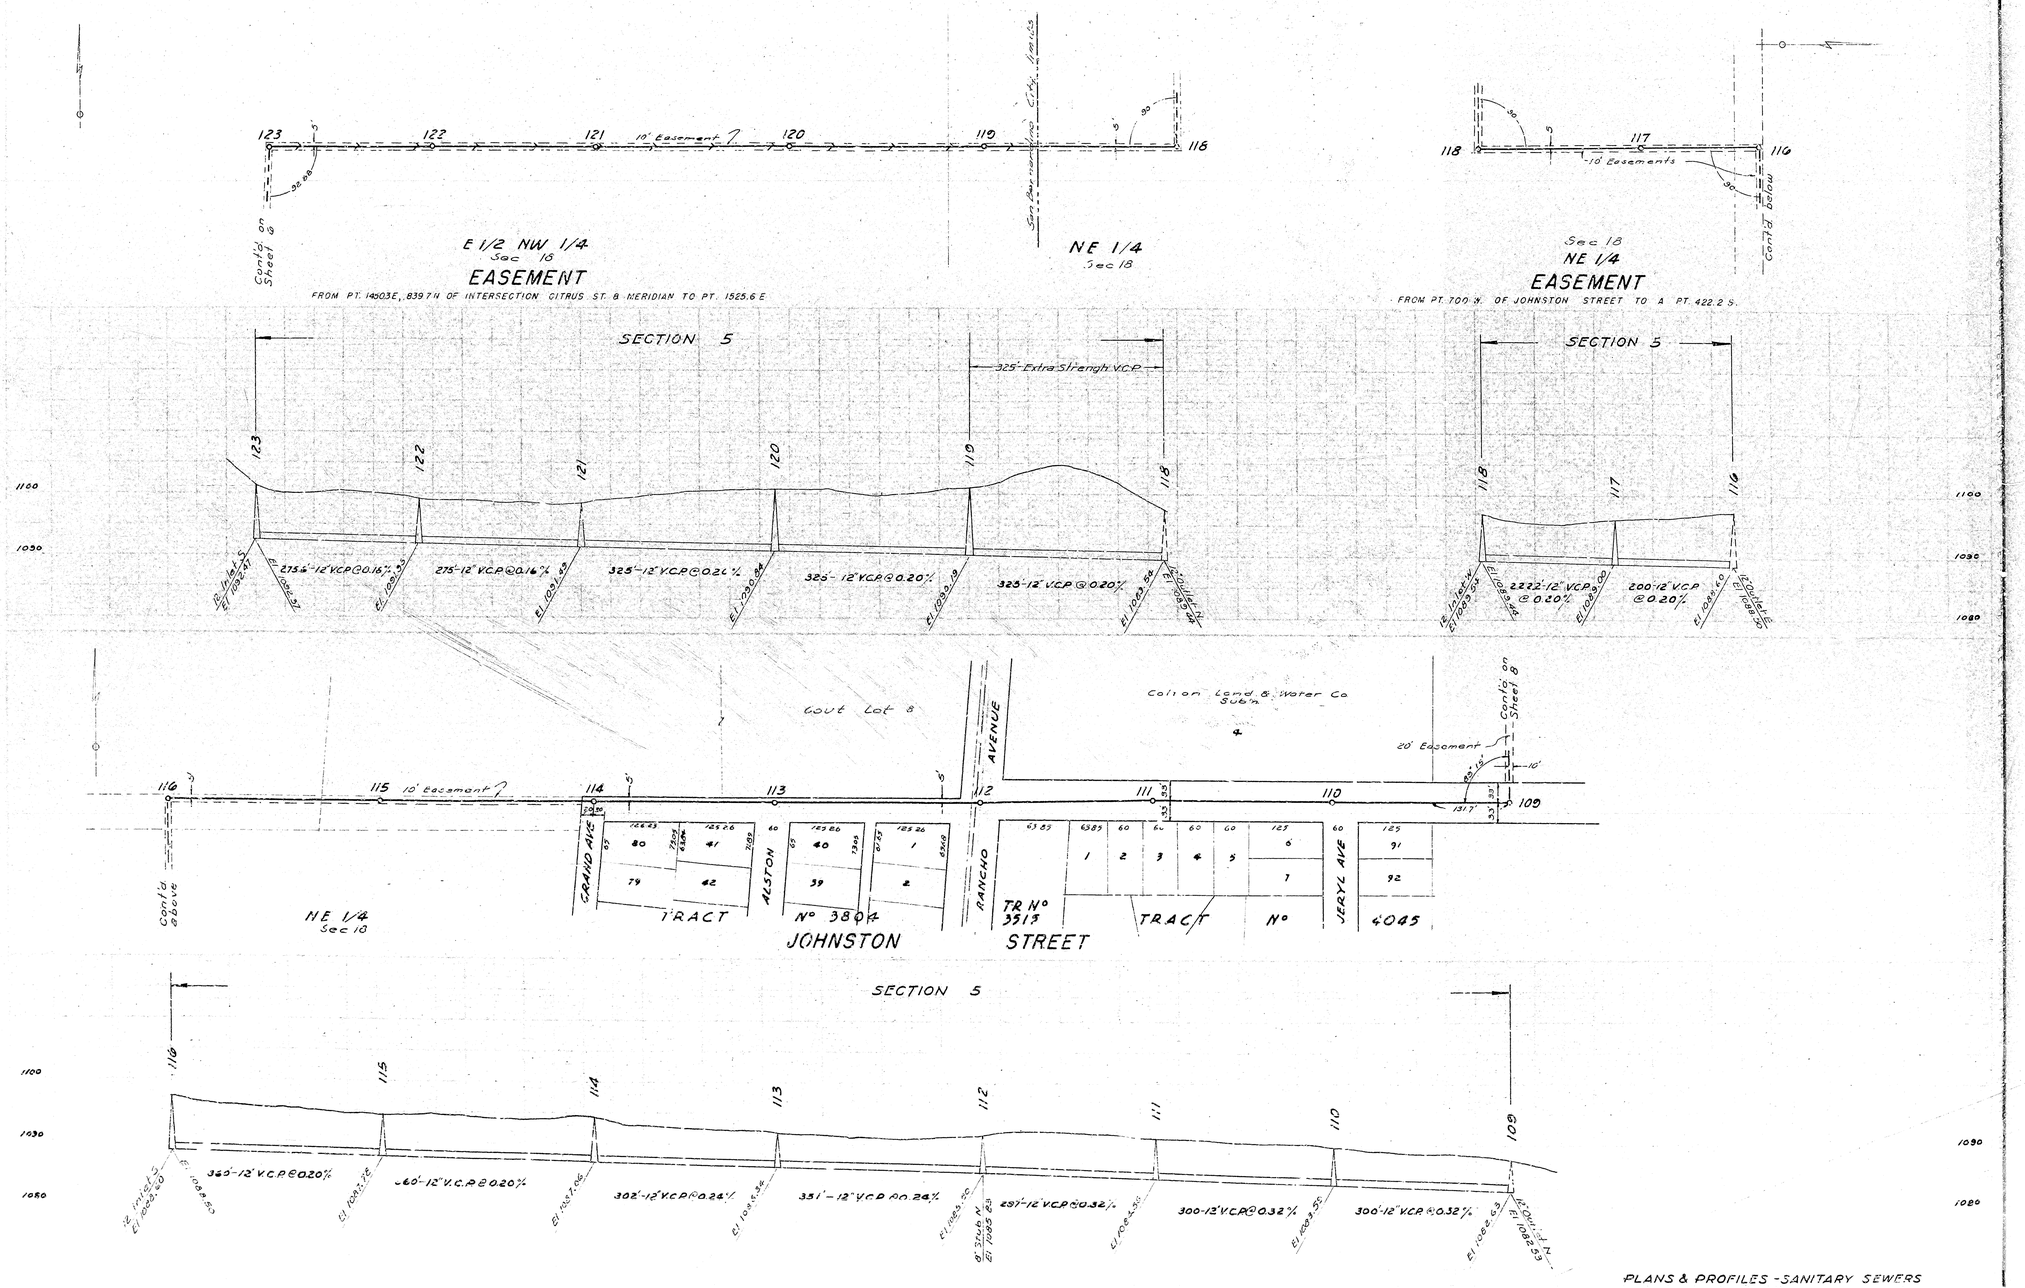


PLANS & PROFILES - SANITARY SEWERS
SAN BERNARDINO - PLAN Nº 2171
CURRIE ENGINEERING COMPANY

SHEET 5

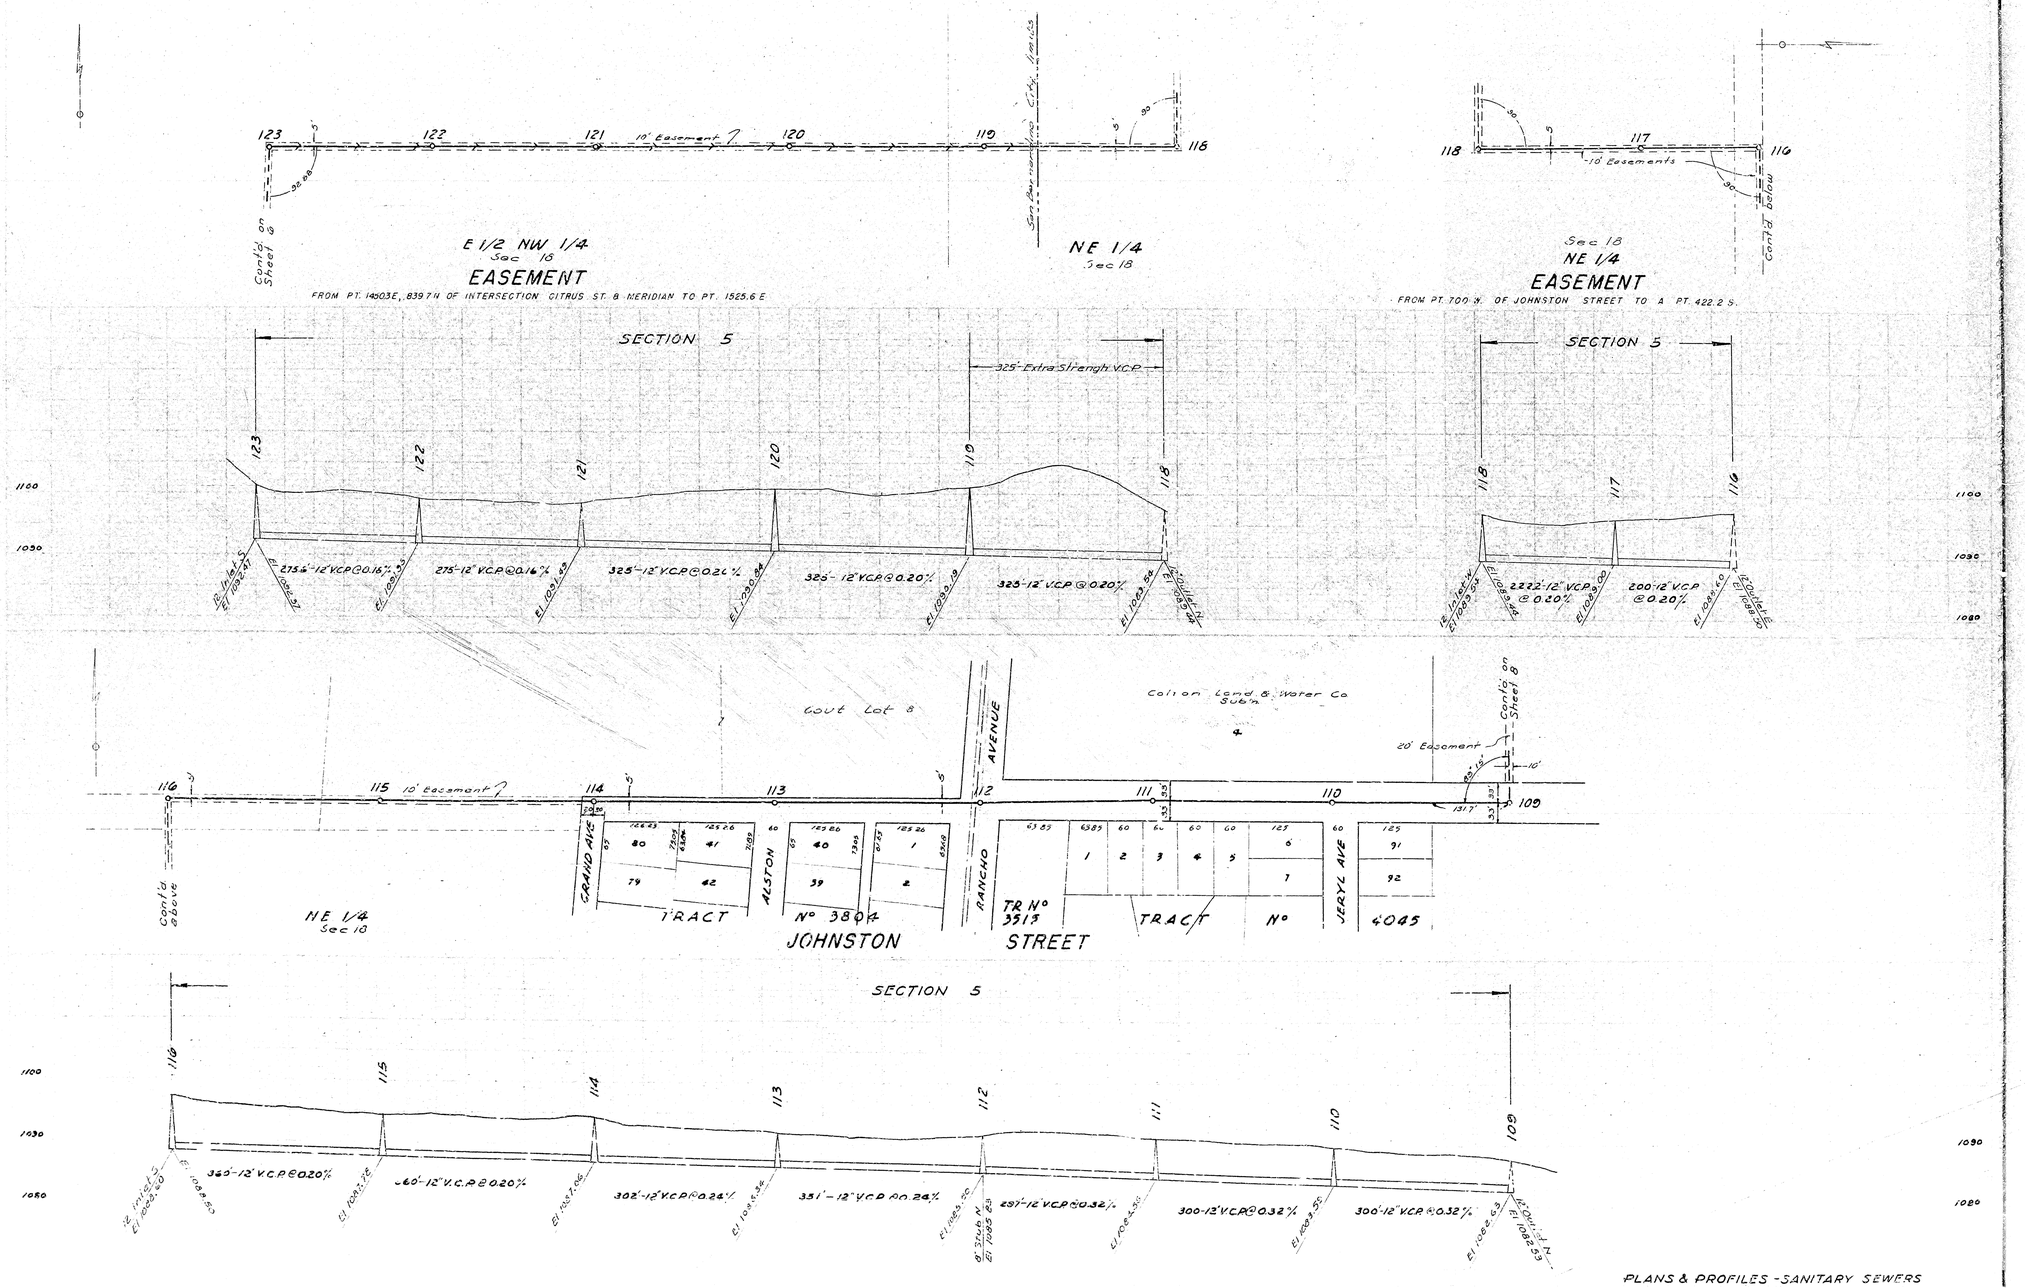


PLANS & PROFILES - SANITARY SEWERS
SAN BERNARDINO - PLAN Nº 2171
CURRIE ENGINEERING COMPANY

SHEET 5