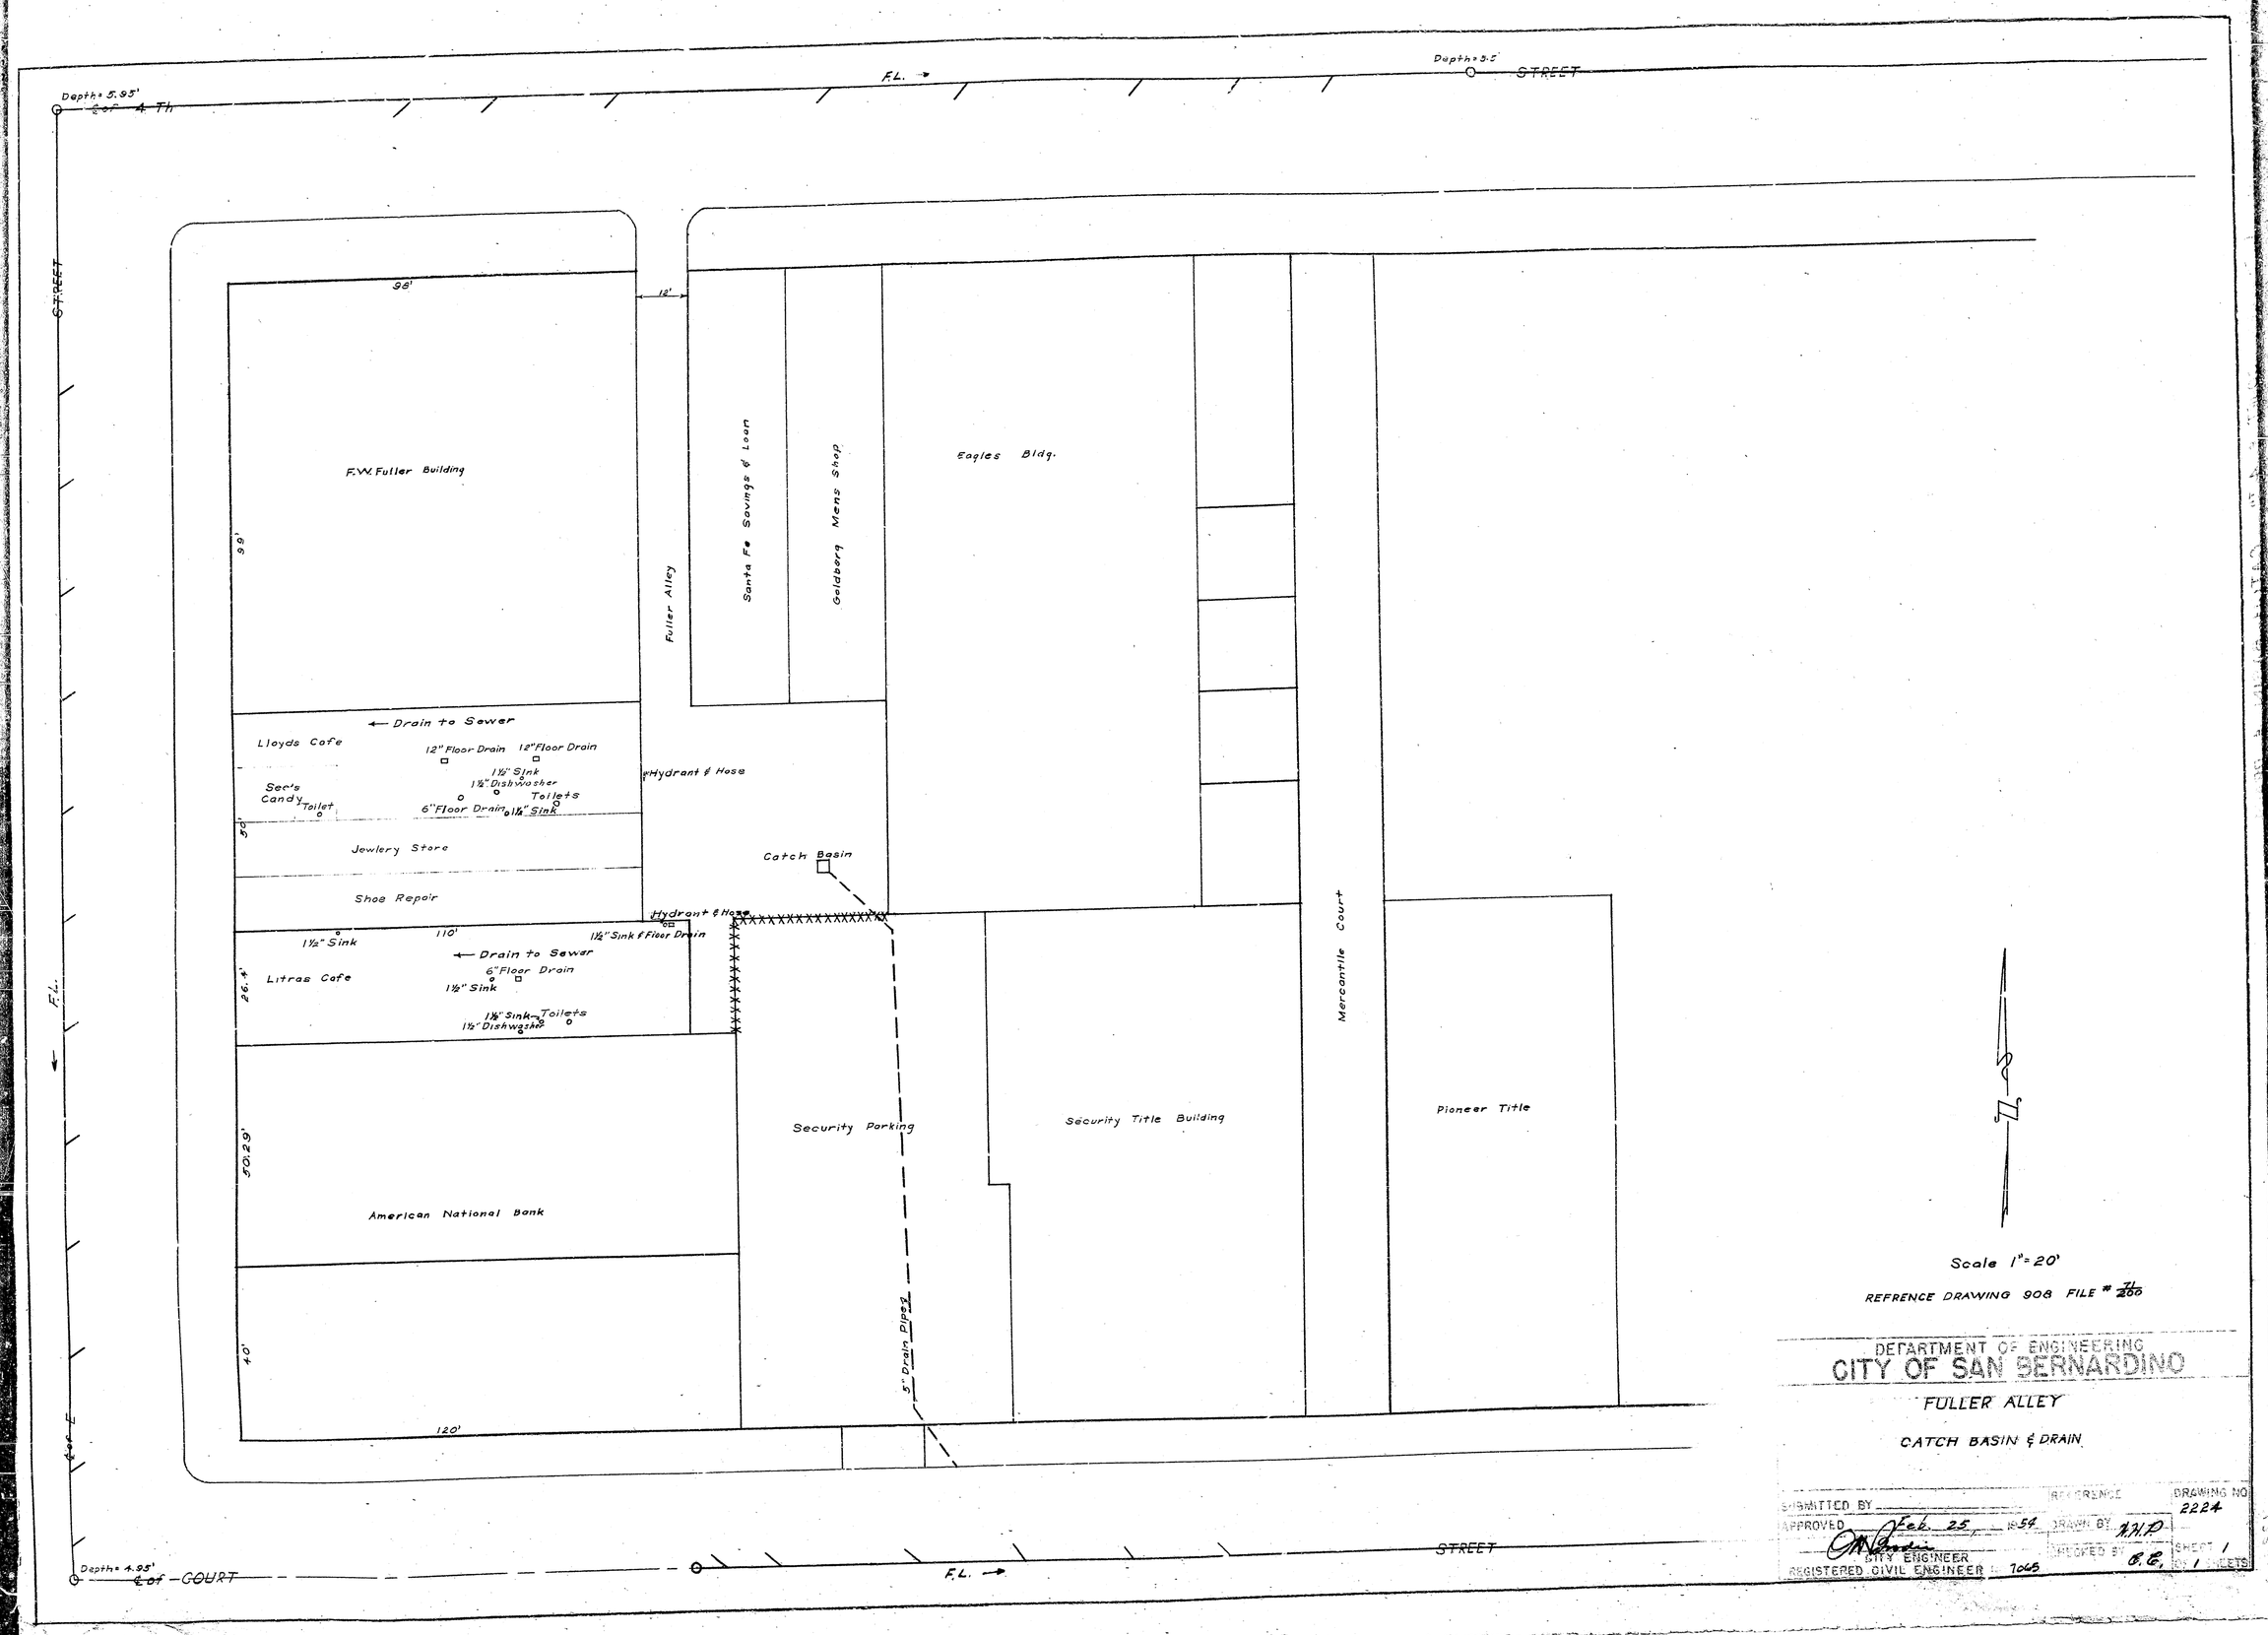

Scale 1" = 20'

REFRENCE DRAWING 908 FILE # 71/200

DEPARTMENT OF ENGINEERING
CITY OF SAN BERNARDINO

FULLER ALLEY

CATCH BASIN & DRAIN

SUBMITTED BY	REFERENCE	DRAWING NO. 2224
APPROVED Feb. 25, 1954	DRAWN BY W.H.P.	
CITY ENGINEER REGISTERED CIVIL ENGINEER 7065	CHECKED BY C.E.	SHEET 1 OF 1 SHEETS

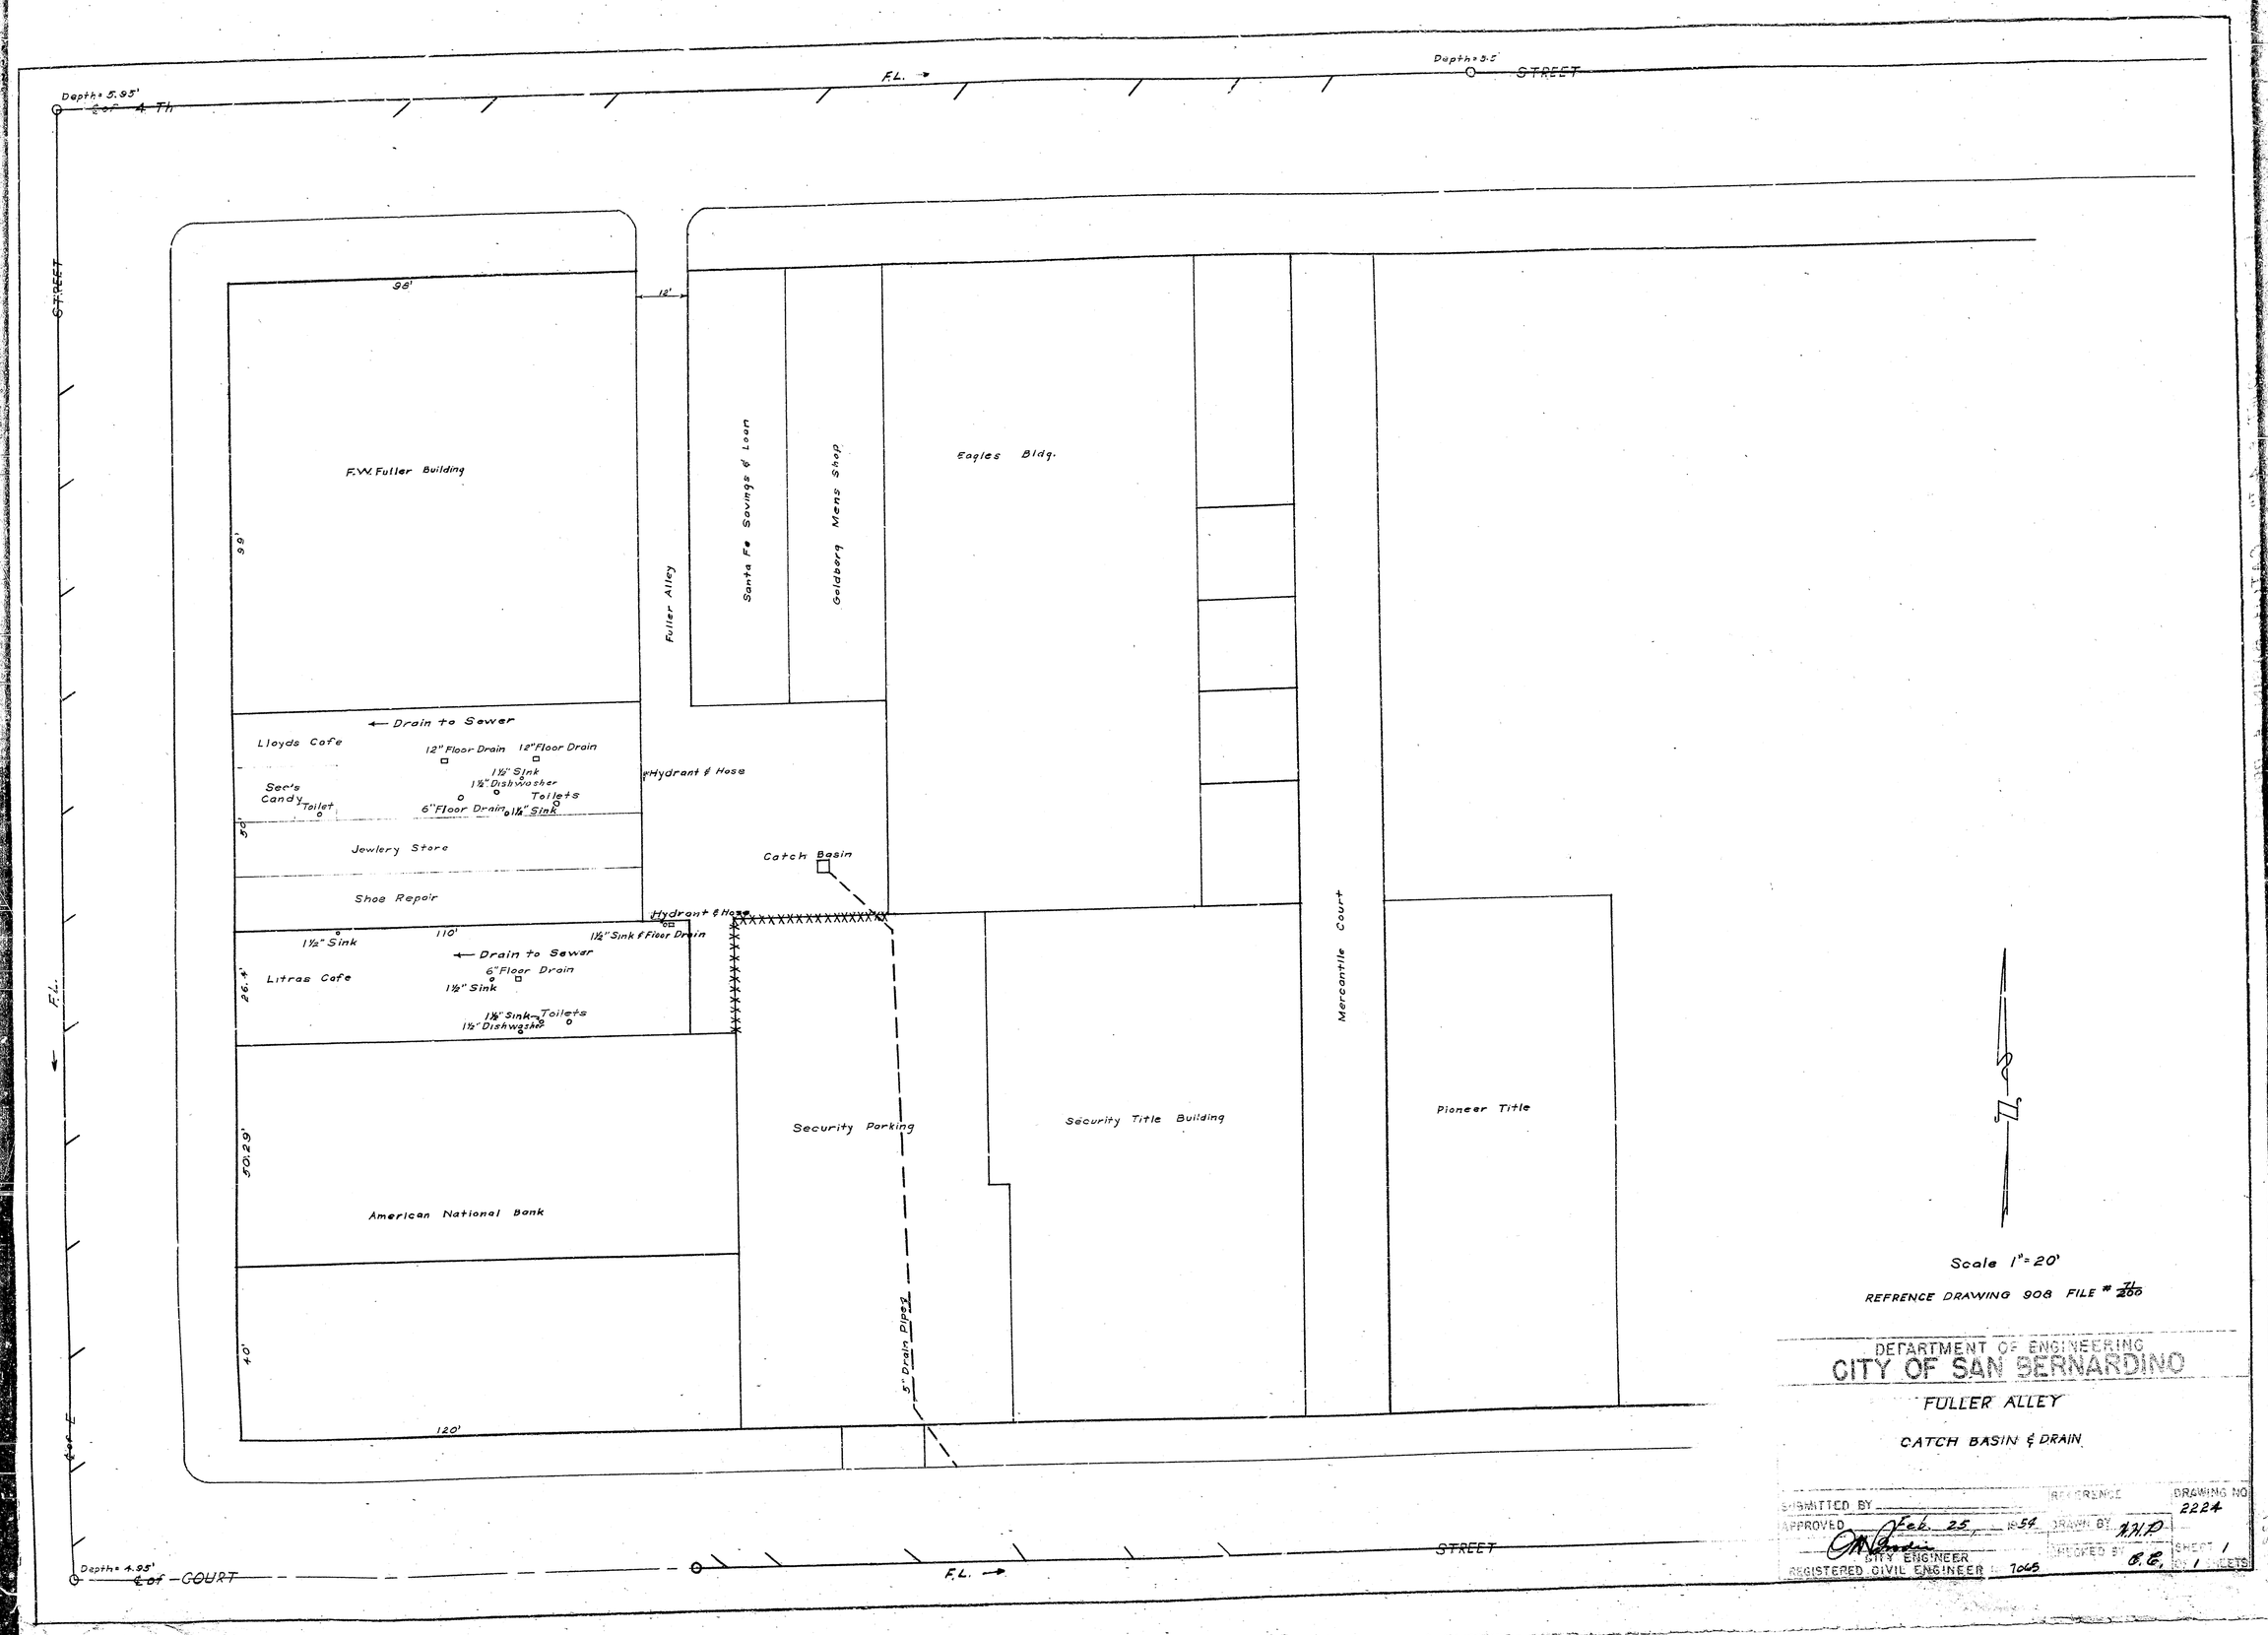

Depth = 5.95'
℄ of 4 Th
F.L.
Depth = 3.5'
STREET
STREET
98'
12'
F.W. Fuller Building
90'
Fuller Alley
Santa Fe Savings & Loan
Goldberg Mens Shop
Eagles Bldg.
Drain to Sewer
Lloyds Cafe
12" Floor Drain
12" Floor Drain
1½" Sink
1½" Dishwasher
Ser's Candy
Toilet
6" Floor Drain
1½" Sink
Toilets
Hydrant & Hose
Jewlery Store
Catch Basin
Shoe Repair
Hydrant & Hose
1½" Sink
110'
1½" Sink & Floor Drain
Drain to Sewer
Litras Cafe
6" Floor Drain
1½" Sink
1½" Sink
Toilets
1½" Dishwasher
26.4'
50.29'
40'
120'
American National Bank
Security Parking
Security Title Building
Mercantile Court
Pioneer Title
5" Drain Pipes
F.L.
℄ of E
Depth = 4.95'
℄ of COURT
F.L.
STREET
N
Scale 1" = 20'
REFRENCE DRAWING 908 FILE # 7L/200
DEPARTMENT OF ENGINEERING
CITY OF SAN BERNARDINO
FULLER ALLEY
CATCH BASIN & DRAIN
SUBMITTED BY
APPROVED Feb. 25, 1954
CITY ENGINEER
REGISTERED CIVIL ENGINEER 7065
REFERENCE
DRAWN BY W.H.P.
CHECKED BY C.E.
DRAWING NO 2224
SHEET 1 OF 1 SHEETS

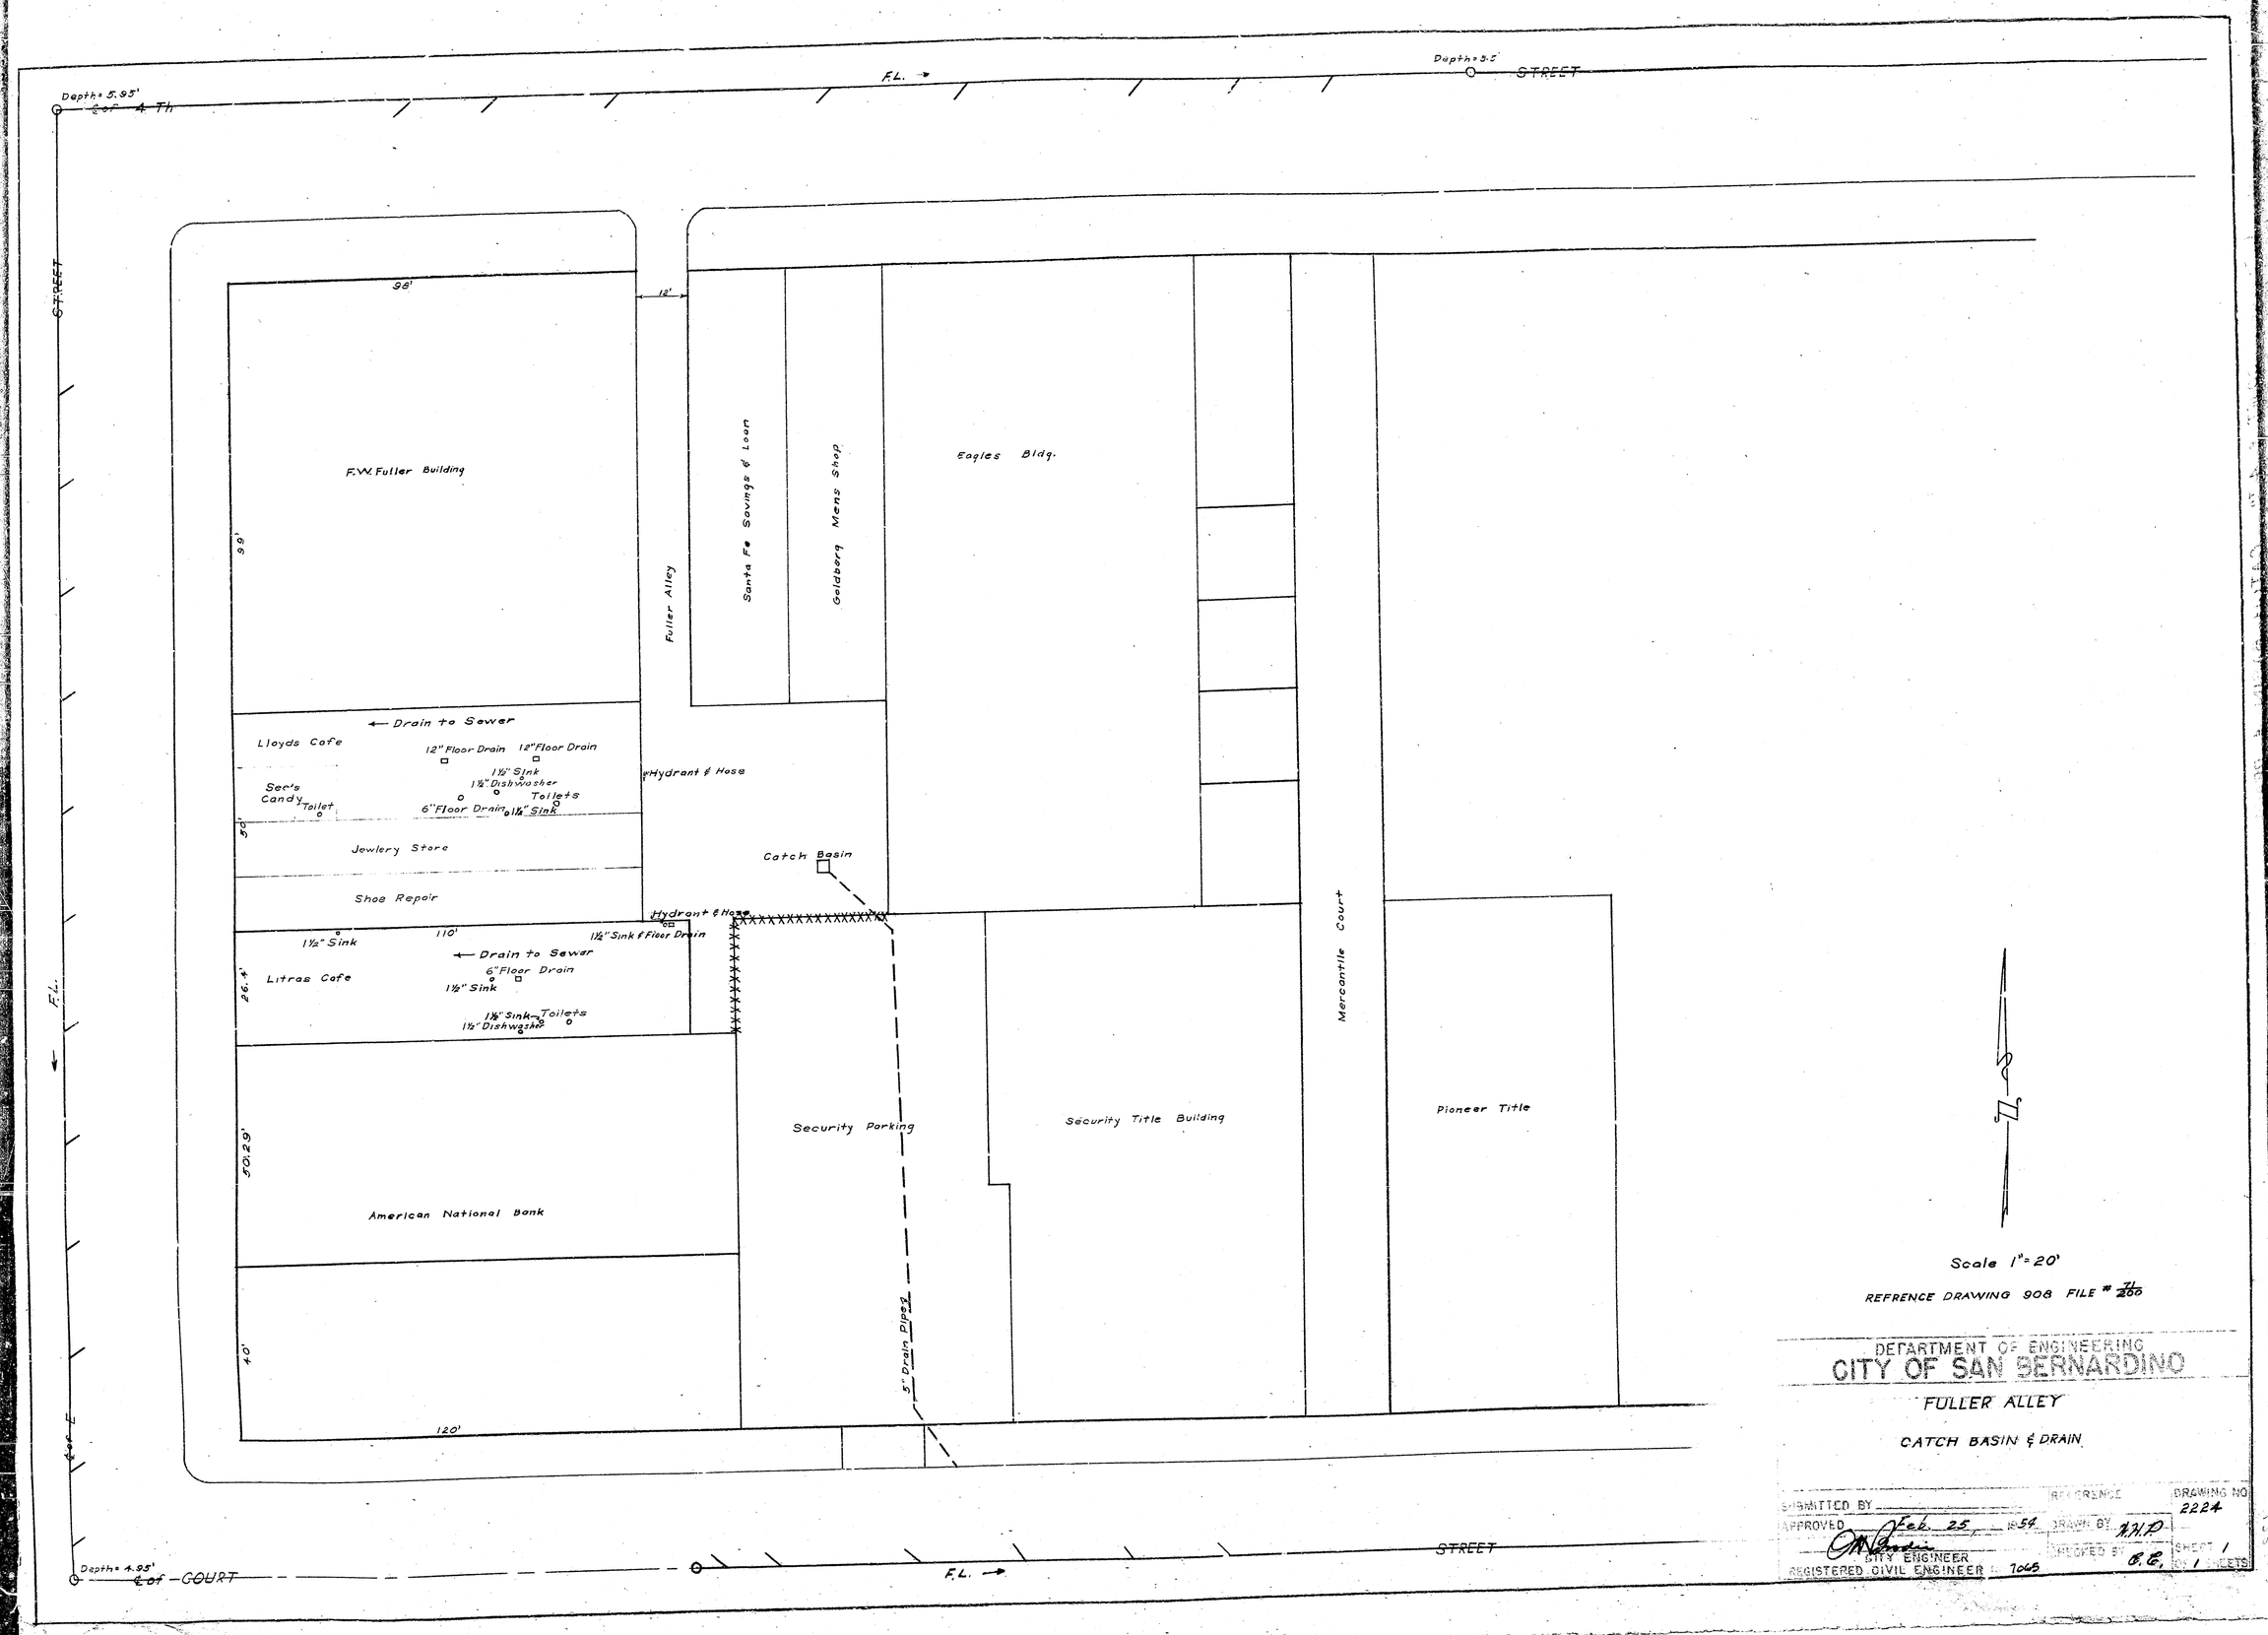

Scale 1" = 20'

REFRENCE DRAWING 908 FILE # 71/200

DEPARTMENT OF ENGINEERING
CITY OF SAN BERNARDINO

FULLER ALLEY

CATCH BASIN & DRAIN

SUBMITTED BY	REFERENCE	DRAWING NO. 2224
APPROVED Feb. 25, 1954	DRAWN BY W.H.P.	
CITY ENGINEER REGISTERED CIVIL ENGINEER 7065	CHECKED BY C.E.	SHEET 1 OF 1 SHEETS