PROFILE

Scale: Vert 1" = 4'
Horiz 1" = 40'

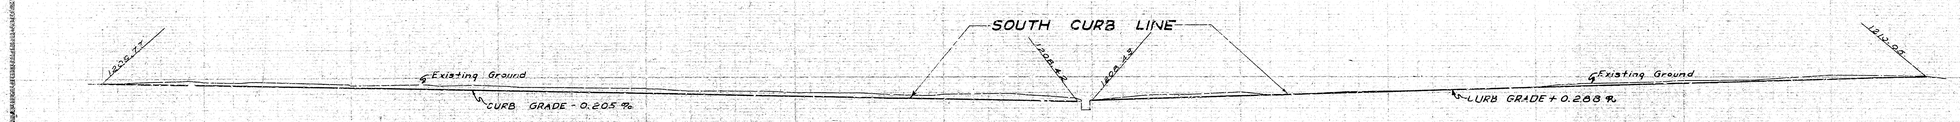

PLAN

Scale 1" = 40'

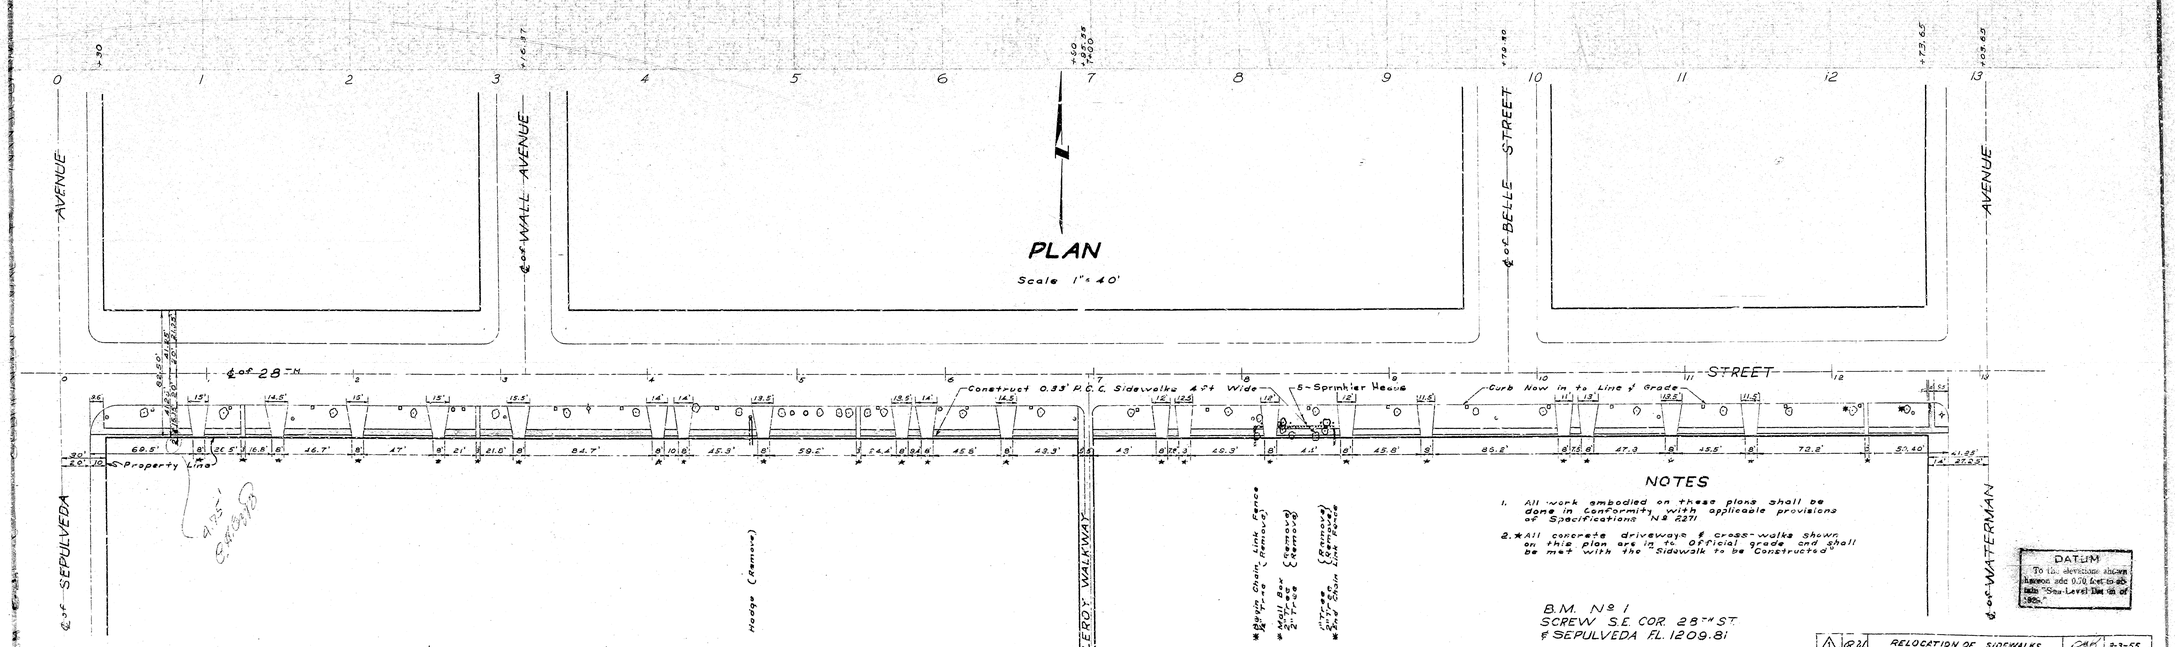

NOTES

1. All work embodied on these plans shall be done in conformity with applicable provisions of Specifications Nº 2271
2. * All concrete driveways & cross-walks shown on this plan are in to official grade and shall be met with the "Sidewalk to be Constructed".

DATUM
To the elevations shown hereon add 0.00 feet to obtain "Sea-Level Datum of 1929."

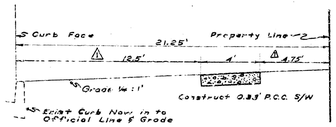

TYPICAL X SECTION

Scale: Vert 1" = 2'
Horiz 1" = 4'

Nº	BY	REVISION	APPROVD.	DATE
1	R.A.	RELOCATION OF SIDEWALKS	GAP	3-3-55

28TH STREET
Sepulveda Avenue to Waterman Avenue
SIDEWALKS

Sept. 3, 54
7065
2243

PROFILE

Scale: Vert 1" = 4'
Horiz 1" = 40'

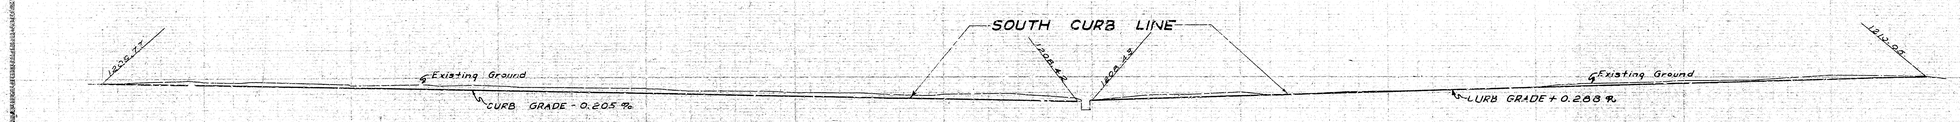

PLAN

Scale 1" = 40'

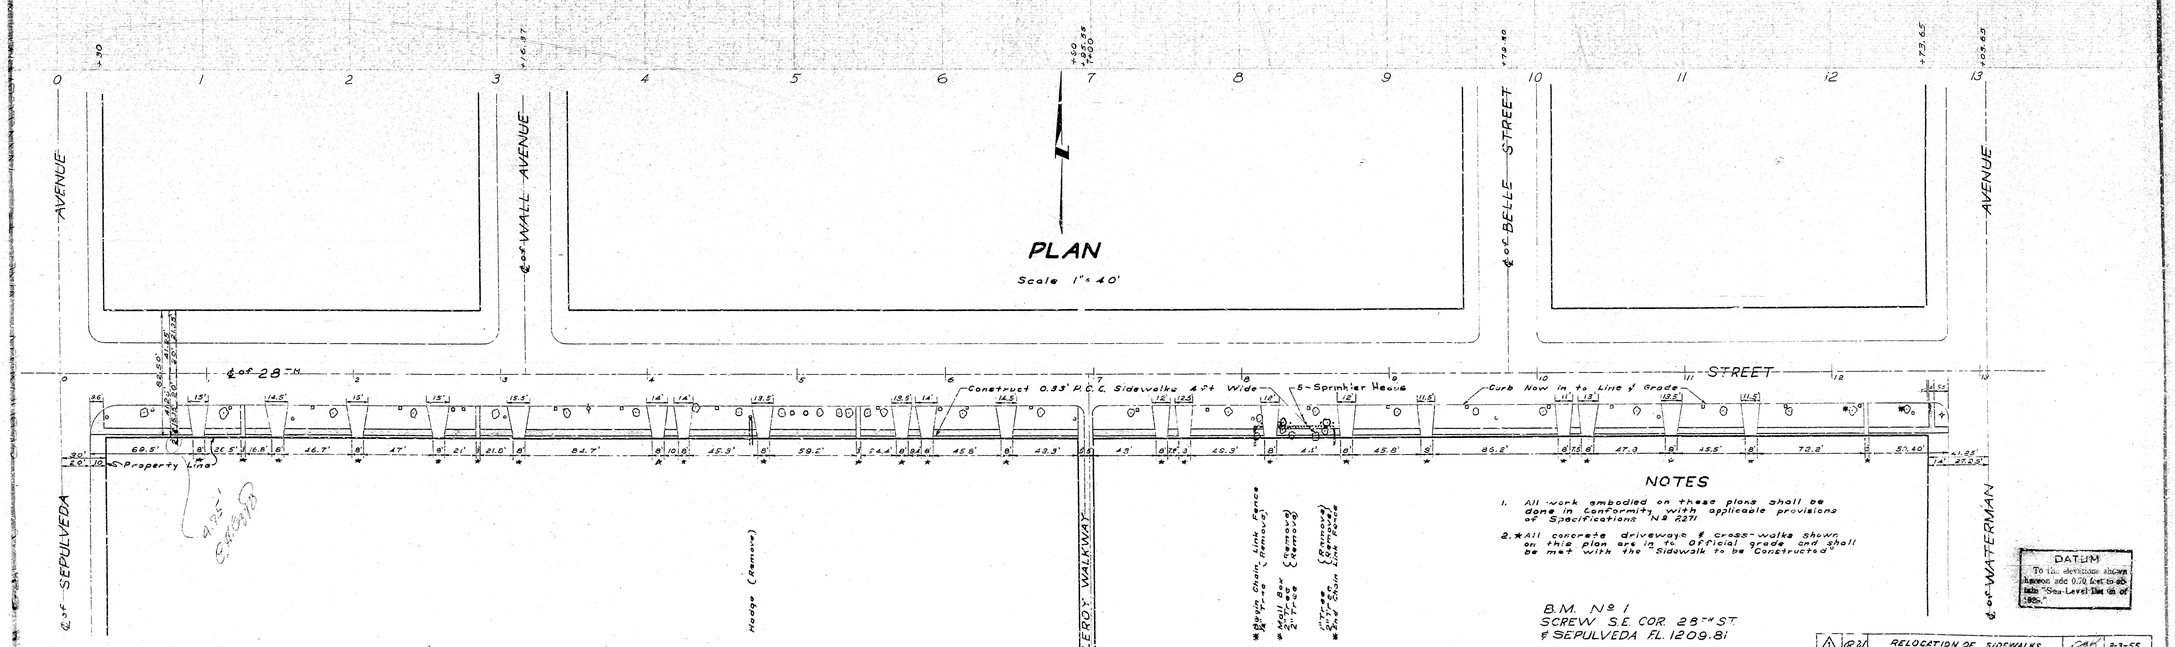

NOTES

1. All work embodied on these plans shall be done in conformity with applicable provisions of Specifications Nº 2271
2. * All concrete driveways & cross-walks shown on this plan are in to official grade and shall be met with the "Sidewalk to be Constructed".

DATUM
To the elevations shown hereon add 0.00 feet to obtain "Sea-Level Datum of 1929."

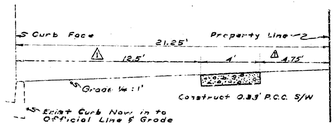

TYPICAL X SECTION

Scale: Vert 1" = 2'
Horiz 1" = 4'

Nº	BY	REVISION	APPROVD.	DATE
1	R.A.	RELOCATION OF SIDEWALKS	GAP	3-3-55

28TH STREET
Sepulveda Avenue to Waterman Avenue
SIDEWALKS

Sept. 3, 54
7065
2243