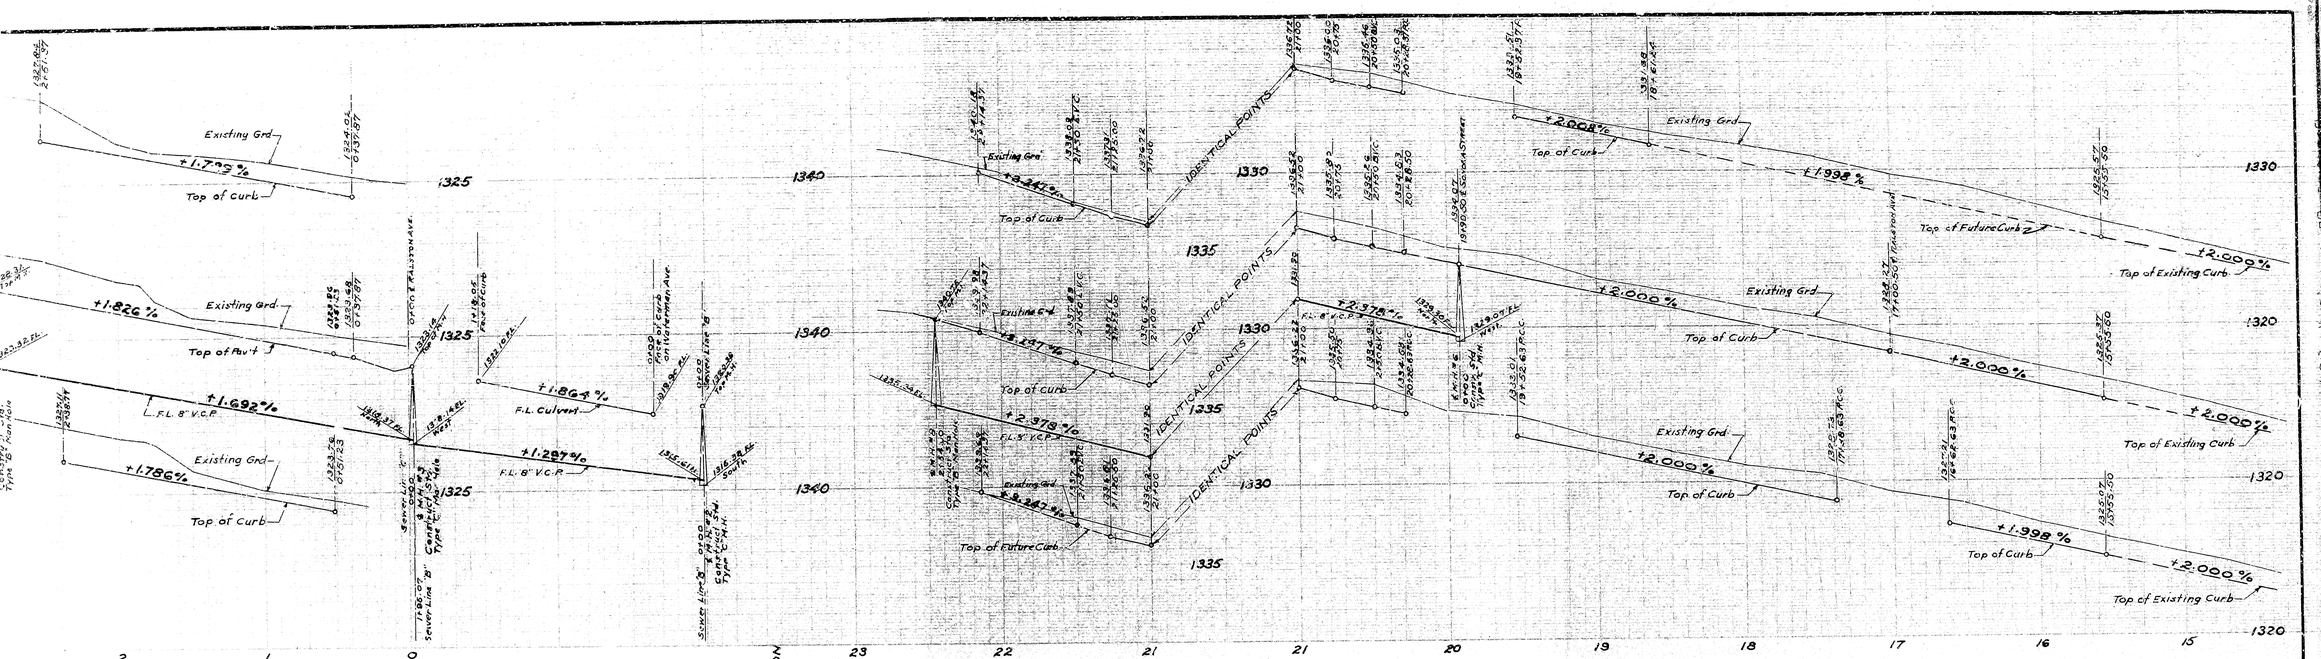

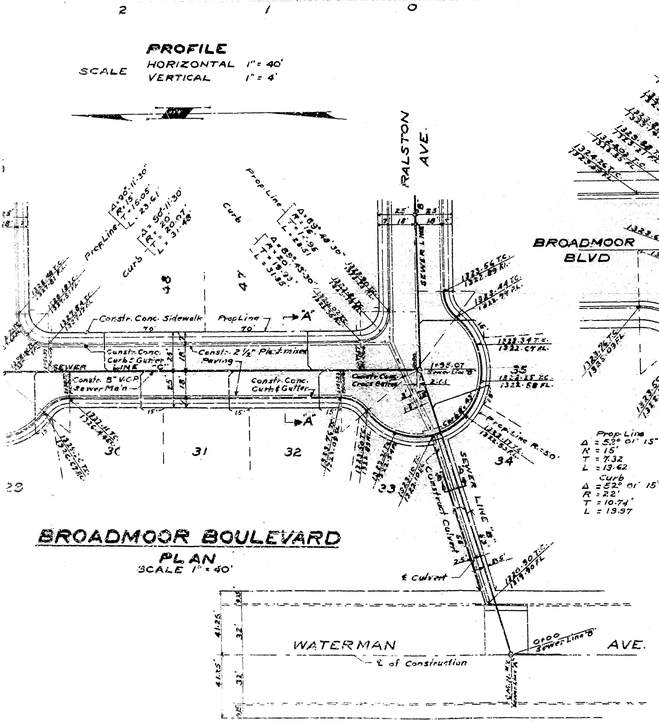

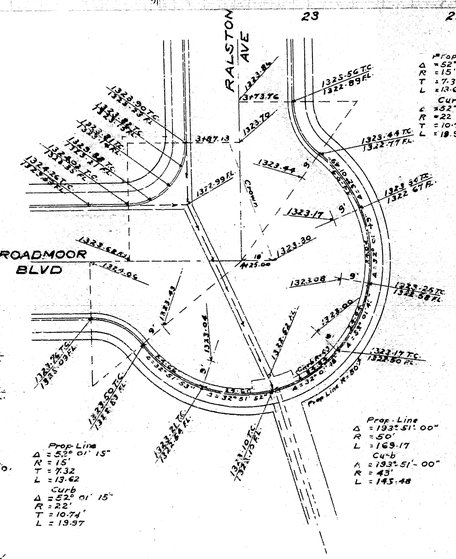

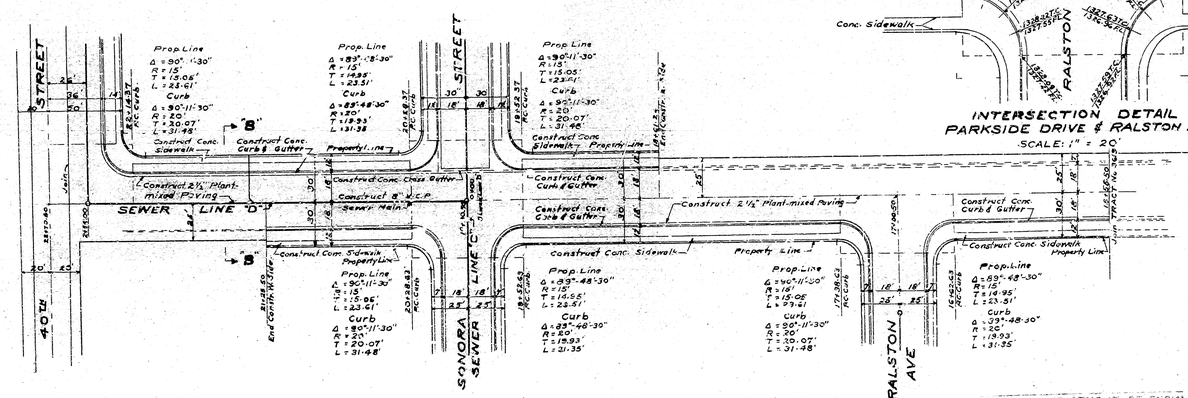

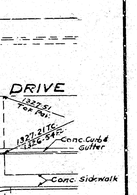

INTERSECTION DETAIL
PARKSIDE DRIVE & RALSTON AVE
SCALE: 1" = 20'

DEPARTMENT OF ENGINEERING
CITY OF SAN BERNARDINO

TRACT NO. 4264

IMPROVEMENT PLAN & PROFILES

SUBMITTED BY ARTHUR L. SULLIVAN AND ASSOCIATES
APPROVED July 30 1954
CITY ENGINEER
REGISTERED CIVIL ENGINEER No. 7065
FILE NO. 2256
SHEET 2

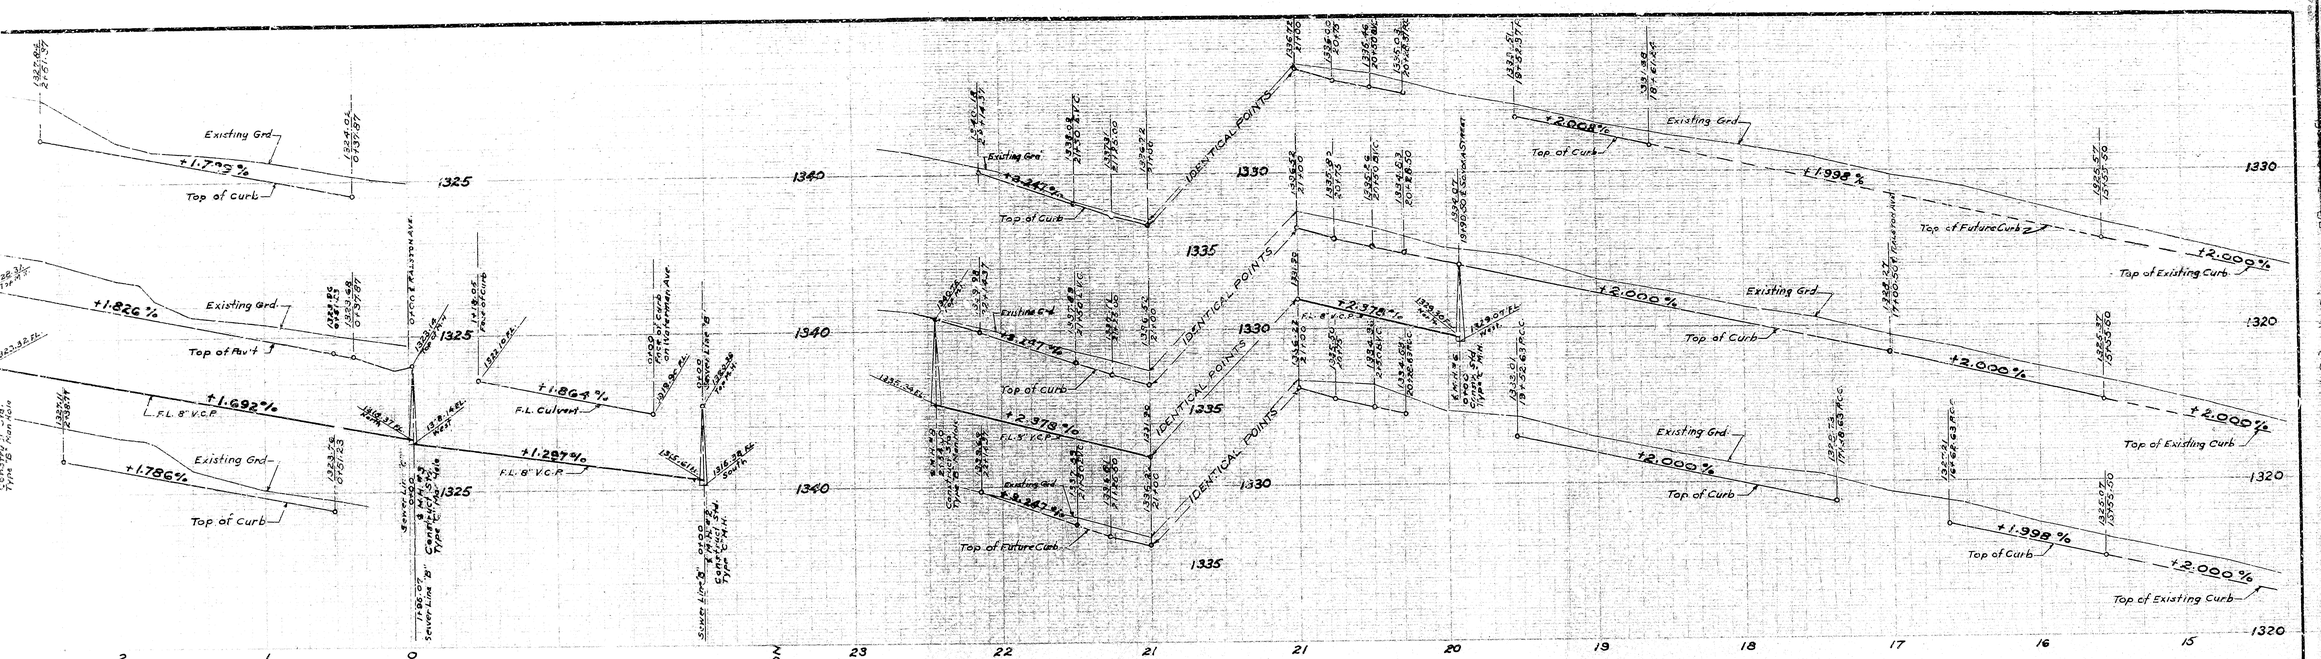

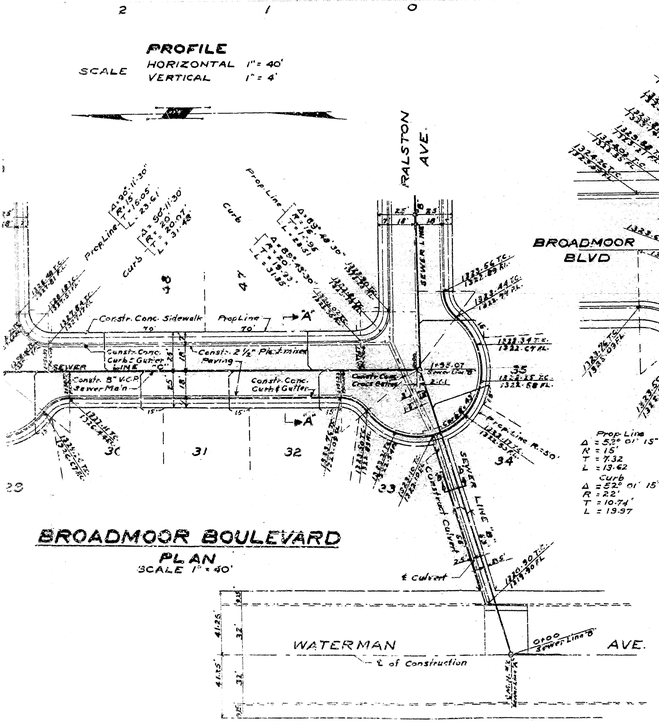

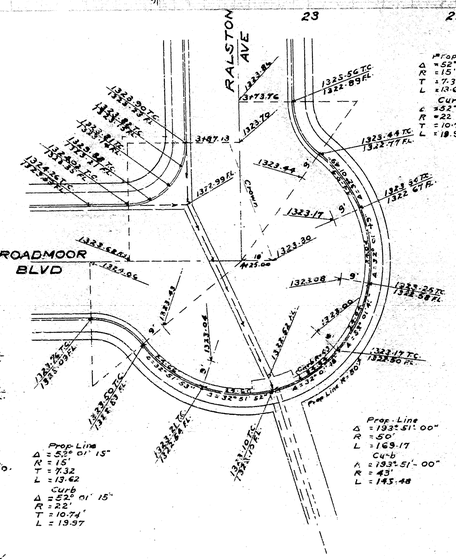

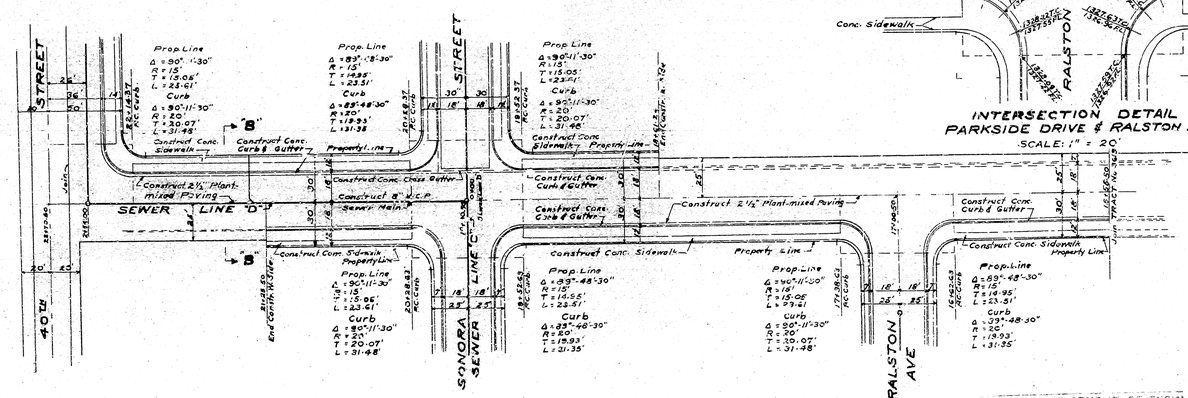

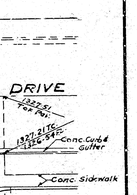

INTERSECTION DETAIL
PARKSIDE DRIVE & RALSTON AVE
SCALE: 1" = 20'

DEPARTMENT OF ENGINEERING
CITY OF SAN BERNARDINO

TRACT NO. 4264

IMPROVEMENT PLAN & PROFILES

SUBMITTED BY ARTHUR L. SULLIVAN AND ASSOCIATES
APPROVED July 30 1954
CITY ENGINEER
REGISTERED CIVIL ENGINEER No. 7065
FILE NO. 2256
SHEET 2