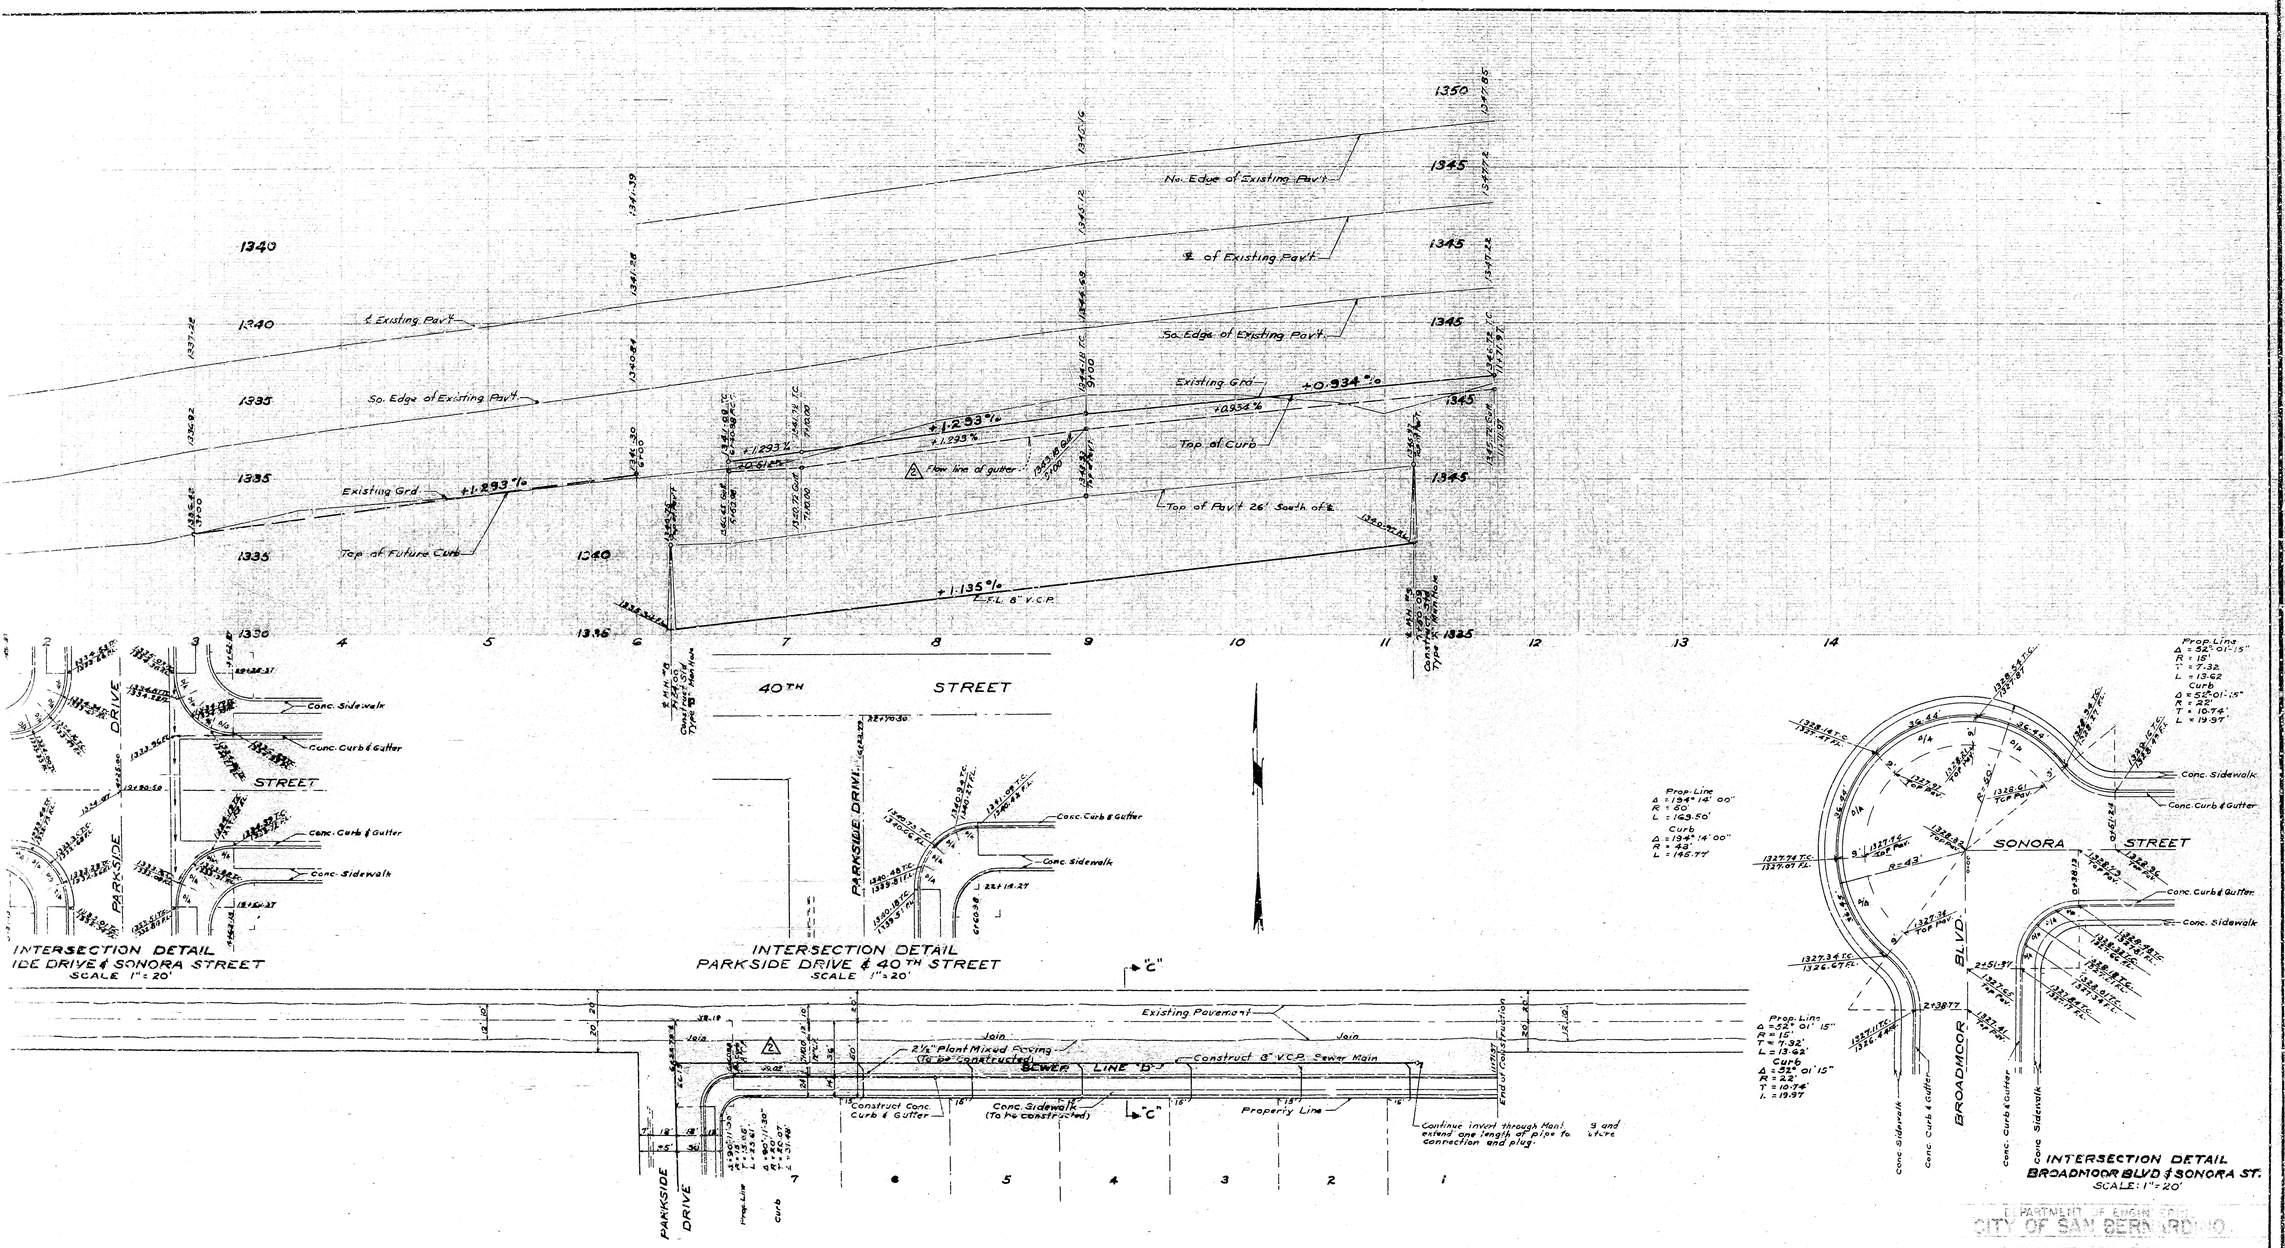

INTERSECTION DETAIL
IDE DRIVE & SONORA STREET
SCALE 1" = 20'

INTERSECTION DETAIL
PARKSIDE DRIVE & 40TH STREET
SCALE 1" = 20'

INTERSECTION DETAIL
BROADMOOR BLVD & SONORA ST.
SCALE: 1" = 20'

PLAN - 40TH STREET

SCALE 1" = 40'

DEPARTMENT OF ENGINEERING
CITY OF SAN BERNARDINO

TRACT NO. 4264

IMPROVEMENT PLAN & PROFILES

ARTHUR J. SULLIVAN AND ASSOCIATES

July 30, 54

G.C. 225G

7065

4

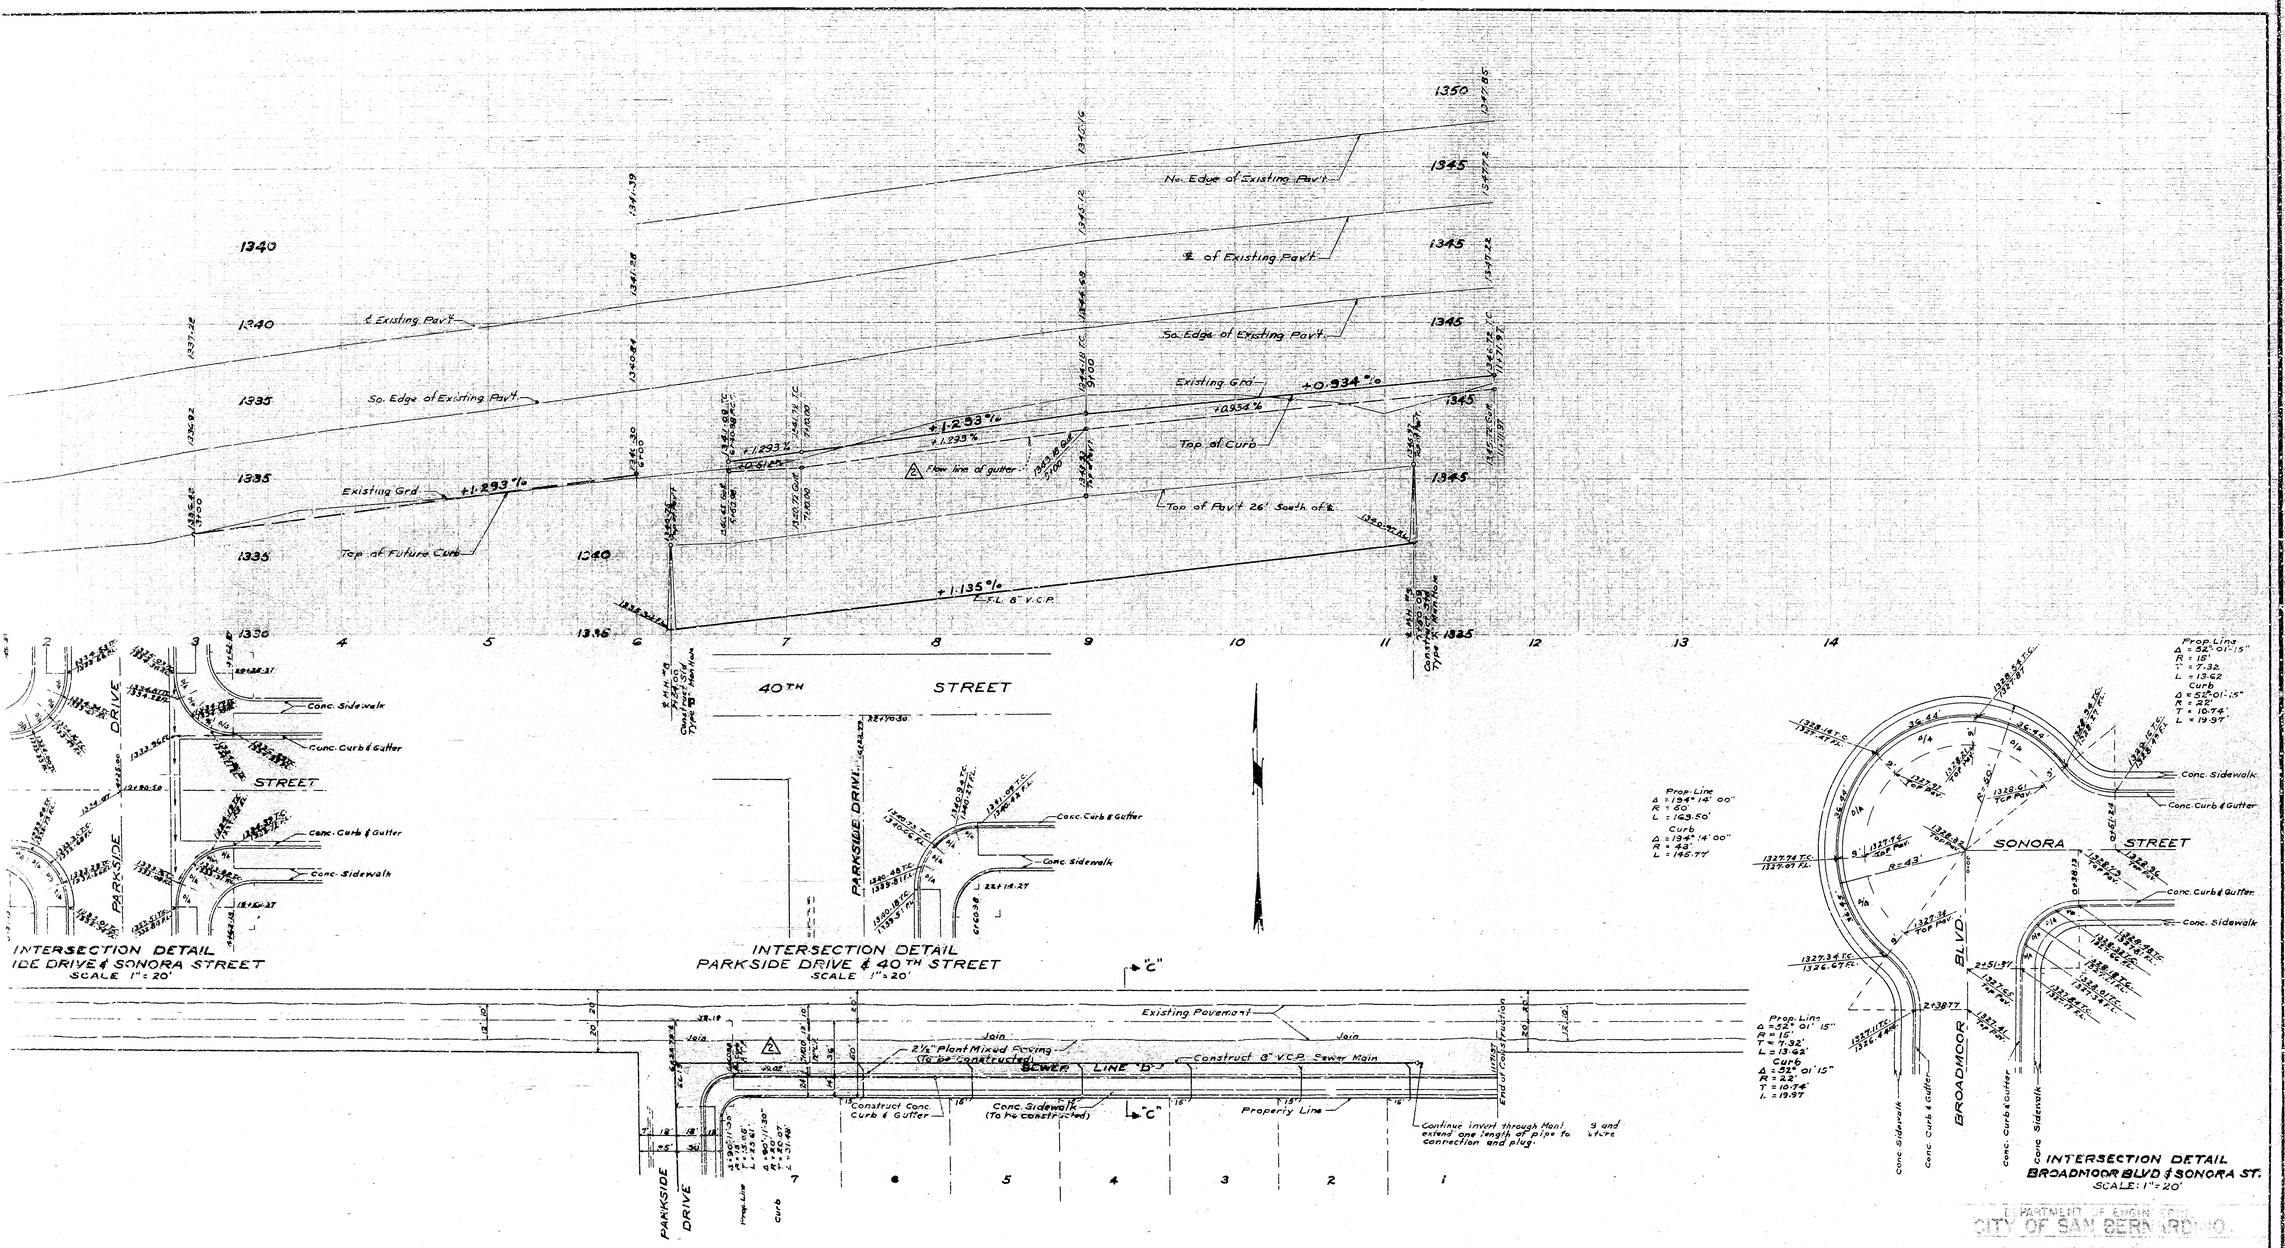

INTERSECTION DETAIL
IDE DRIVE & SONORA STREET
SCALE 1" = 20'

INTERSECTION DETAIL
PARKSIDE DRIVE & 40TH STREET
SCALE 1" = 20'

INTERSECTION DETAIL
BROADMOOR BLVD & SONORA ST.
SCALE: 1" = 20'

PLAN - 40TH STREET

SCALE 1" = 40'

DEPARTMENT OF ENGINEERING
CITY OF SAN BERNARDINO

TRACT NO. 4264

IMPROVEMENT PLAN & PROFILES

ARTHUR J. SULLIVAN AND ASSOCIATES

July 30, 54

G.C. 225G

7065

4