SEWER PLAN BELLE STREET So. of 30th STREET

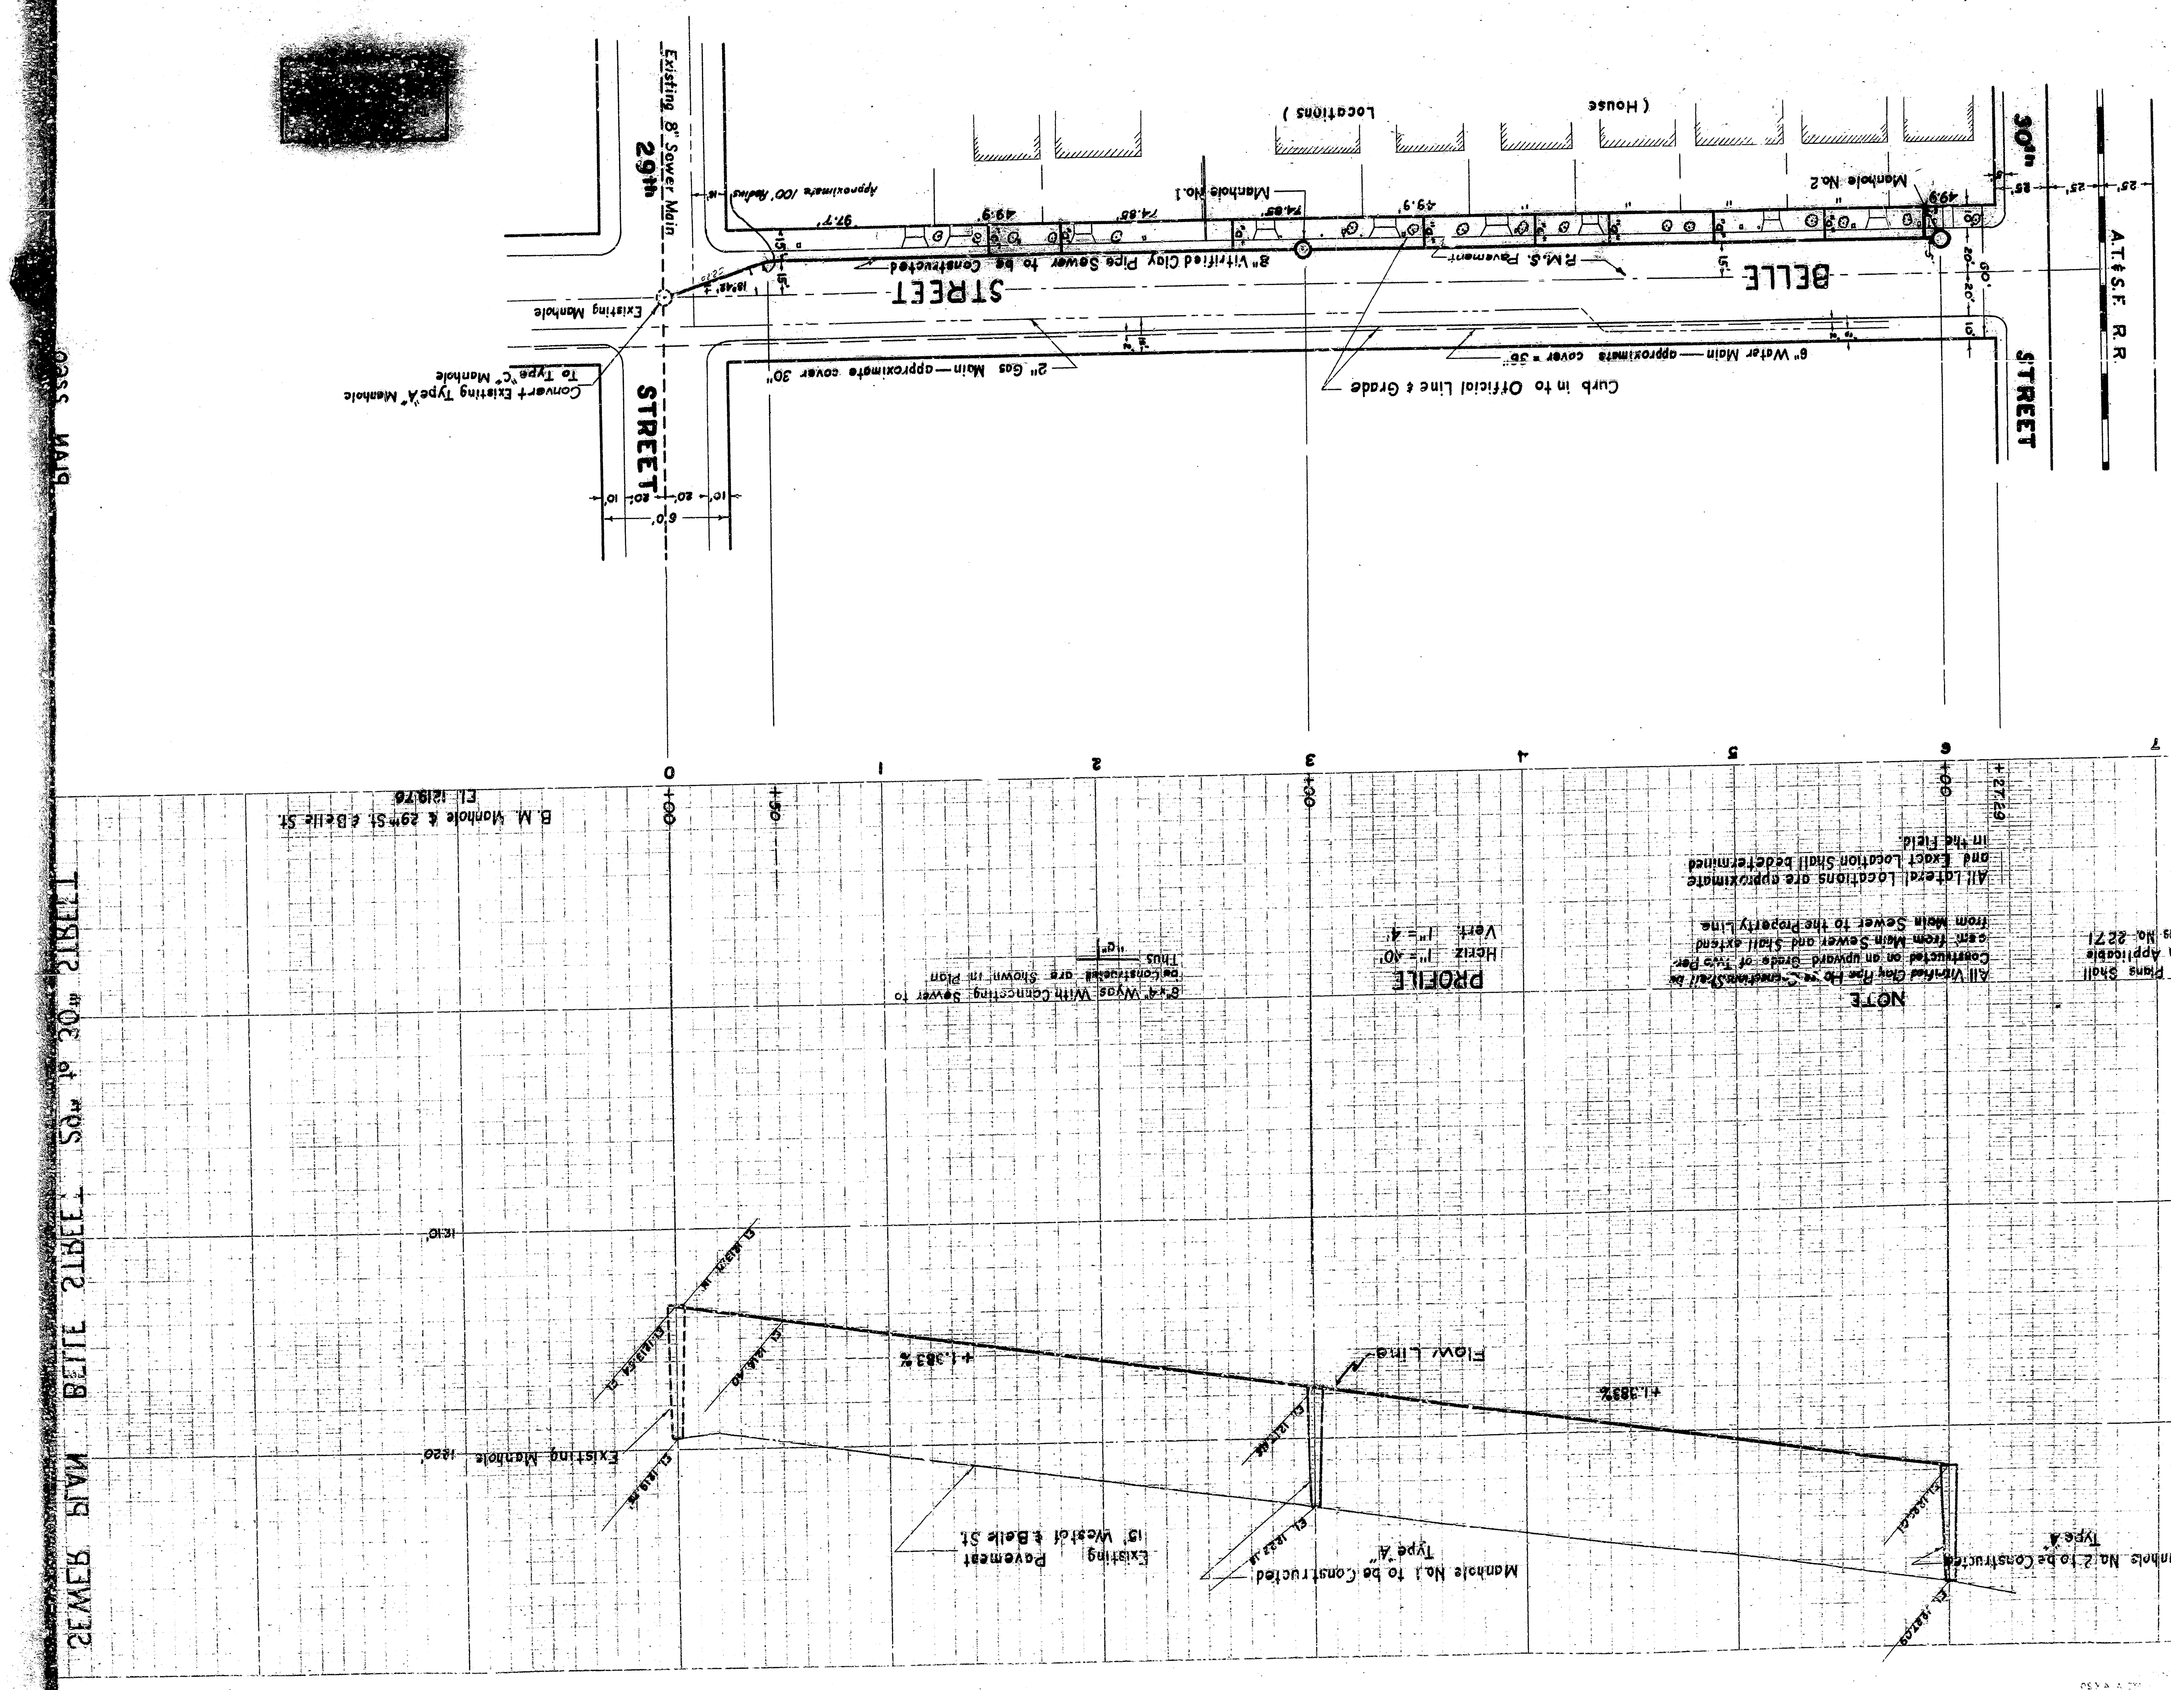

DEPARTMENT OF ENGINEERING
CITY OF SAN BERNARDINO

BELLE STREET SEWER PLAN
29th STREET to 30th STREET

SUBMITTED BY	REFERENCE
APPROVED	DRAWN BY
CITY ENGINEER	CHECKED BY
REGISTERED CIVIL ENGINEER NO.	SHEET 1 OF 1 SHEETS

DRAWING NO. 2260

DIAN 2SSS

SEWER PLAN BELLE STREET So. of 30th STREET

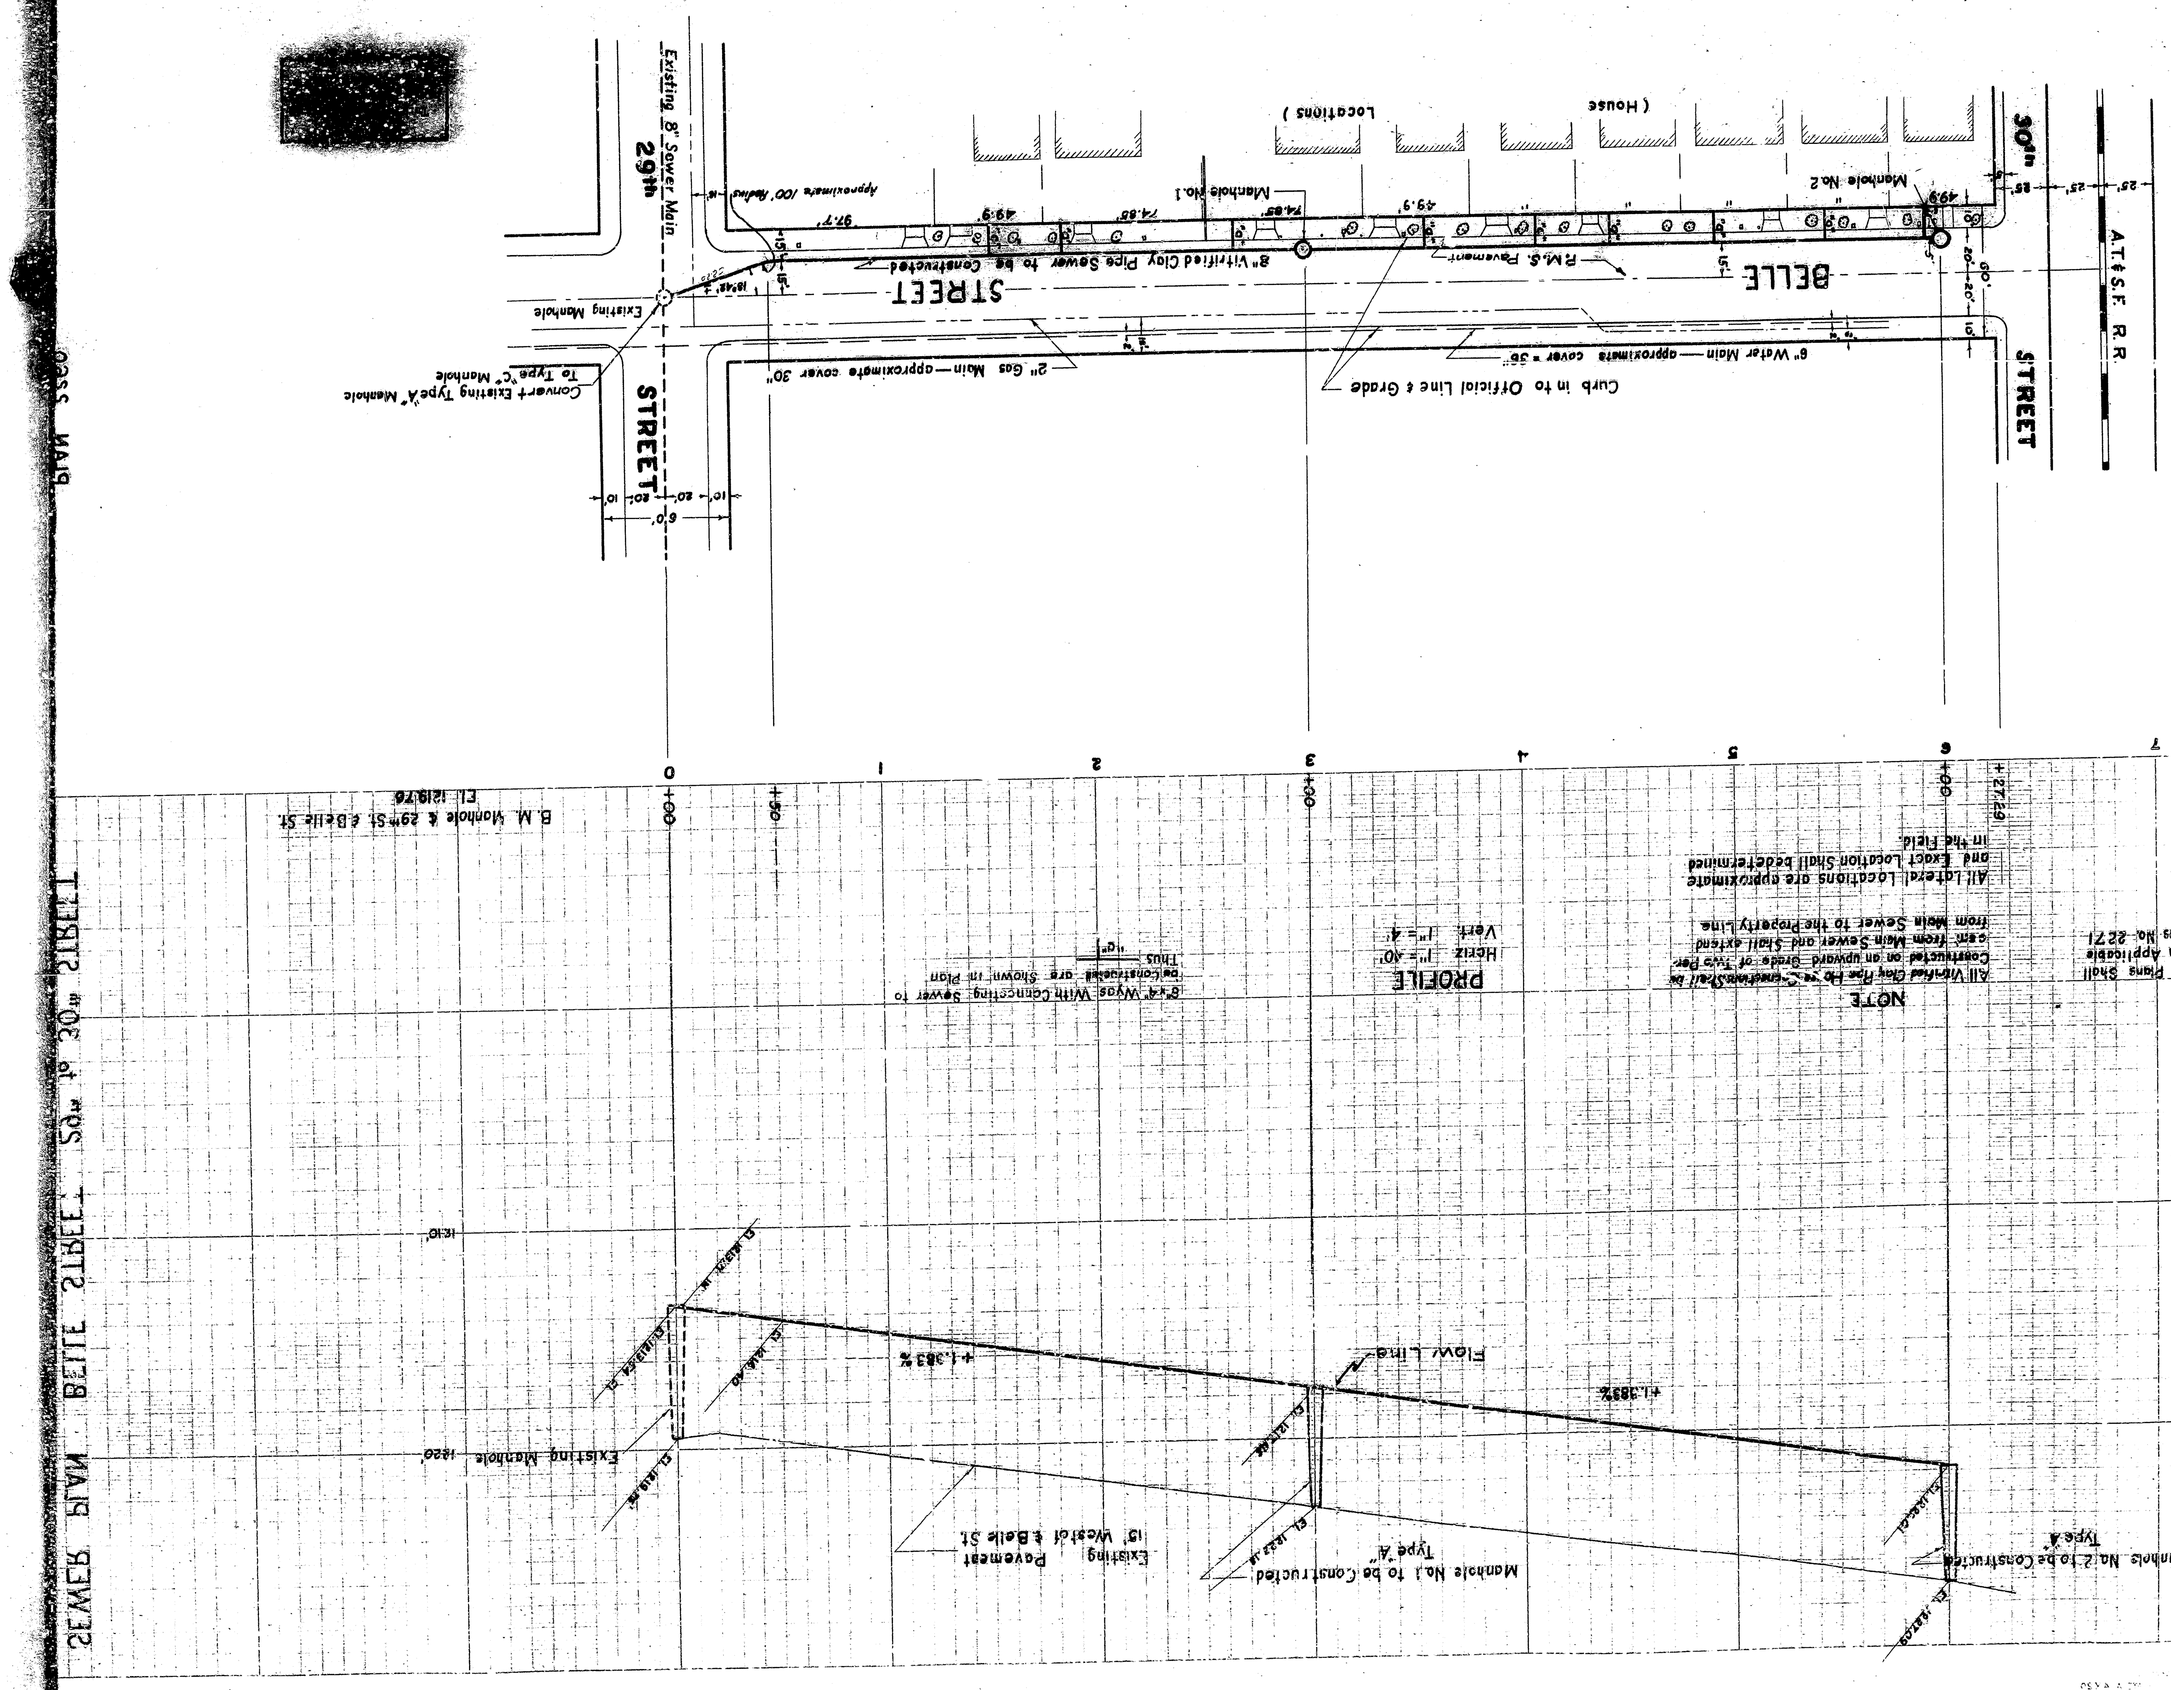

DEPARTMENT OF ENGINEERING
CITY OF SAN BERNARDINO

BELLE STREET SEWER PLAN
29th STREET to 30th STREET

SUBMITTED BY	REFERENCE
APPROVED	DRAWN BY
CITY ENGINEER	CHECKED BY
REGISTERED CIVIL ENGINEER NO.	SHEET 1 OF 1 SHEETS

DRAWING NO. 2260

DIAN 2SSS