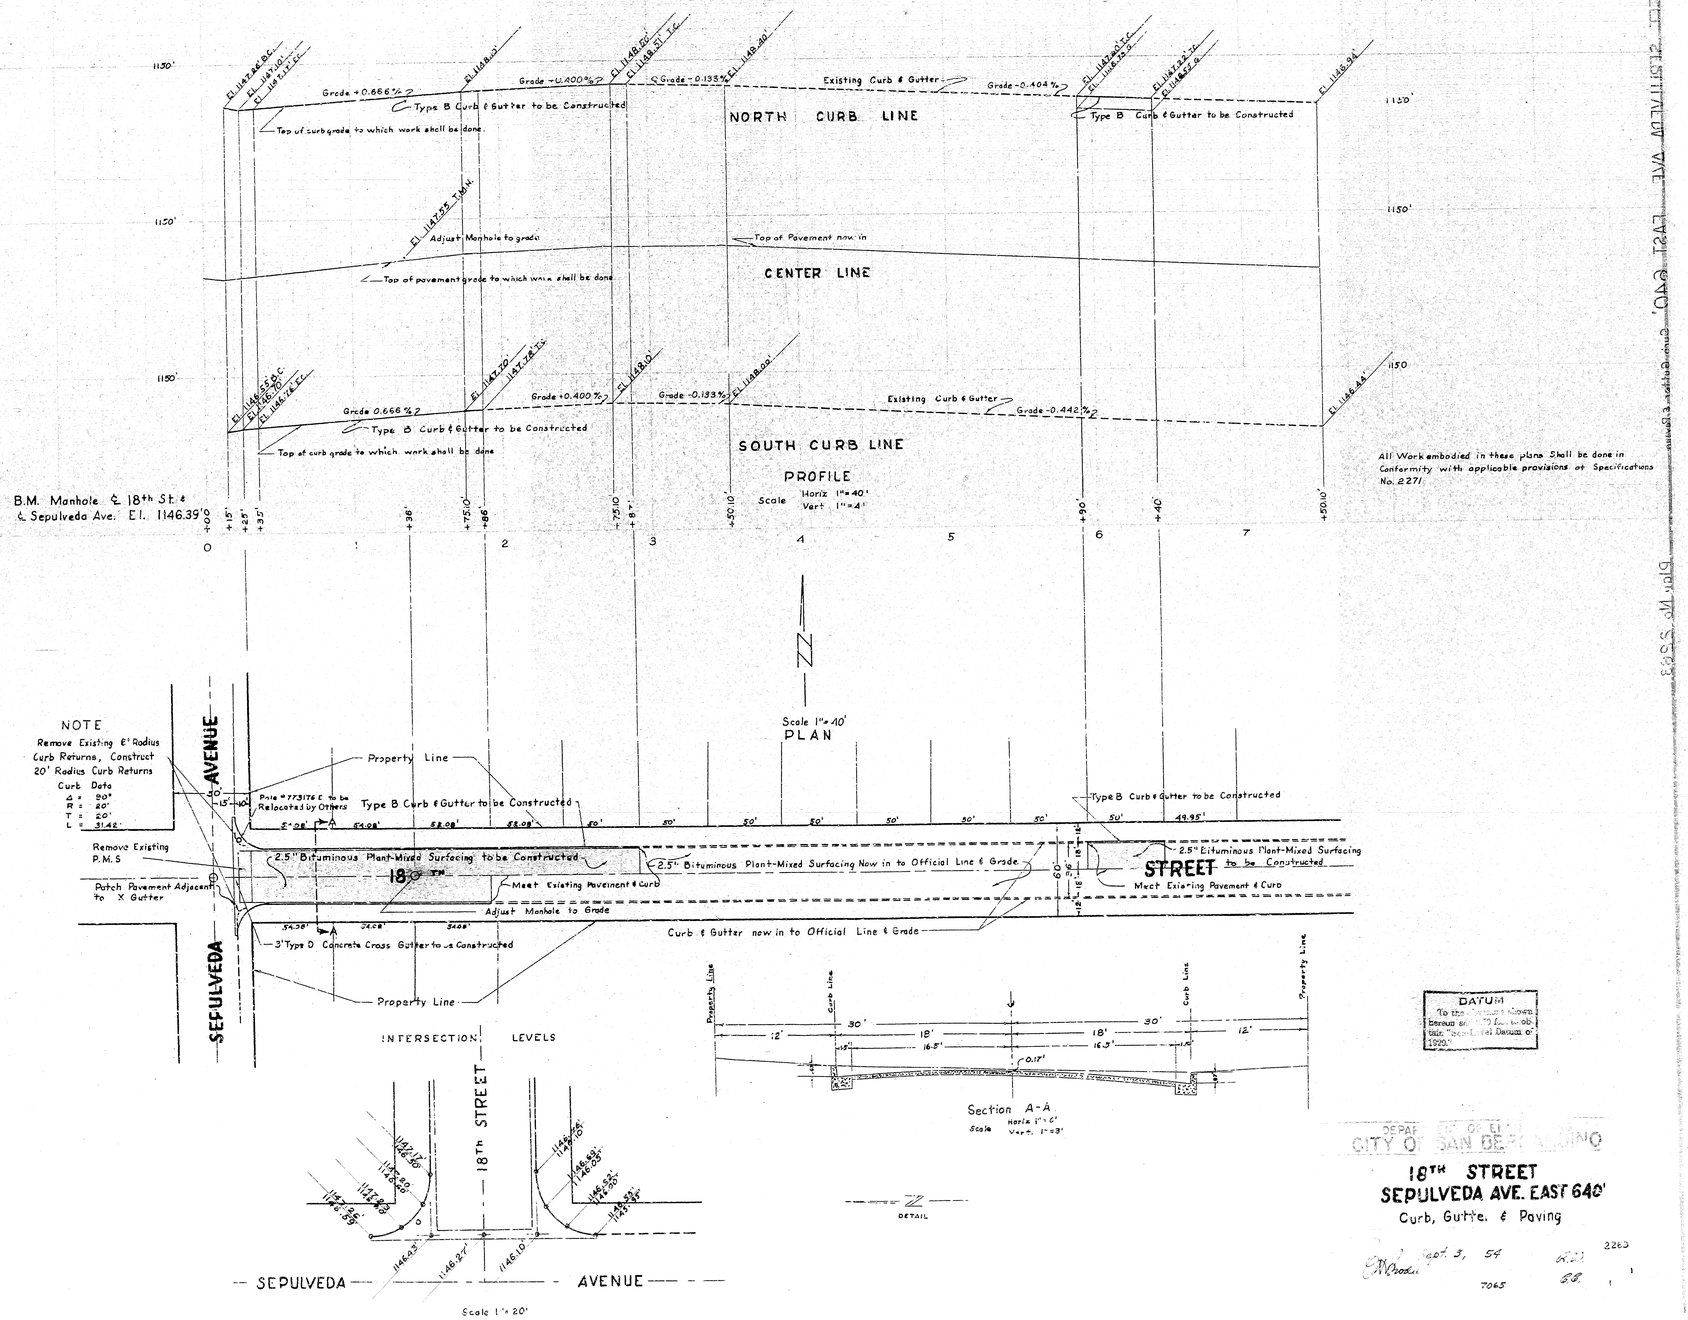
NORTH CURB LINE
CENTER LINE
SOUTH CURB LINE
PROFILE
Scale Horiz 1"=40' Vert 1"=4'
Grade +0.666%
Grade -0.400%
Grade -0.133%
Grade -0.404%
Grade +0.400%
Grade -0.133%
Grade -0.442%
Grade 0.666%
Type B Curb & Gutter to be Constructed
Existing Curb & Gutter
Top of curb grade to which work shall be done
Top of pavement grade to which work shall be done
Adjust Manhole to grade
Top of Pavement now in
B.M. Manhole ℄ 18th St. & ℄ Sepulveda Ave. El. 1146.39'
All Work embodied in these plans Shall be done in Conformity with applicable provisions of Specifications No. 2271
Scale 1"=40'
PLAN
NOTE
Remove Existing 6' Radius Curb Returns, Construct 20' Radius Curb Returns
Curb Data
Δ = 90°
R = 20'
T = 20'
L = 31.42'
SEPULVEDA AVENUE
Property Line
Pole #773176 E to be Relocated by Others
Type B Curb & Gutter to be Constructed
Remove Existing P.M.S
Patch Pavement Adjacent to X Gutter
2.5" Bituminous Plant-Mixed Surfacing to be Constructed
2.5" Bituminous Plant-Mixed Surfacing Now in to Official Line & Grade
18TH STREET
Meet Existing Pavement & Curb
Adjust Manhole to Grade
3' Type D Concrete Cross Gutter to be Constructed
Curb & Gutter now in to Official Line & Grade
2.5" Bituminous Plant-Mixed Surfacing to be Constructed
INTERSECTION LEVELS
18TH STREET
SEPULVEDA AVENUE
Scale 1"=20'
Section A-A
Scale Horiz 1"=6' Vert 1"=3'
DETAIL
DATUM
To the datum shown hereon is to be the datum "Sea Level Datum of 1929."
CITY OF SAN DIEGO
18TH STREET
SEPULVEDA AVE. EAST 640'
Curb, Gutter, & Paving
Sept. 3, 54
2263
7065

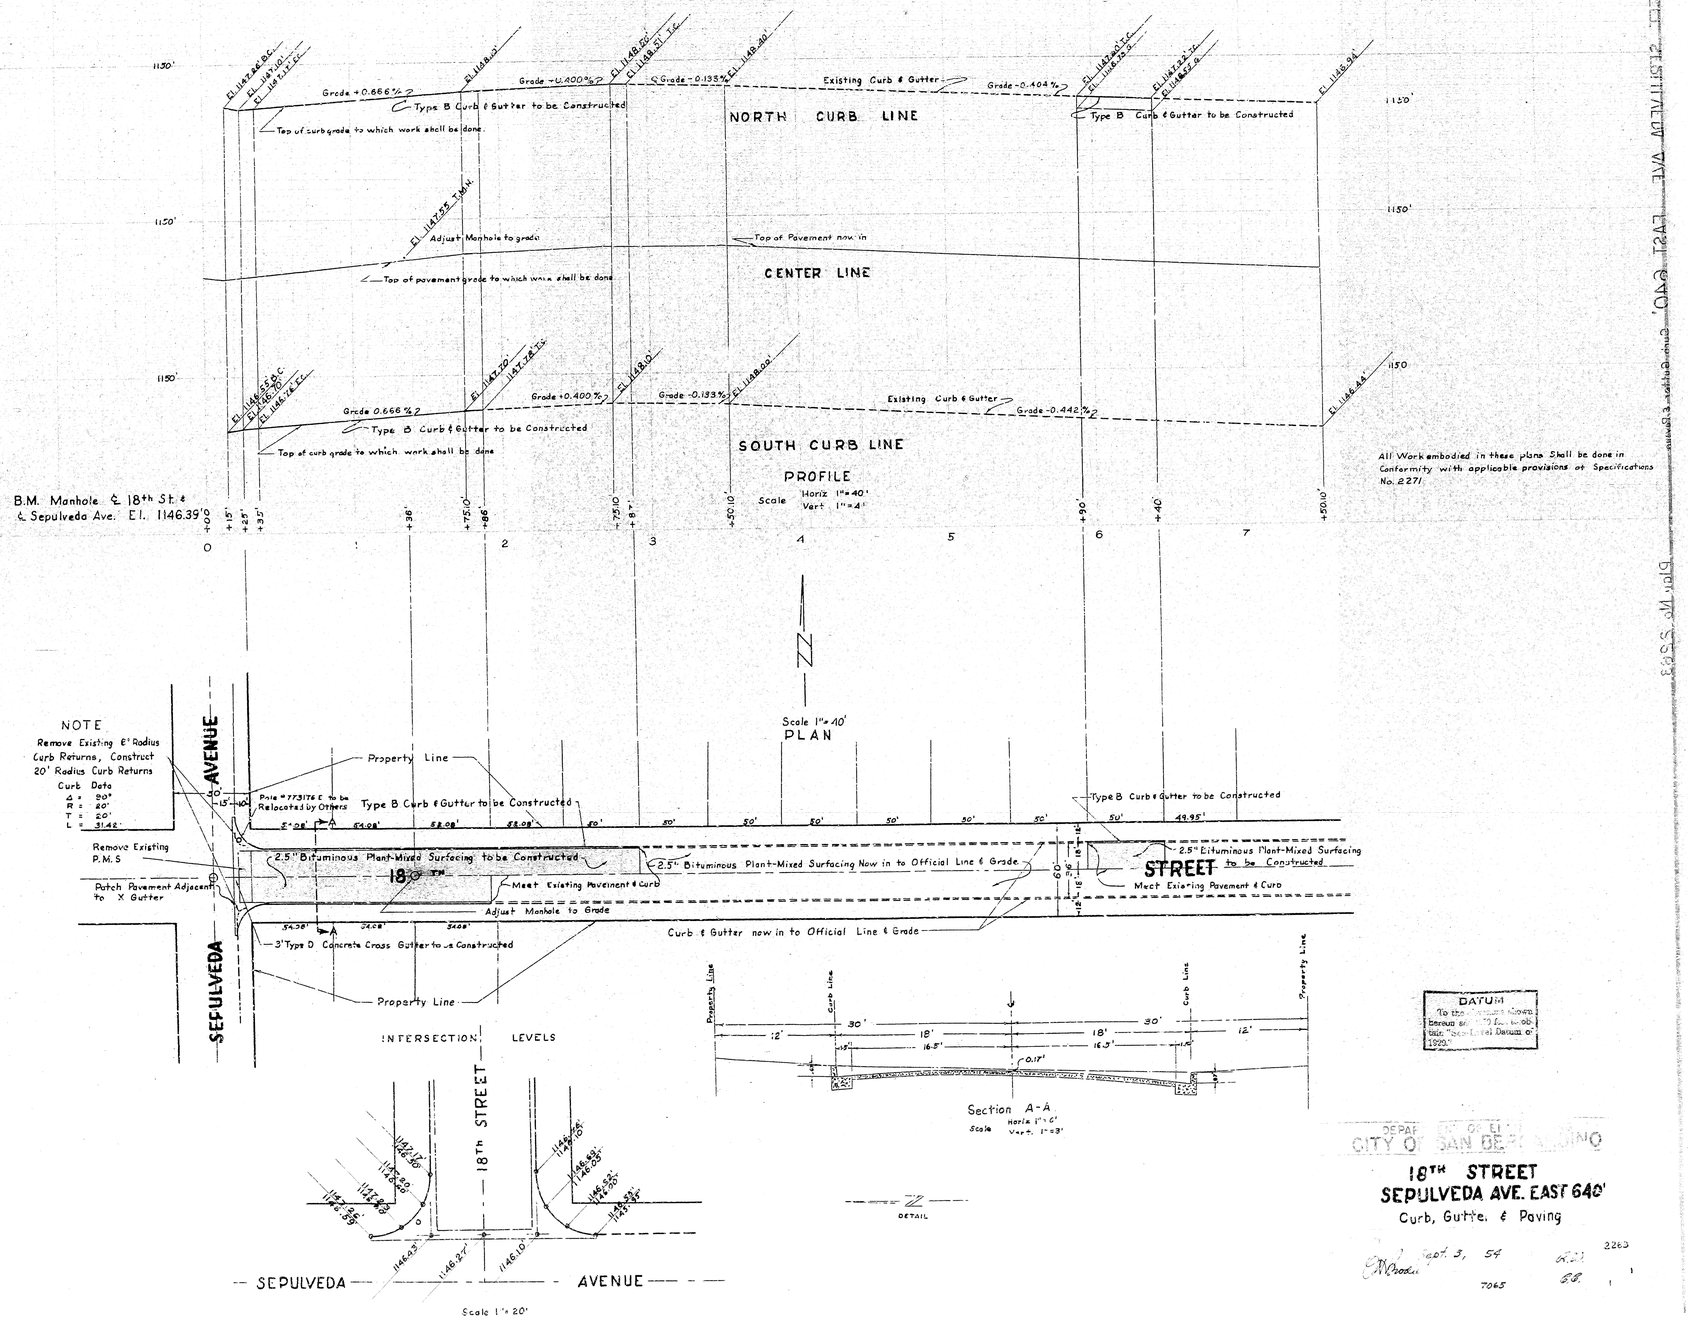
NORTH CURB LINE
CENTER LINE
SOUTH CURB LINE
PROFILE
Scale Horiz 1"=40' Vert 1"=4'
Grade +0.666%
Grade -0.400%
Grade -0.133%
Grade -0.404%
Grade +0.400%
Grade -0.133%
Grade -0.442%
Grade 0.666%
Type B Curb & Gutter to be Constructed
Existing Curb & Gutter
Top of curb grade to which work shall be done
Top of pavement grade to which work shall be done
Adjust Manhole to grade
Top of Pavement now in
B.M. Manhole ℄ 18th St. & ℄ Sepulveda Ave. El. 1146.39'
All Work embodied in these plans Shall be done in Conformity with applicable provisions of Specifications No. 2271
Scale 1"=40'
PLAN
NOTE
Remove Existing 6' Radius Curb Returns, Construct 20' Radius Curb Returns
Curb Data
Δ = 90°
R = 20'
T = 20'
L = 31.42'
SEPULVEDA AVENUE
Property Line
Pole #773176 E to be Relocated by Others
Type B Curb & Gutter to be Constructed
Remove Existing P.M.S
Patch Pavement Adjacent to X Gutter
2.5" Bituminous Plant-Mixed Surfacing to be Constructed
2.5" Bituminous Plant-Mixed Surfacing Now in to Official Line & Grade
18TH STREET
Meet Existing Pavement & Curb
Adjust Manhole to Grade
3' Type D Concrete Cross Gutter to be Constructed
Curb & Gutter now in to Official Line & Grade
2.5" Bituminous Plant-Mixed Surfacing to be Constructed
INTERSECTION LEVELS
18TH STREET
SEPULVEDA AVENUE
Scale 1"=20'
Section A-A
Scale Horiz 1"=6' Vert 1"=3'
DETAIL
DATUM
To the datum shown hereon is to be the datum "Sea Level Datum of 1929."
CITY OF SAN DIEGO
18TH STREET
SEPULVEDA AVE. EAST 640'
Curb, Gutter, & Paving
Sept. 3, 54
2263
7065