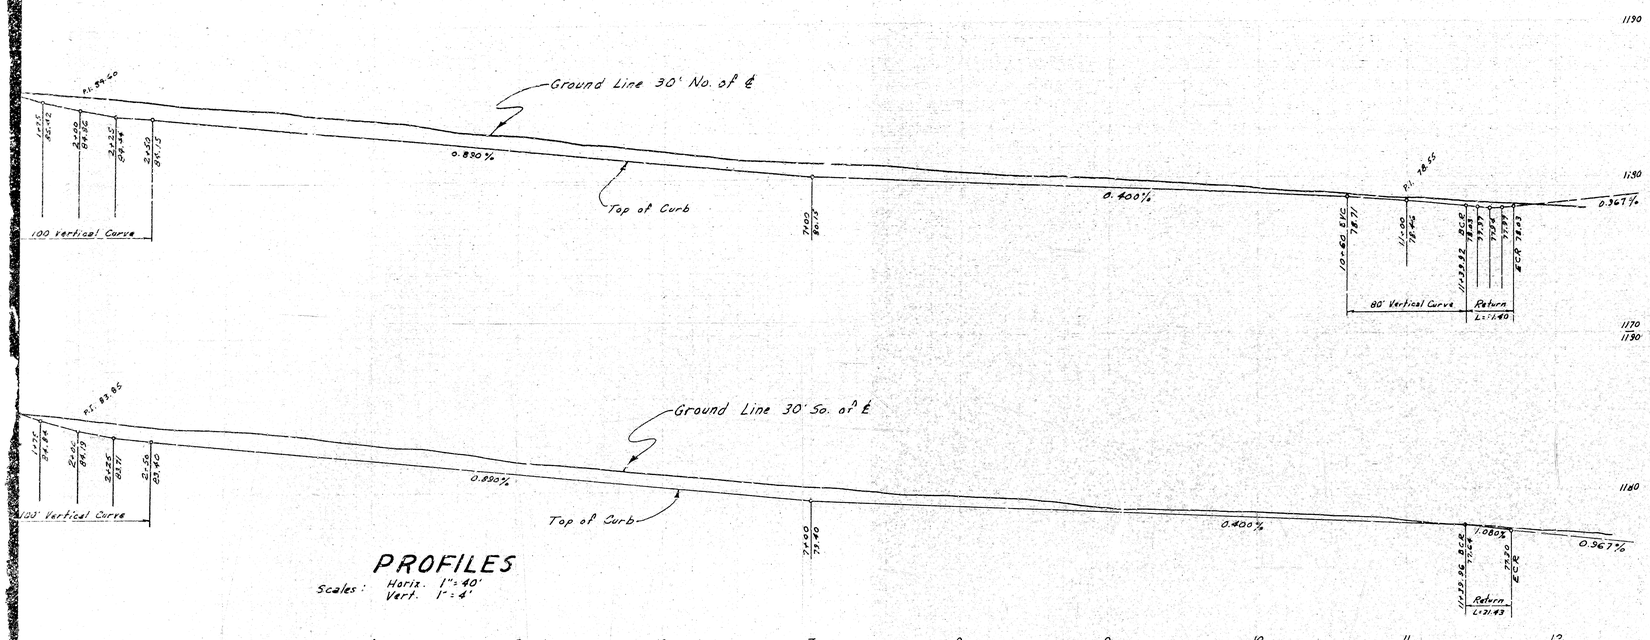

PROFILES

Scales: Horiz. 1" = 40'
Vert. 1" = 4'

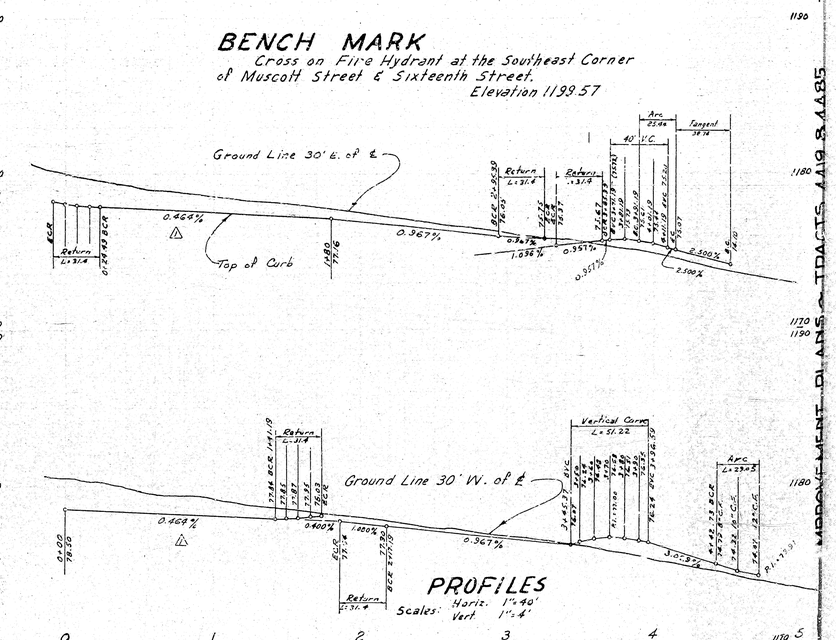

BENCH MARK

Cross on Fire Hydrant at the Southeast Corner of Muscott Street & Sixteenth Street.
Elevation 1199.57

PROFILES

Scales: Horiz. 1" = 40'
Vert. 1" = 4'

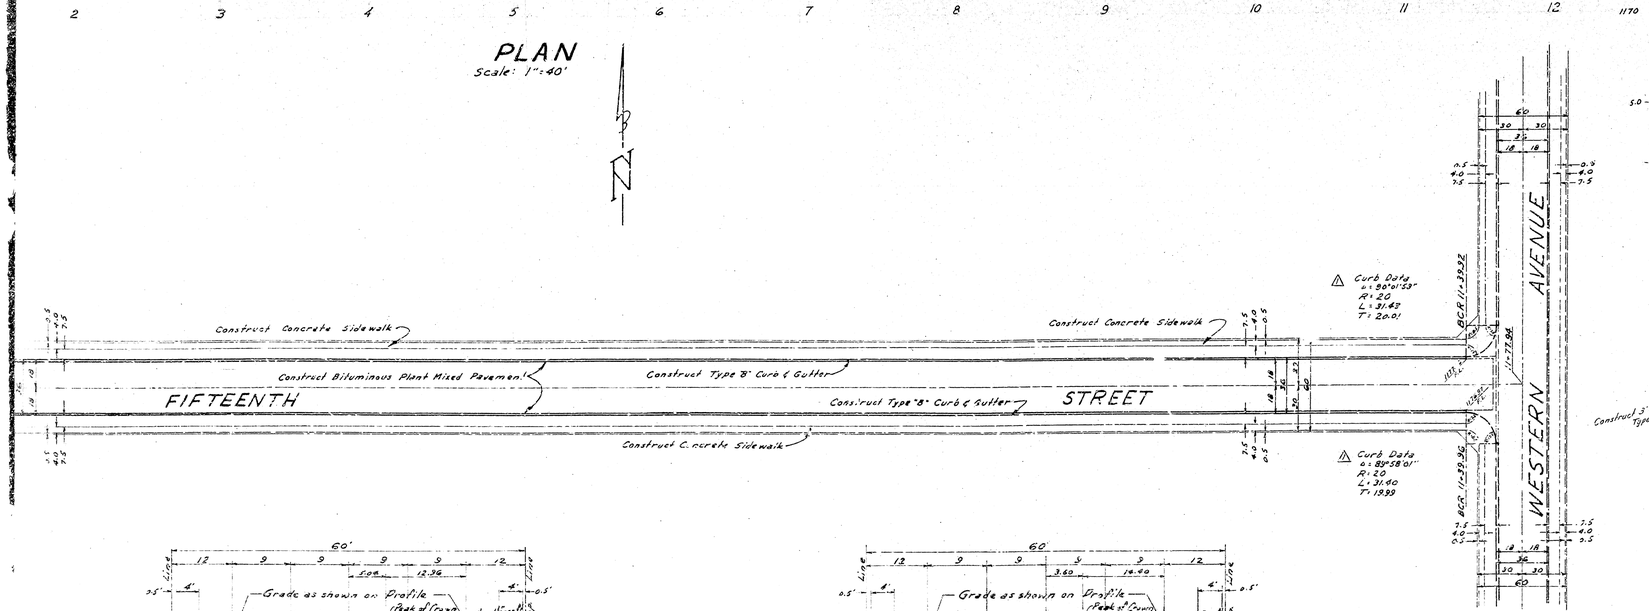

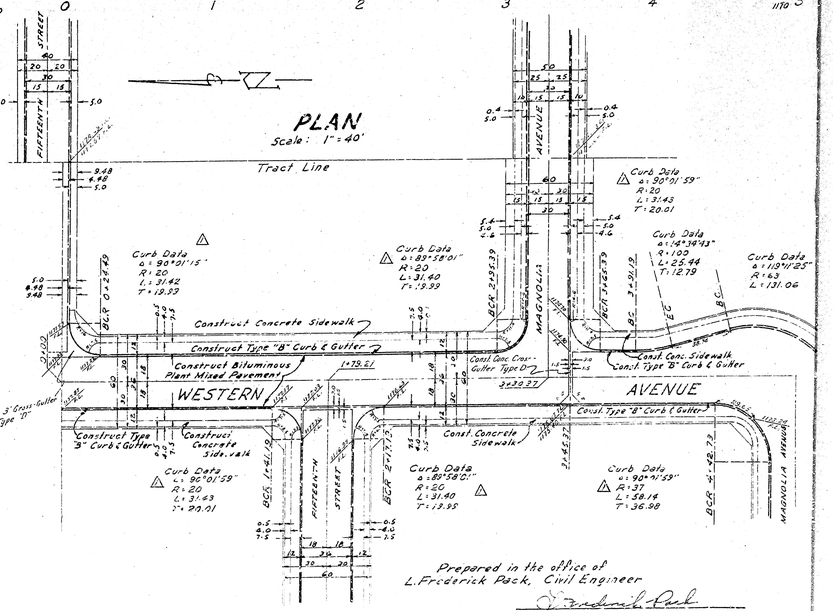

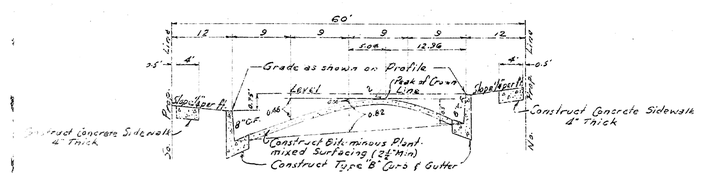

TYPICAL SECTION FIFTEENTH STREET

No Scale

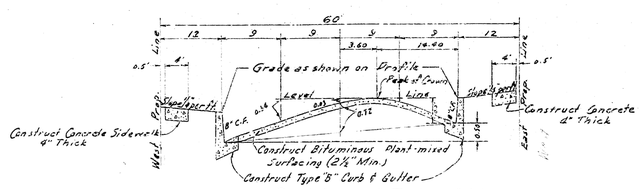

TYPICAL SECTION WESTERN AVENUE

No Scale

All work embodied on these plans shall be done in conformity with applicable provisions of Specifications No. 2027.

Where necessary all transitions from existing to new sections shall be accomplished in not less than 10 linear feet.

Prepared in the office of
L. Frederick Pack, Civil Engineer
RE 7448

TRACT NO'S. 4419 & 4485
PLAN NO. 2264

Sheet No. 2 of 5 Sheets

IMPROVEMENT PLANS - TRACTS 4419 & 4485