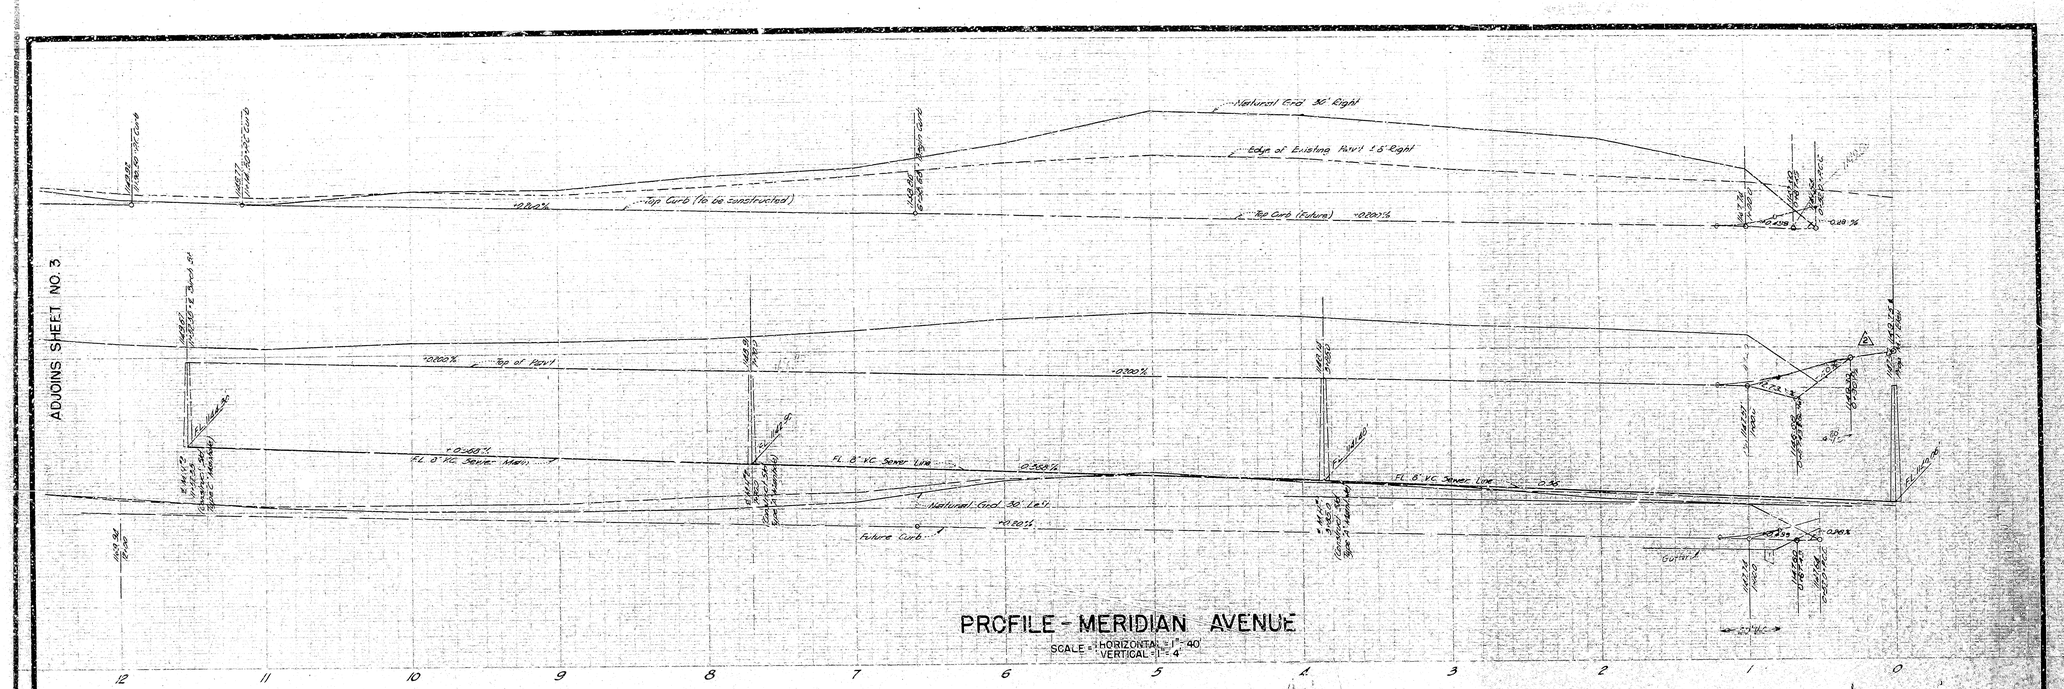

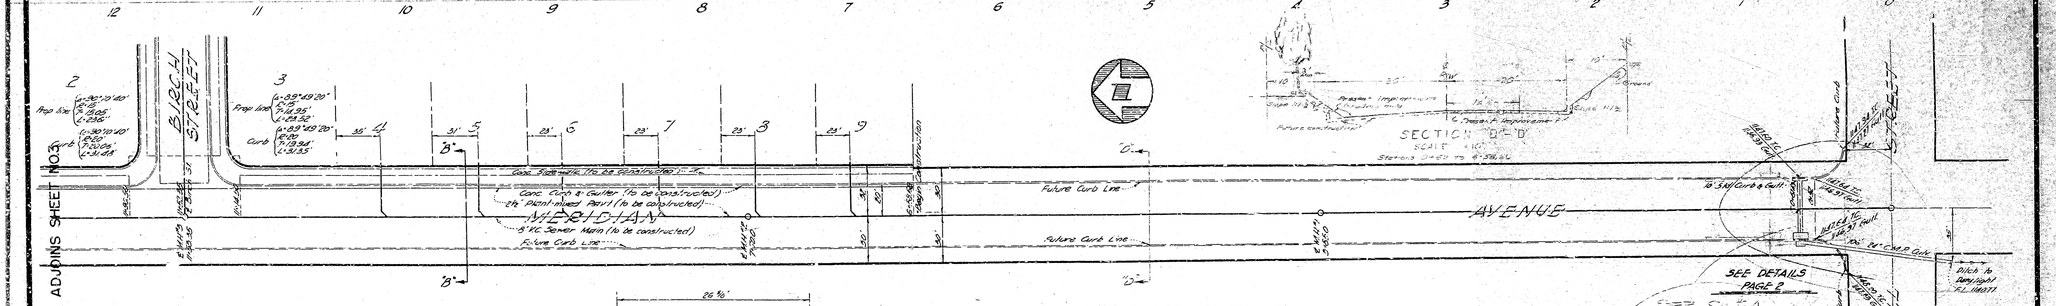

PLAN - MERIDIAN AVENUE
SCALE = 1" = 40'

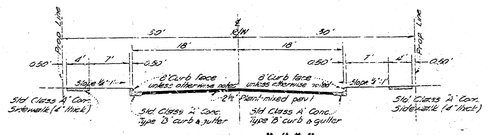

SECTION "A"-"A"
SCALE = 1" = 10'

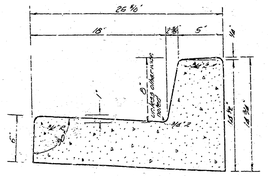

TYPICAL SECTION TYPE "B"
P.C.C. CURB & GUTTER
SCALE = 1 1/2" = 1'

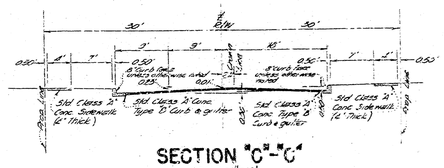

SECTION "C"-"C"
SCALE = 1" = 10'

NOTE - This section applies to Marvin Drive between Sta's one 5+32.12 & 6+51.12 only.

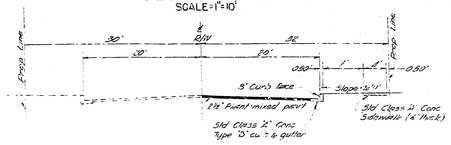

SECTION "B"-"B"
SCALE = 1" = 10'

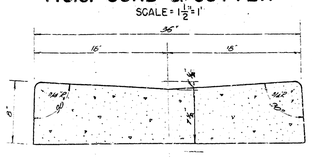

TYPICAL SECTION
3' P.C.C. CROSS GUTTER
SCALE = 1 1/2" = 1'

NOTES:

Manholes, frames & covers to be constructed by sewer contractor 6" below official grades shown & upon completion of paving, the paving contractor shall adjust manhole frames & covers to final official grade.

Slope will be 1% to 1 on west side of Meridian Ave. in cut areas. Cut tip of cut will not be closer than 3' to any obstruction.

DATUM

REGISTERED CIVIL ENGINEER NO. 21108

2	G.D.	GRADE CHANGE ON HILL ST.	2-26-58	DMB
1	G.D.	NEW TYPICAL CROSS GUTTER	3-15-55	DMB
NO.	BY	REVISION	DATE	APPROVED

TRACT NO. 4522
IMPROVEMENT PLANS & PROFILES

SUB. Arthur J. Sullivan & Assoc.

Mar. 7, 55

B.A.T. 2302

A.J.S. 9 1

7065

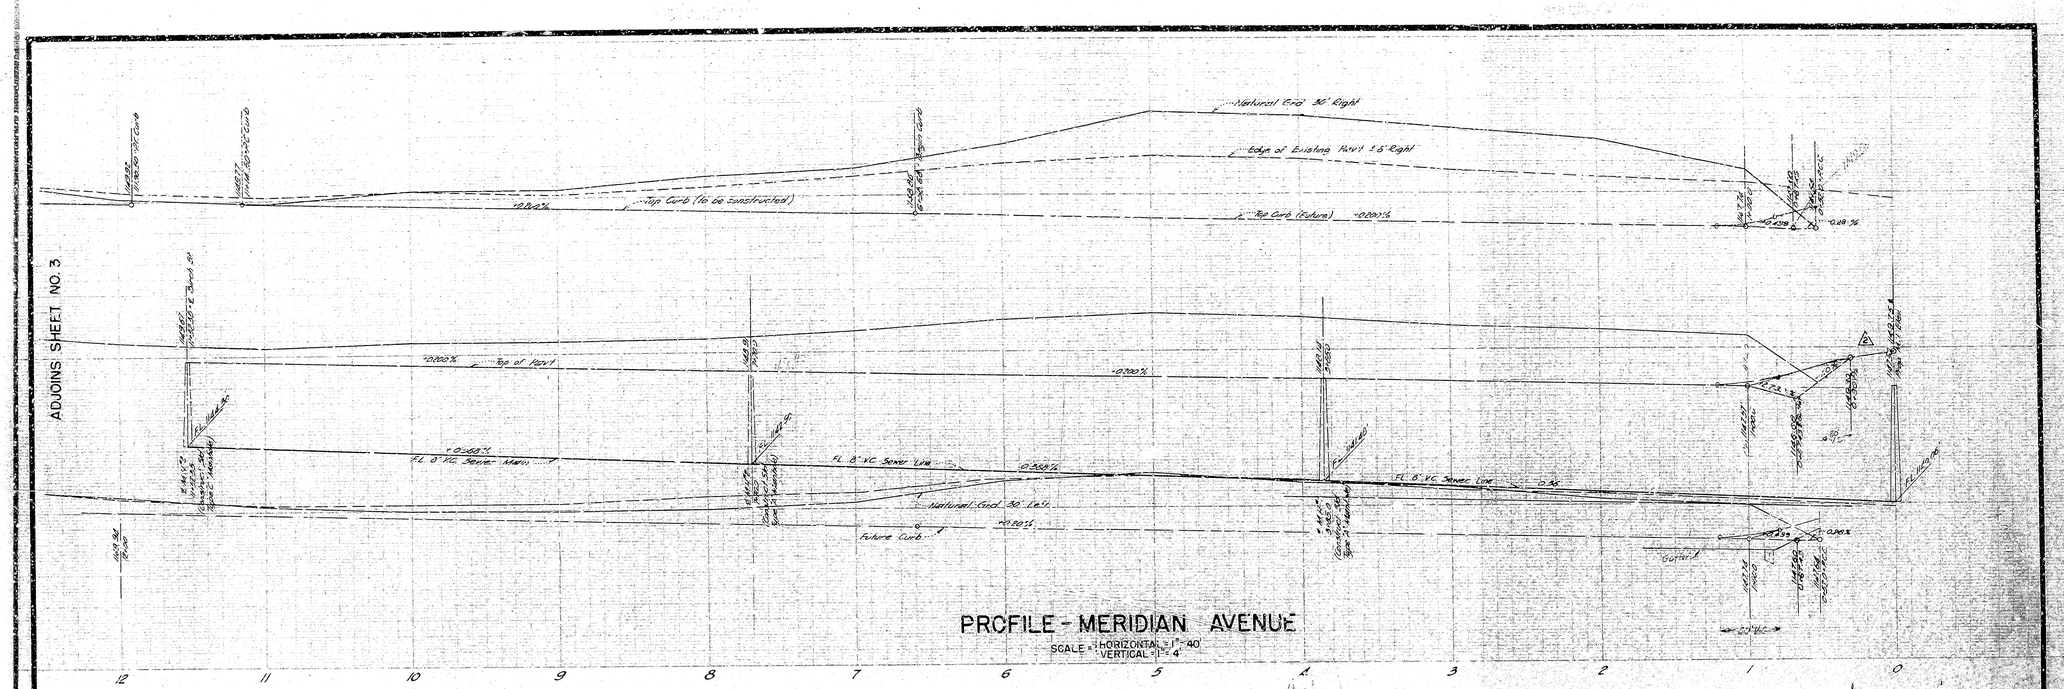

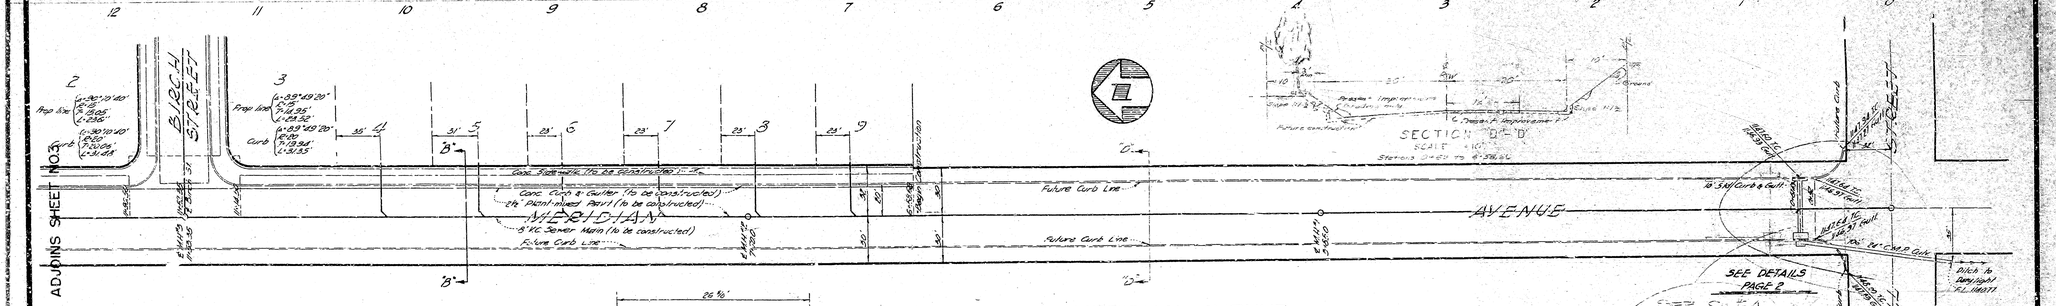

PLAN - MERIDIAN AVENUE
SCALE = 1" = 40'

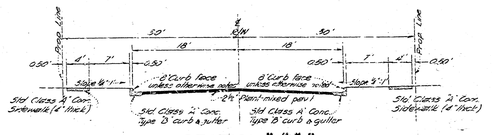

SECTION "A"-"A"
SCALE = 1" = 10'

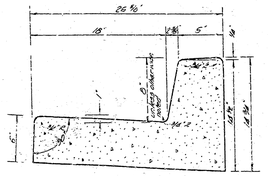

TYPICAL SECTION TYPE "B"
P.C.C. CURB & GUTTER
SCALE = 1 1/2" = 1'

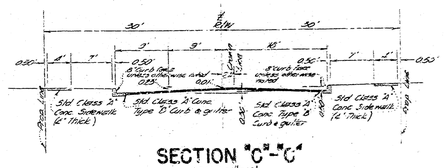

SECTION "C"-"C"
SCALE = 1" = 10'

NOTE - This section applies to Marvin Drive between Sta's one 5+32.12 & 6+51.12 only.

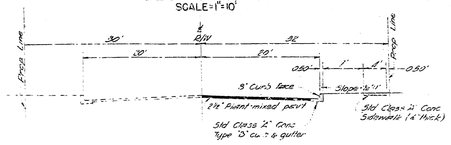

SECTION "B"-"B"
SCALE = 1" = 10'

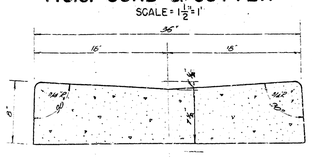

TYPICAL SECTION
3' P.C.C. CROSS GUTTER
SCALE = 1 1/2" = 1'

NOTES:

Manholes, frames & covers to be constructed by sewer contractor 6" below official grades shown & upon completion of paving, the paving contractor shall adjust manhole frames & covers to final official grade.

Slope will be 1% to 1 on west side of Meridian Ave. in cut areas. Cut tip of cut will not be closer than 3' to any obstruction.

DATUM

REGISTERED CIVIL ENGINEER NO. 21108

2	G.D.	GRADE CHANGE ON HILL ST.	2-26-58	DMB
1	G.D.	NEW TYPICAL CROSS GUTTER	3-15-55	DMB
NO.	BY	REVISION	DATE	APPROVED

TRACT NO. 4522
IMPROVEMENT PLANS & PROFILES

SUB. Arthur J. Sullivan & Assoc.

Mar. 7, 55

B.A.T. 2302

A.J.S. 9 1

7065