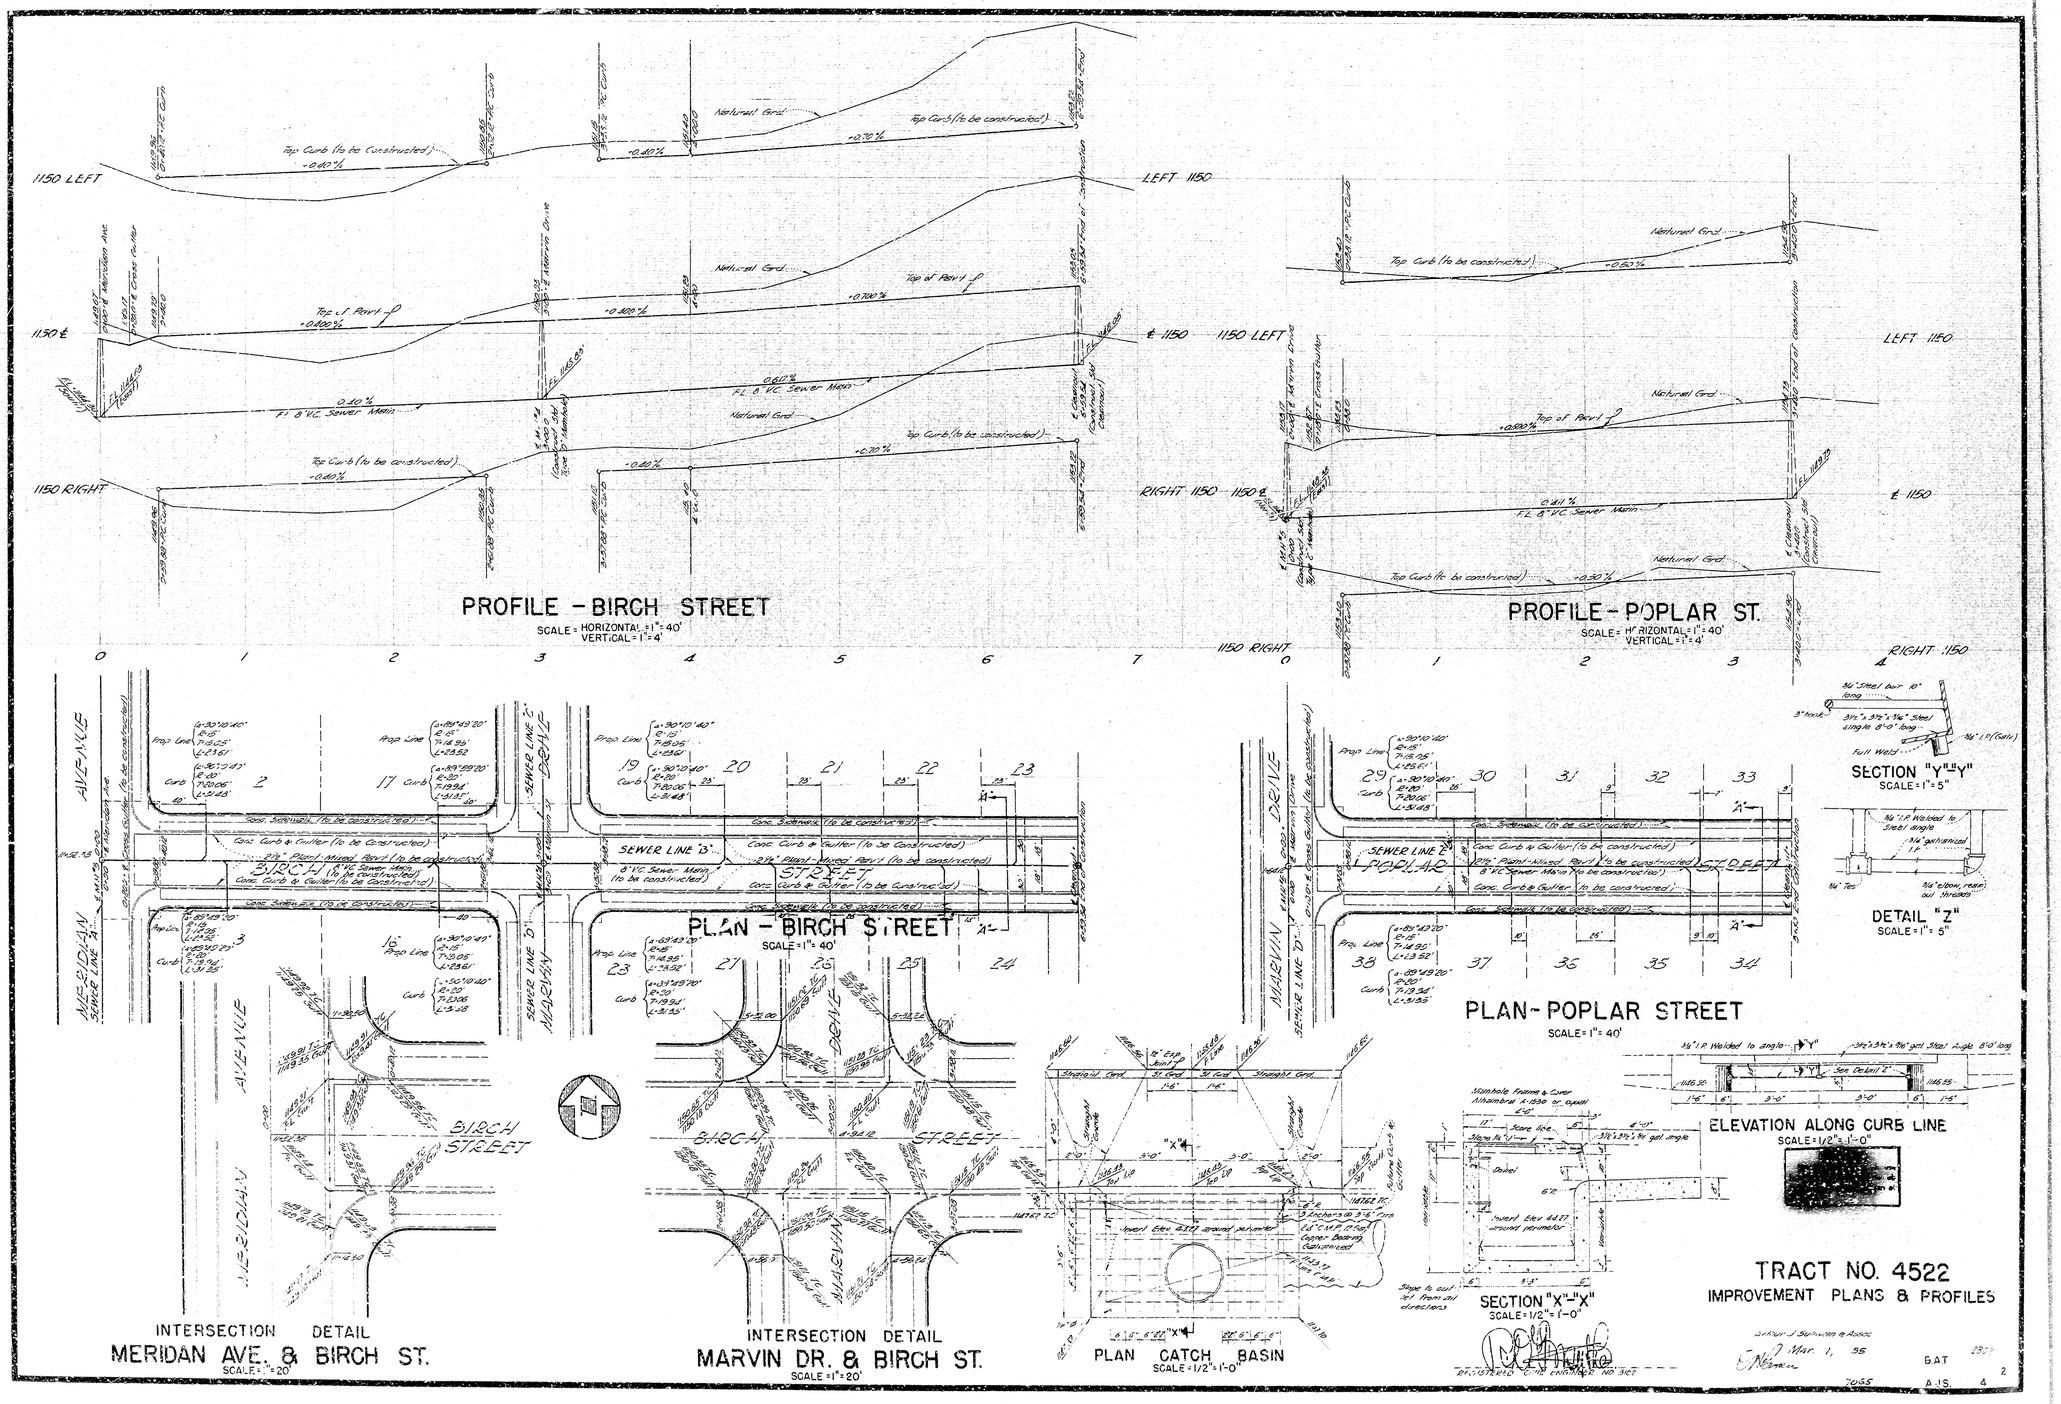
PROFILE - BIRCH STREET
SCALE = HORIZONTAL = 1" = 40'
VERTICAL = 1" = 4'
PROFILE - POPLAR ST.
SCALE = HORIZONTAL = 1" = 40'
VERTICAL = 1" = 4'
PLAN - BIRCH STREET
SCALE = 1" = 40'
PLAN - POPLAR STREET
SCALE = 1" = 40'
SECTION "Y"-"Y"
SCALE = 1" = 5"
DETAIL "Z"
SCALE = 1" = 5"
ELEVATION ALONG CURB LINE
SCALE = 1/2" = 1'-0"
INTERSECTION DETAIL
MERIDAN AVE. & BIRCH ST.
SCALE = 1" = 20'
INTERSECTION DETAIL
MARVIN DR. & BIRCH ST.
SCALE = 1" = 20'
PLAN CATCH BASIN
SCALE = 1/2" = 1'-0"
SECTION "X"-"X"
SCALE = 1/2" = 1'-0"
TRACT NO. 4522
IMPROVEMENT PLANS & PROFILES
Mar. 1, 55
BAT
A-15

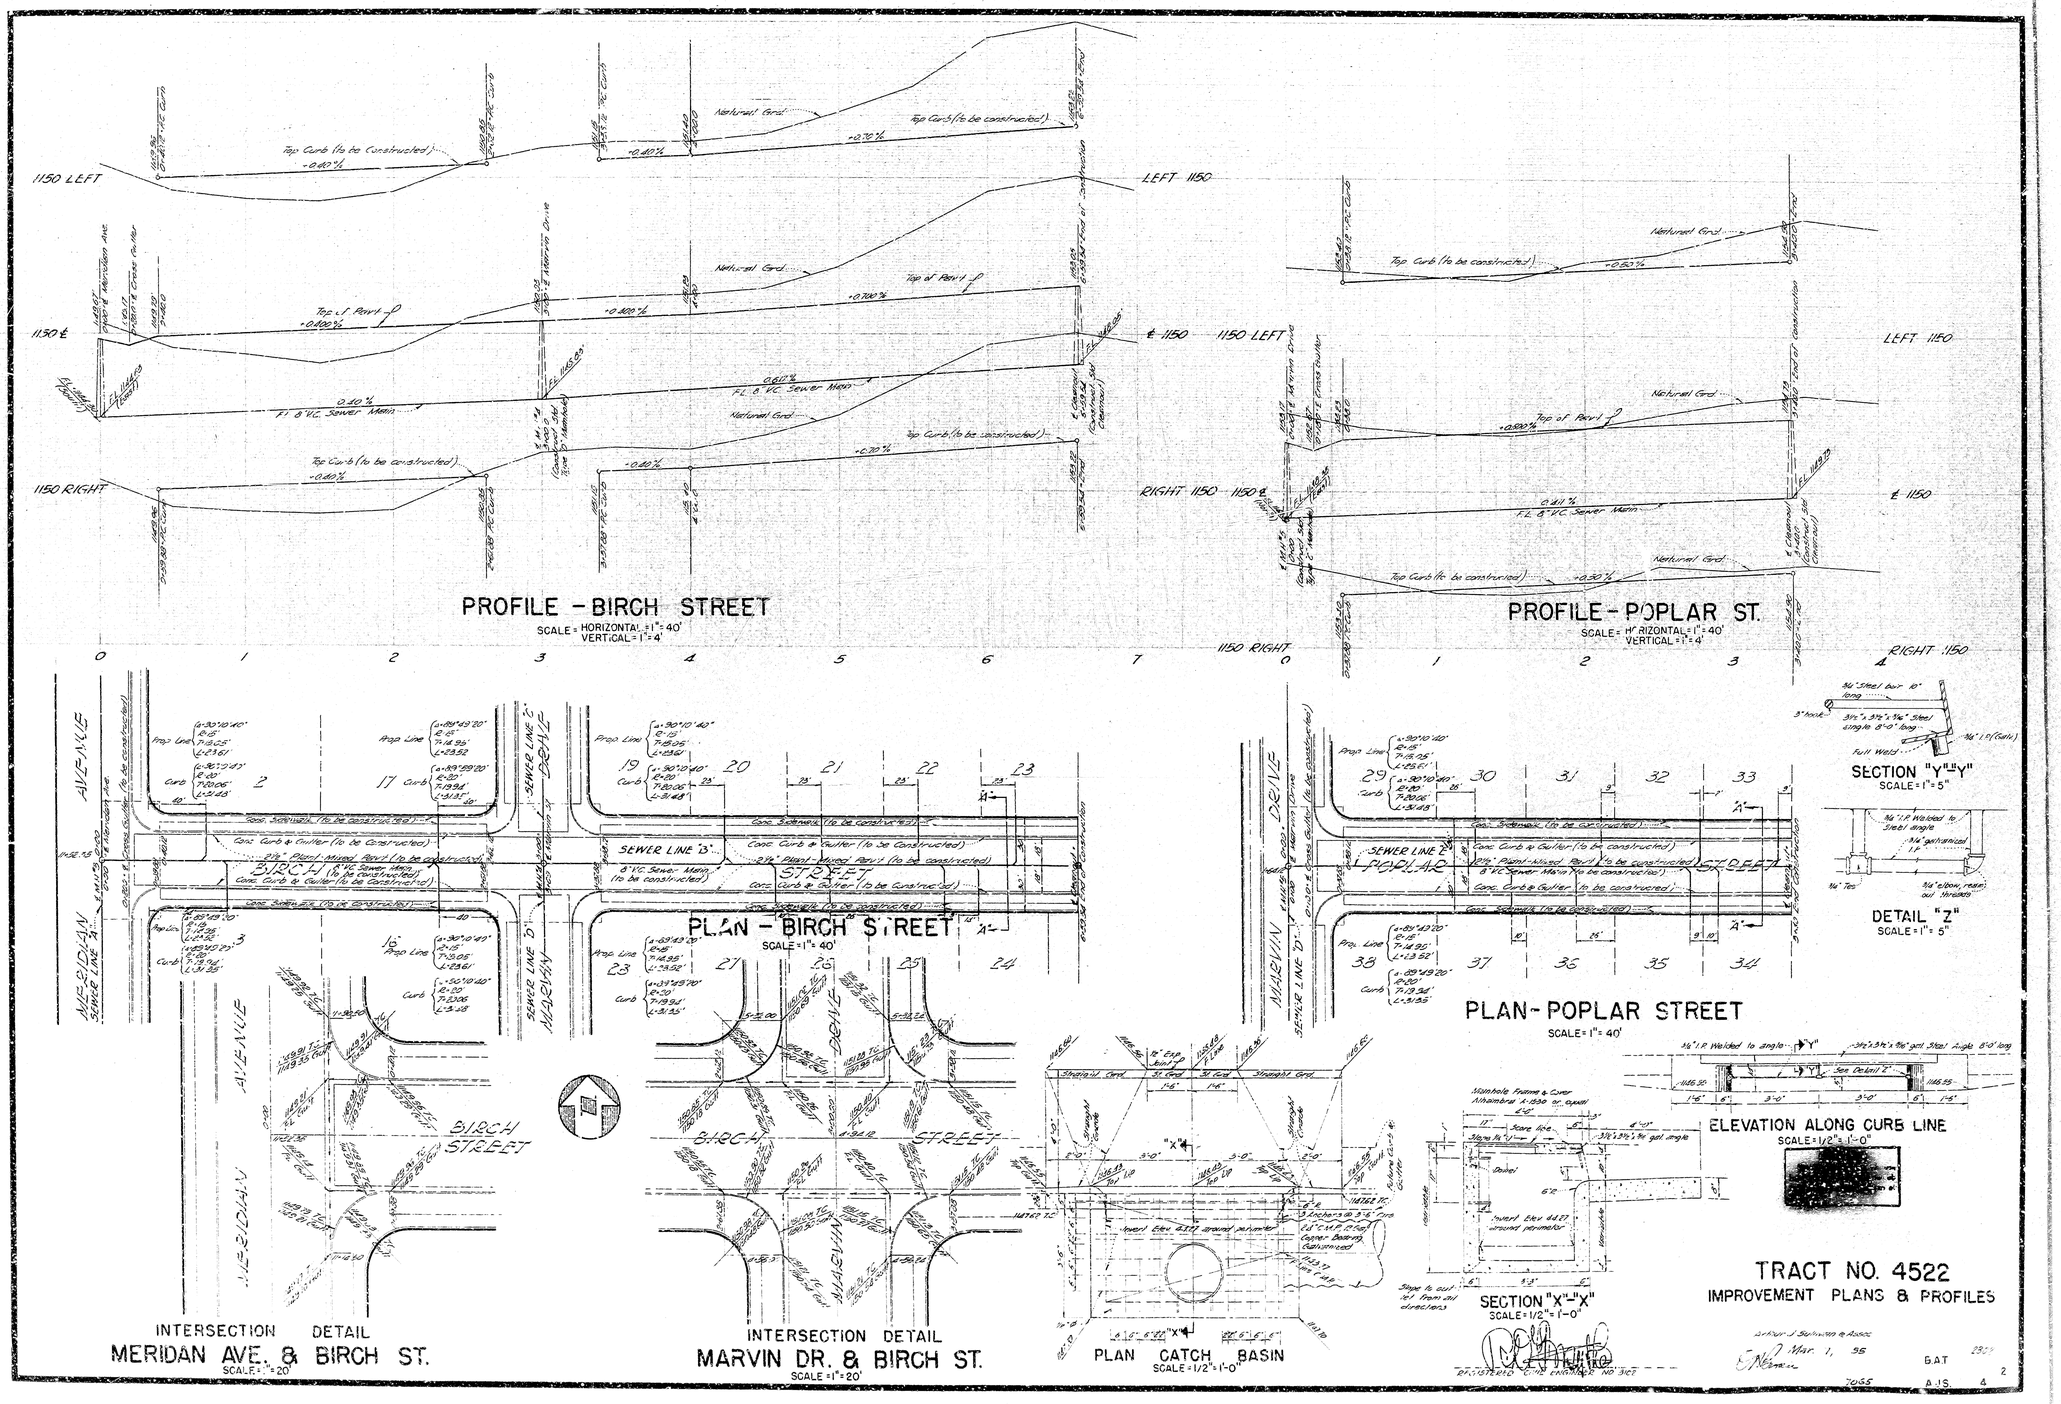
PROFILE - BIRCH STREET
SCALE = HORIZONTAL = 1" = 40'
VERTICAL = 1" = 4'
PROFILE - POPLAR ST.
SCALE = HORIZONTAL = 1" = 40'
VERTICAL = 1" = 4'
PLAN - BIRCH STREET
SCALE = 1" = 40'
PLAN - POPLAR STREET
SCALE = 1" = 40'
SECTION "Y"-"Y"
SCALE = 1" = 5"
DETAIL "Z"
SCALE = 1" = 5"
ELEVATION ALONG CURB LINE
SCALE = 1/2" = 1'-0"
INTERSECTION DETAIL
MERIDAN AVE. & BIRCH ST.
SCALE = 1" = 20'
INTERSECTION DETAIL
MARVIN DR. & BIRCH ST.
SCALE = 1" = 20'
PLAN CATCH BASIN
SCALE = 1/2" = 1'-0"
SECTION "X"-"X"
SCALE = 1/2" = 1'-0"
TRACT NO. 4522
IMPROVEMENT PLANS & PROFILES
Mar. 1, 55
BAT
A-15