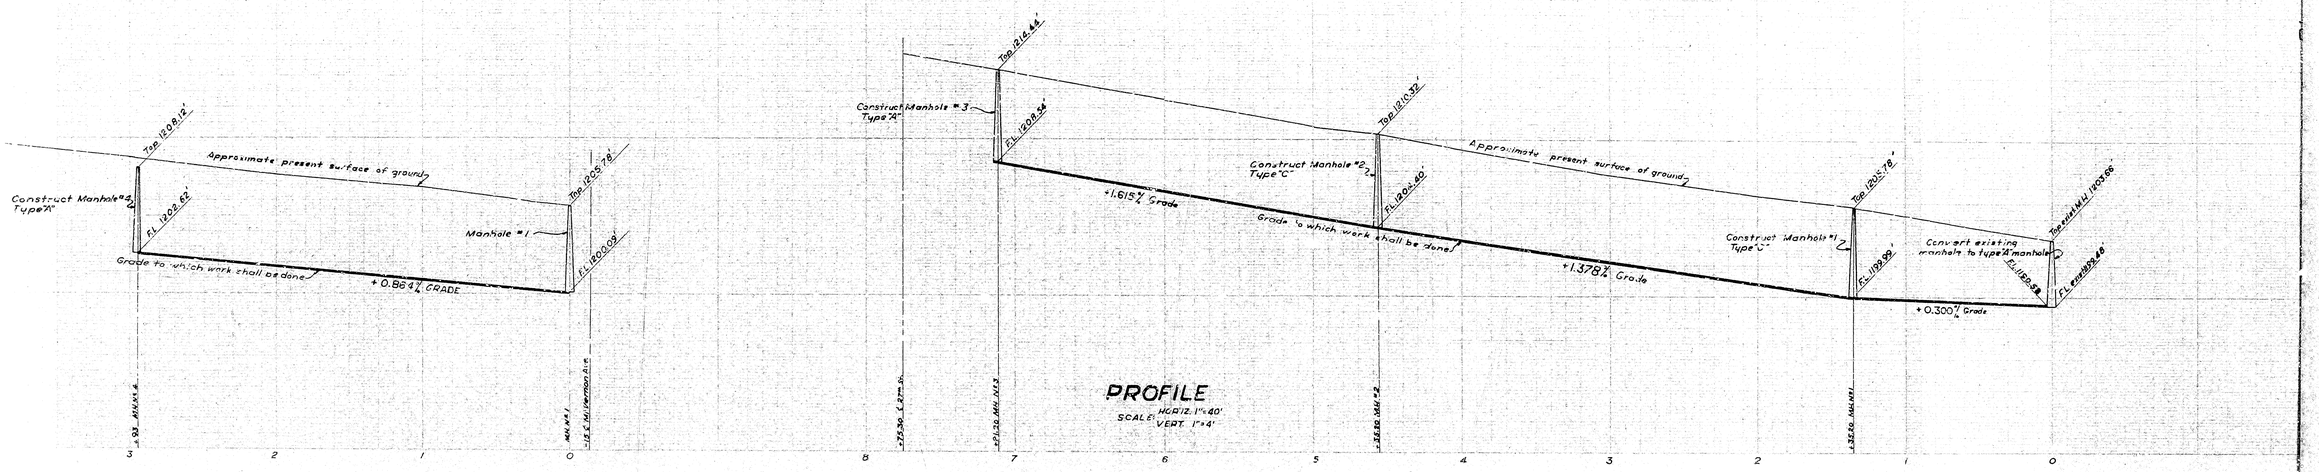

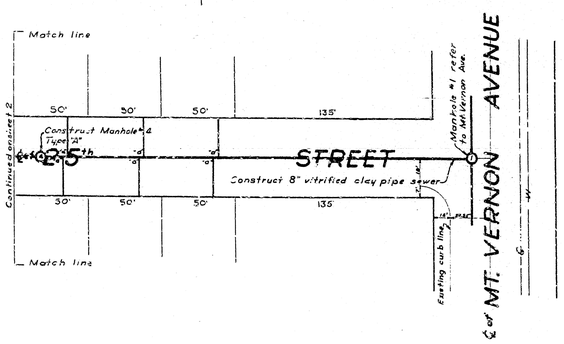

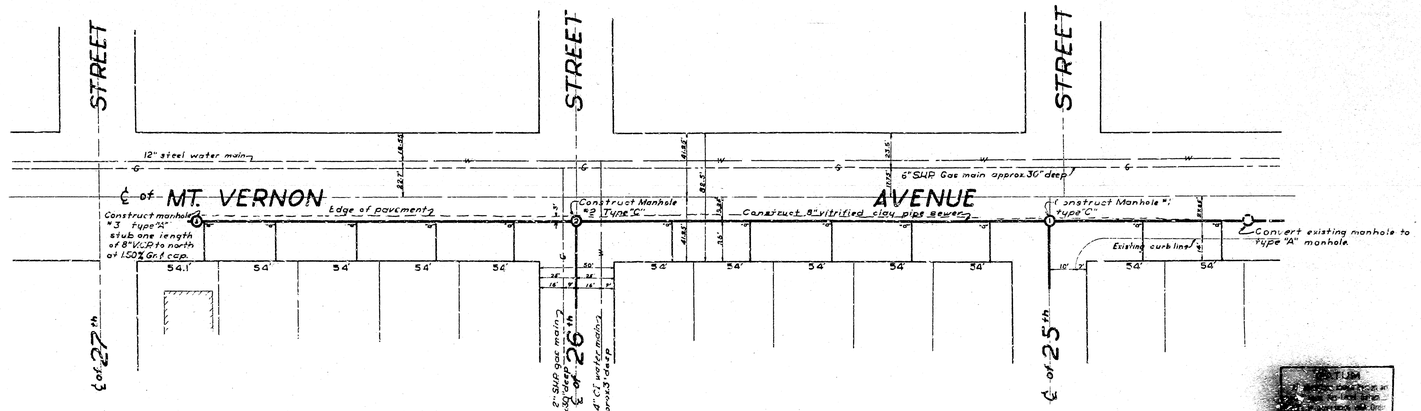

GENERAL NOTES

All work embodied on these plans shall be done in conformity with applicable provisions of specifications No 2271.

8" x 4" wyes with connecting sewer to be constructed are shown in plan thus ——.

All vitrified clay pipe house connections shall be constructed on an upward grade of two percent from main sewer and shall extend from the main sewer to property line.

All house connections are approximate and exact locations shall be determined in the field.

B.M.: Cross on fire hydrant. South east corner 27th Street and Mt. Vernon Avenue. Elevation 1217.73

Job

SEWER

Mt. Vernon Ave.

135.25' So. of 25th St to a point 54.1' So. of 27th St

25 St. 26 St.

Mt. Vernon Ave. to Pico Ave. Mt Vernon Ave. to Pico

Nov 9, 55 C&C 2317

2065

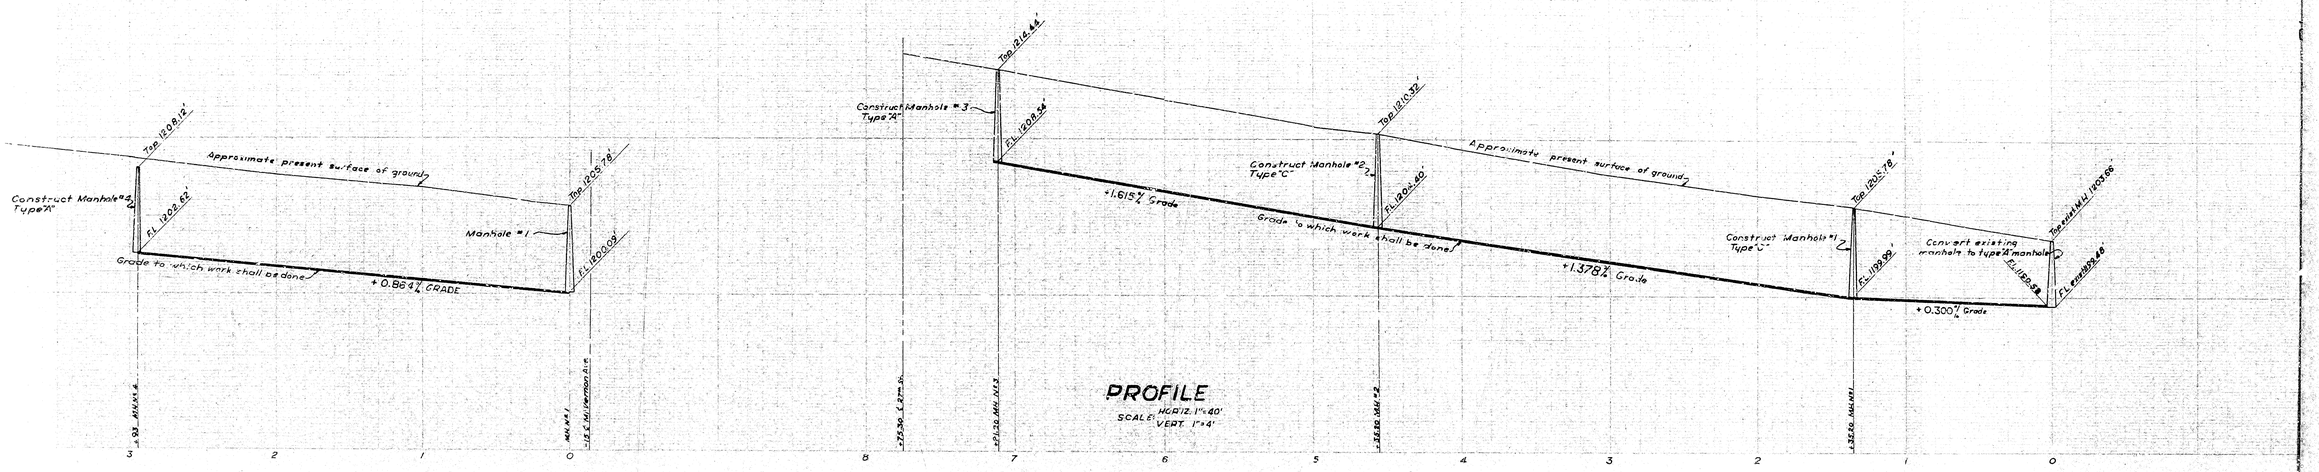

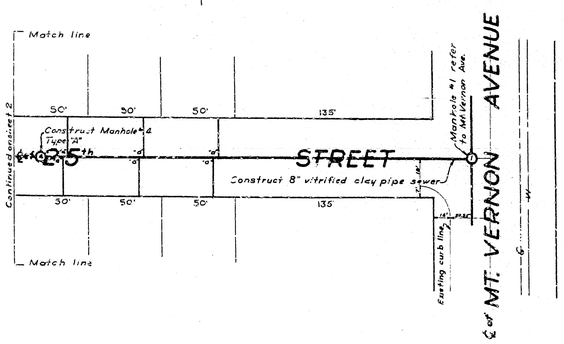

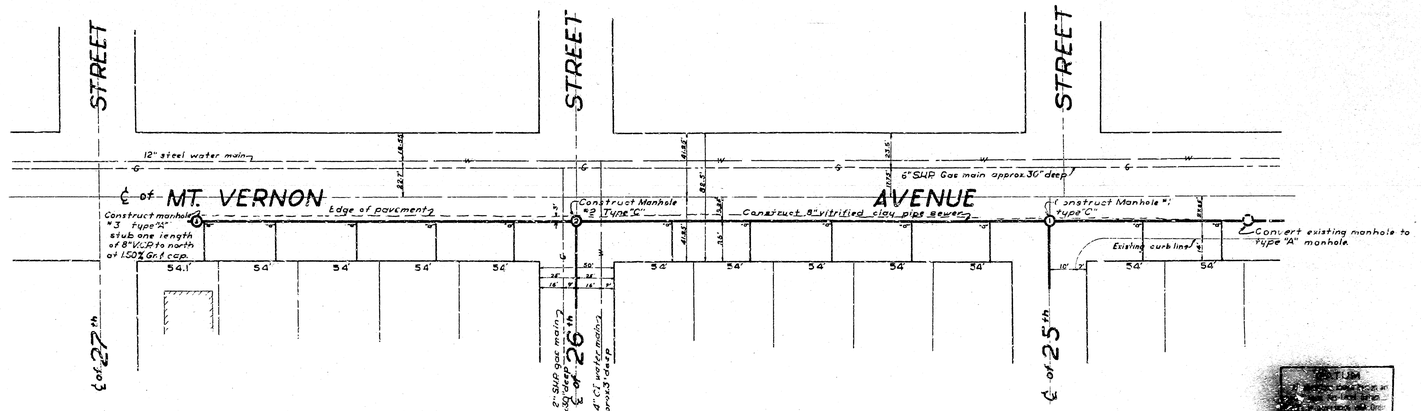

GENERAL NOTES

All work embodied on these plans shall be done in conformity with applicable provisions of specifications No 2271.

8" x 4" wyes with connecting sewer to be constructed are shown in plan thus ——.

All vitrified clay pipe house connections shall be constructed on an upward grade of two percent from main sewer and shall extend from the main sewer to property line.

All house connections are approximate and exact locations shall be determined in the field.

B.M.: Cross on fire hydrant. South east corner 27th Street and Mt. Vernon Avenue. Elevation 1217.73

Job

SEWER

Mt. Vernon Ave.

135.25' So. of 25th St to a point 54.1' So. of 27th St

25 St. 26 St.

Mt. Vernon Ave. to Pico Ave. Mt Vernon Ave. to Pico

Nov 9, 55 C&C 2317

2065