GENERAL NOTES

1. All work embodied on these plans shall be done in conformity with applicable provisions of specifications Nº 2271.

2. Cross walk to be removed shall be replaced, with 3⅝" Portland Cement concrete, to line and grade

LEGEND

*To be removed and replaced under this contract.

•To be removed under this contract.

BM: Manhole & 10th Street and "J" Street. Elevation 1110.71

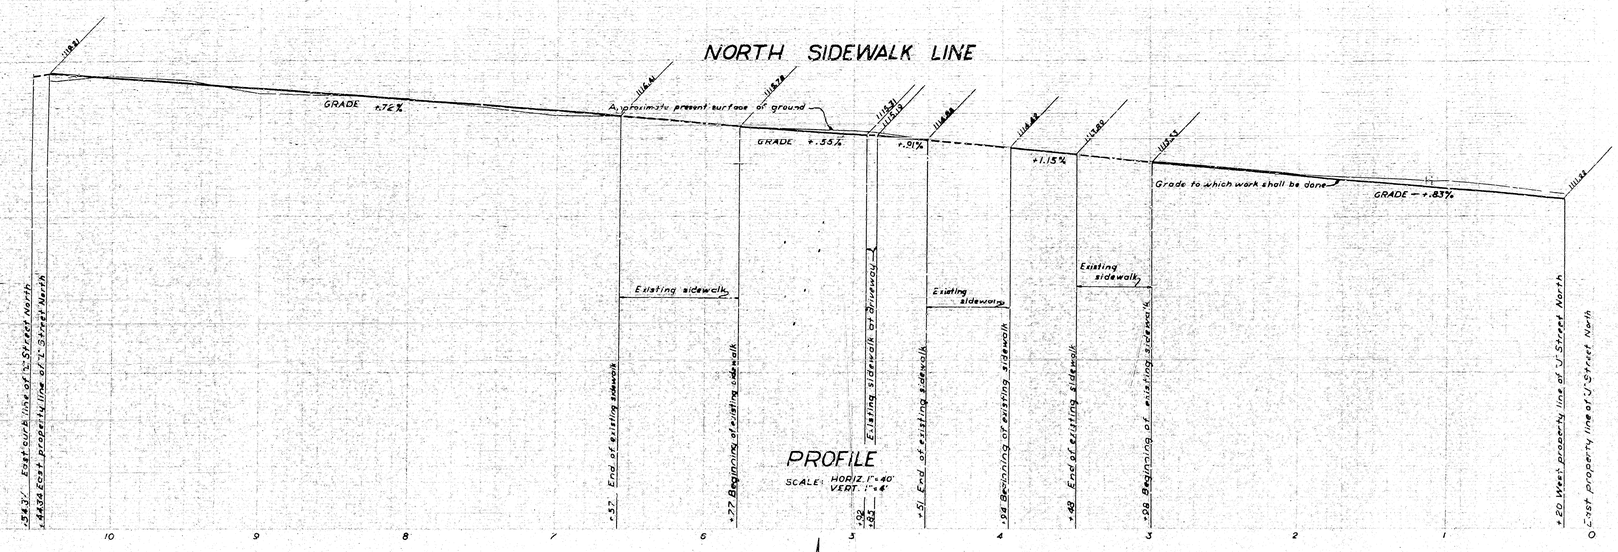

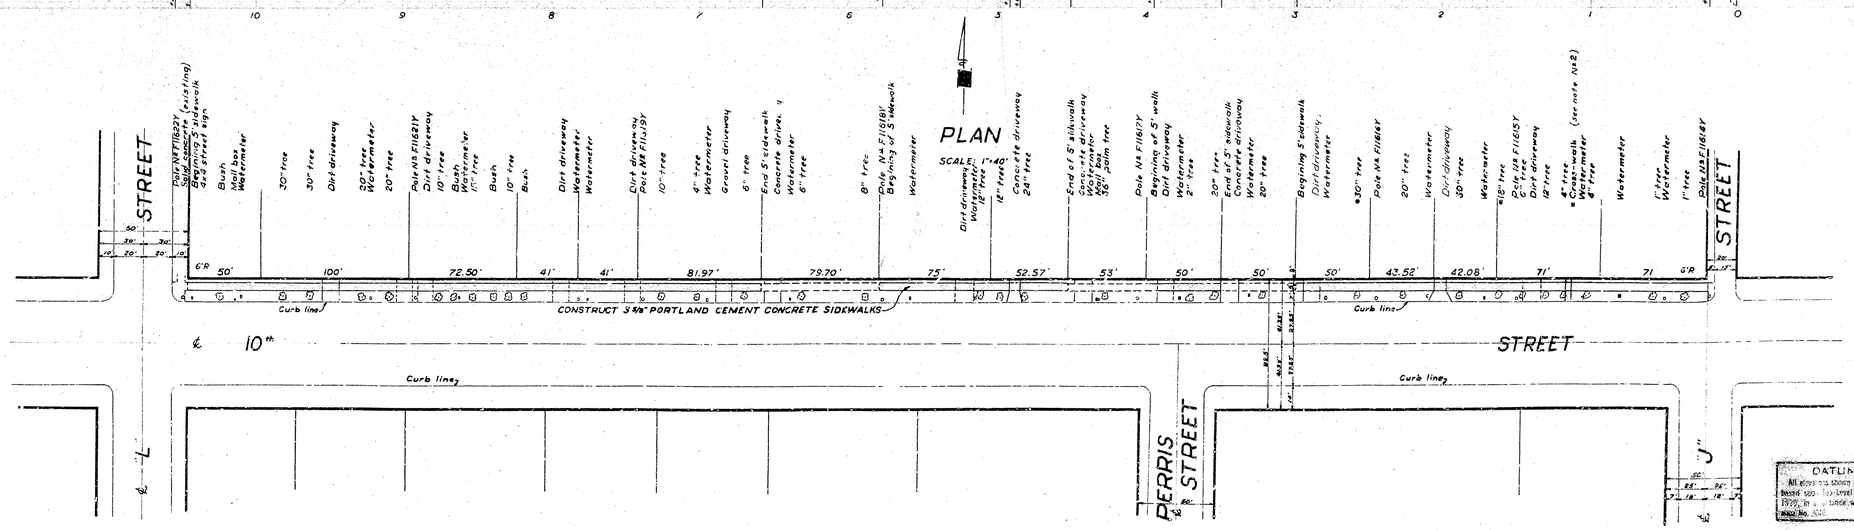

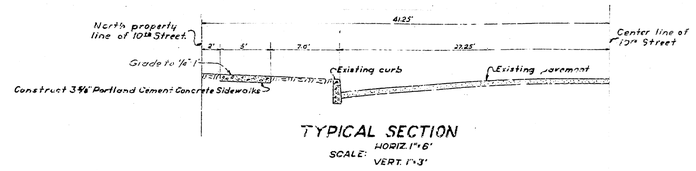

108113

CITY OF SAN DIEGO ENGINEERING DEPARTMENT

SIDEWALKS
NORTH SIDE OF 10th STREET
BETWEEN
"J" STREET and "L" STREET

June 30, 55 Circ 2320
1
1

66-219 10th STREET "J" STREET to "L" STREET PLAN Nº 2320 SIDEWALKS

66-219

GENERAL NOTES

1. All work embodied on these plans shall be done in conformity with applicable provisions of specifications Nº 2271.

2. Cross walk to be removed shall be replaced, with 3⅝" Portland Cement concrete, to line and grade

LEGEND

*To be removed and replaced under this contract.

•To be removed under this contract.

BM: Manhole & 10th Street and "J" Street. Elevation 1110.71

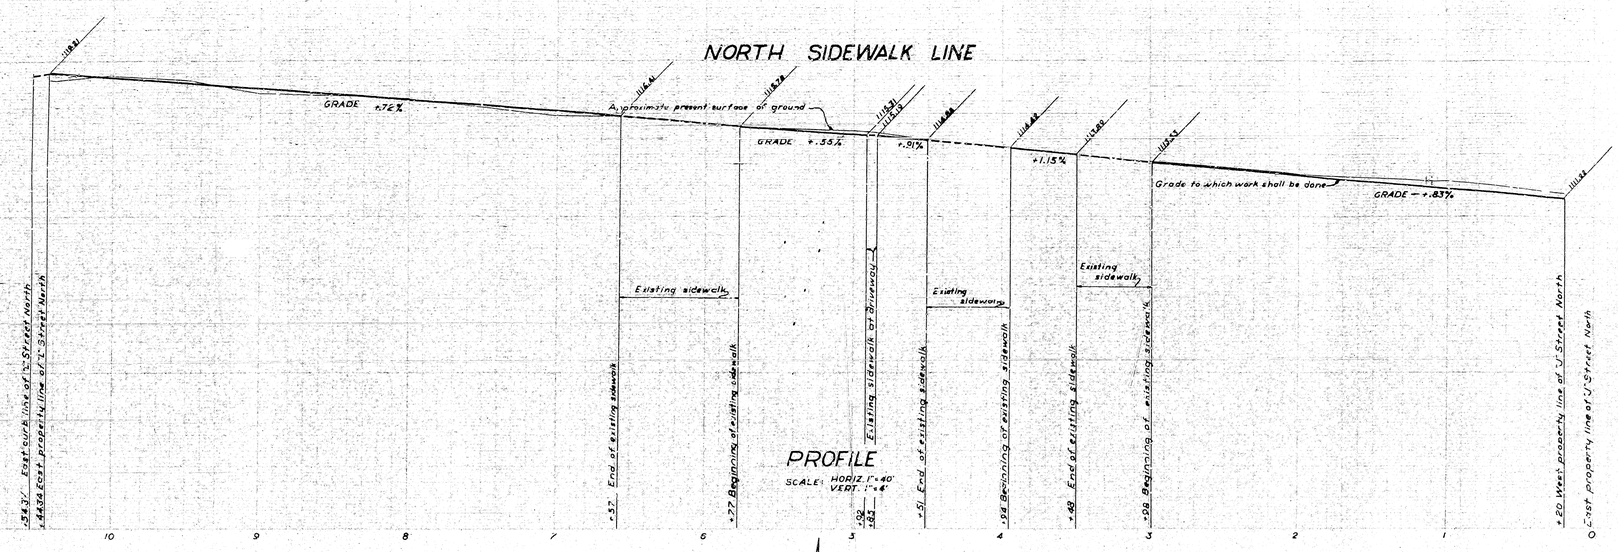

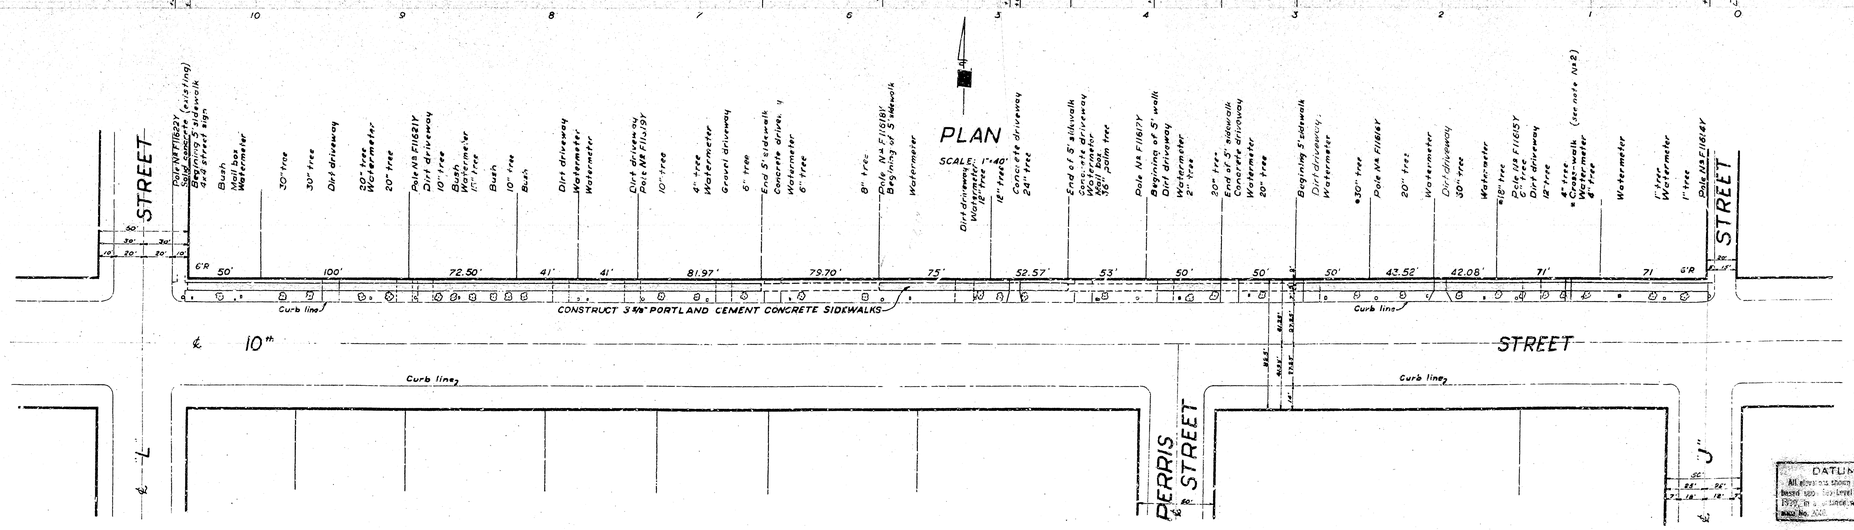

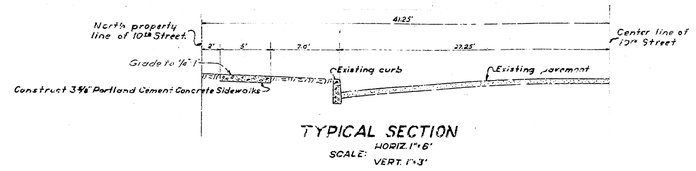

108113

CITY OF SAN DIEGO ENGINEERING DEPARTMENT

SIDEWALKS
NORTH SIDE OF 10th STREET
BETWEEN
"J" STREET and "L" STREET

June 30, 55 Circ 2320
1
1

66-219 10th STREET "J" STREET to "L" STREET PLAN Nº 2320 SIDEWALKS

66-219