64/228

TR 5075

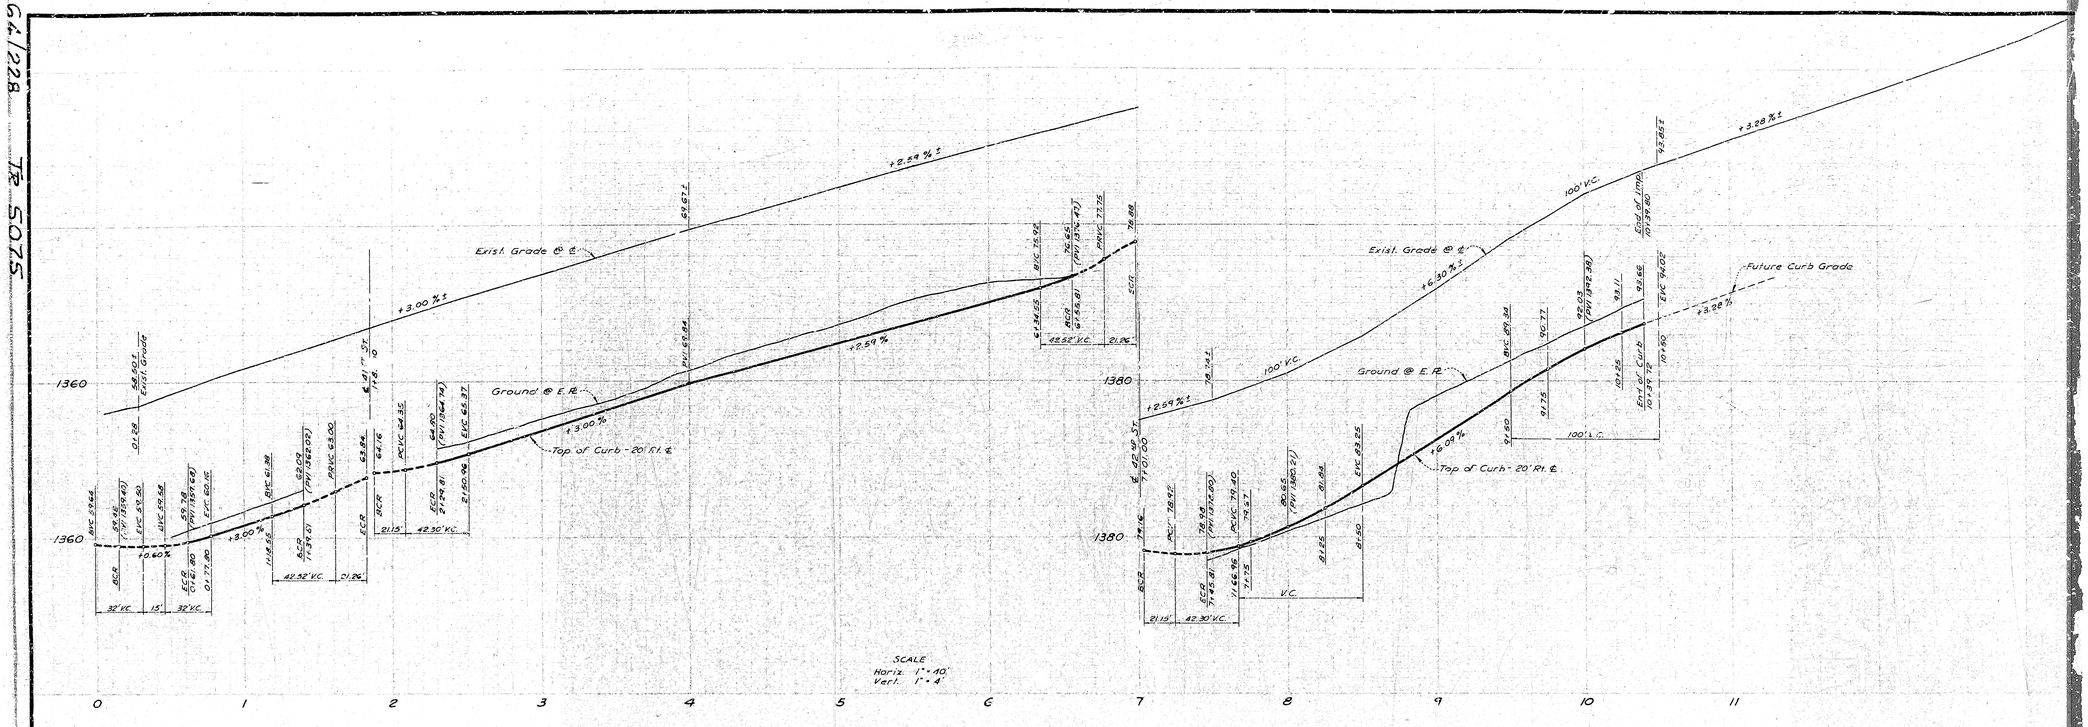

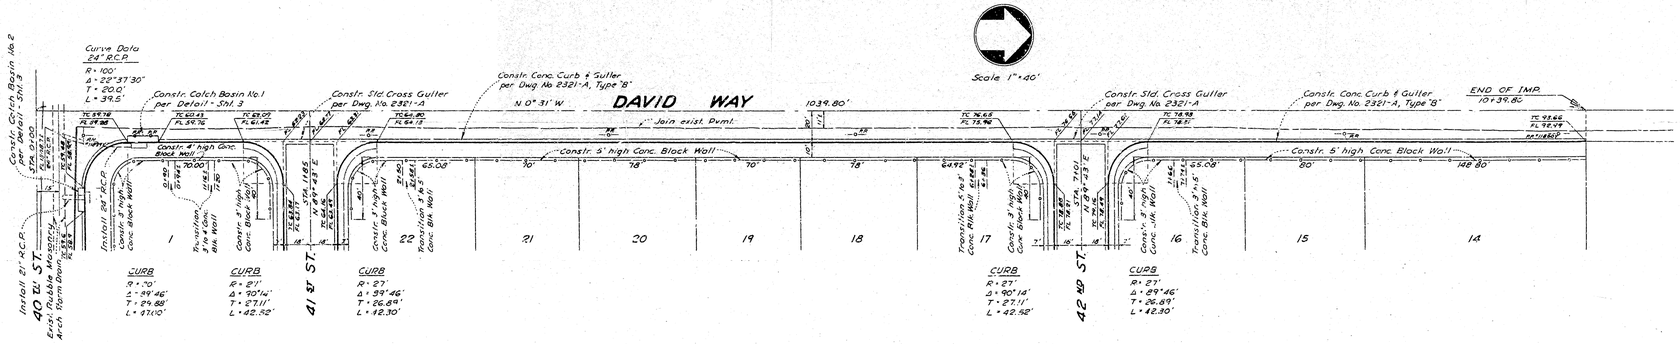

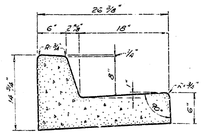

Typical Section
P.C.C. CURB & GUTTER
per Dwg. No. 2321-A, Type "B"

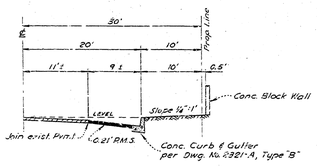

Typical Cross Section
East Half of DAVID WAY

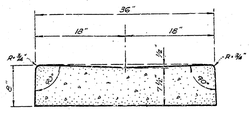

Typical Section
P.C.C. CROSS GUTTER
per Dwg. No. 2321-A

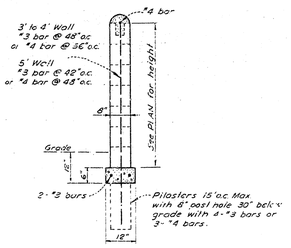

Typical Section
Conc. Block Wall

NOTES

1. - All work embodied on the Plans shall be done in conformity with applicable provisions of Specifications No. 2221.
2. - 6" x 4" Wyes with connecting sewer to be constructed as shown on plan thus,
3. - All Vitrified Clay Pipe house connections shall be constructed on an upward grade of 2 per cent from the Main Sewer and shall extend from the Main Sewer to the Property Line.
4. - All house connections are approximate and exact locations shall be determined in the field.
5. - Manhole frames and covers to be constructed by the Sewer Contractor 6" below Official Grade shown and upon completion of paving the Paving Contractor shall adjust manhole frames and covers to said Official Grade.
6. - All Standard Cross Sections of Curb, Gutter, Pavement are as per City of San Bernardino Dept. of Engineering Std. Dwg. No. 2321.
7. - Bench Marks :
   (a) "X" on East end of Curb Ret. @ N.E. Cor. David & ℄ 40TH St. - Elev. 1359.66
   (b) City B.M. #34 - S.W. Cor. Harrison & 40TH St. Elev. 1353.33
8. - All underground spring water uncovered during construction must be drained by underground system. No open drainage of spring water permitted on tract site.

Date	Revision	Approved
10-26-59	Grade Revision on Inverset Court	

DEPARTMENT OF ENGINEERING
CITY OF SAN BERNARDINO

TRACT No. 5075

IMPROVEMENT PLANS

SUBMITTED BY CAMPBELL & MILLER REFERENCE
APPROVED August 20, 1959 DRAWN BY
CITY ENGINEER CHECKED BY
REGISTERED CIVIL ENGINEER No. 26473