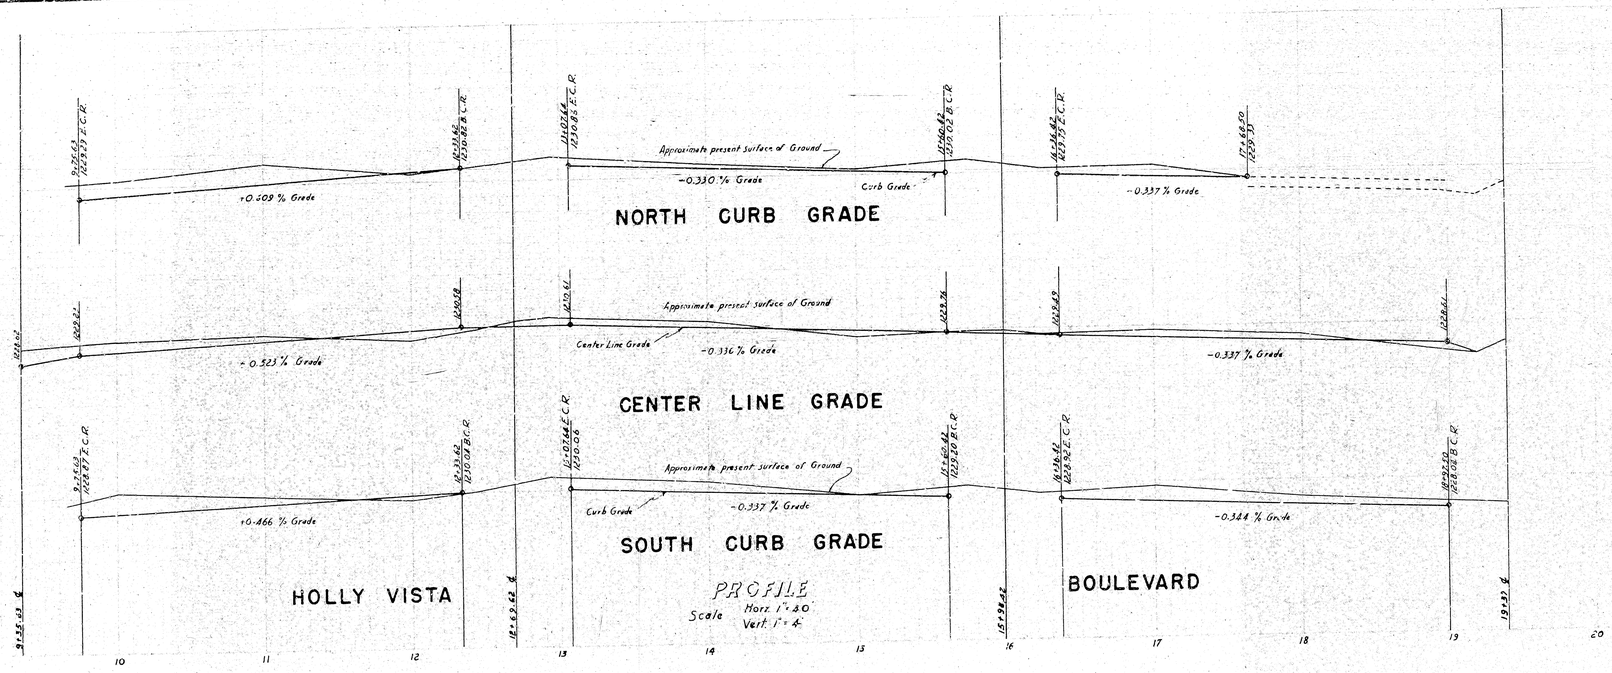

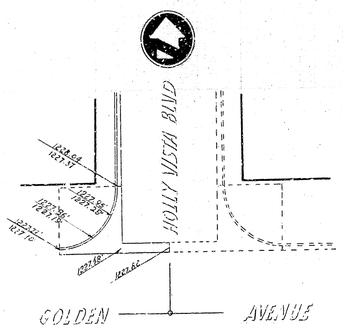

INTERSECTION DETAIL
Scale 1" = 20'

PLAN
Scale 1" = 40'

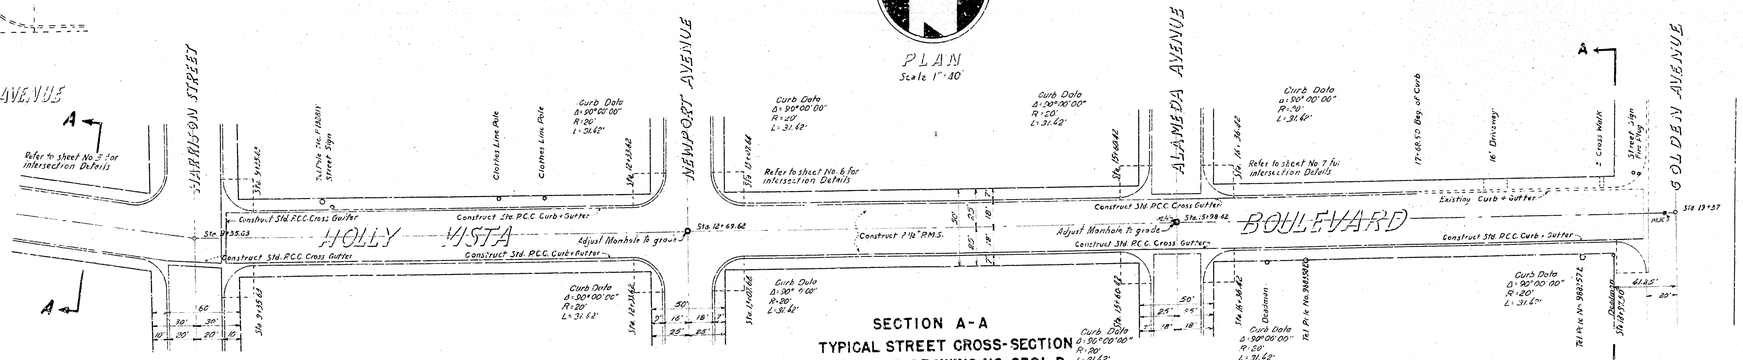

SECTION A-A
TYPICAL STREET CROSS-SECTION
TYPE 36 B DRAWING NO. 2321-D
Sta. 9+35.63 to 18+97.50

SHEET 2

59/230

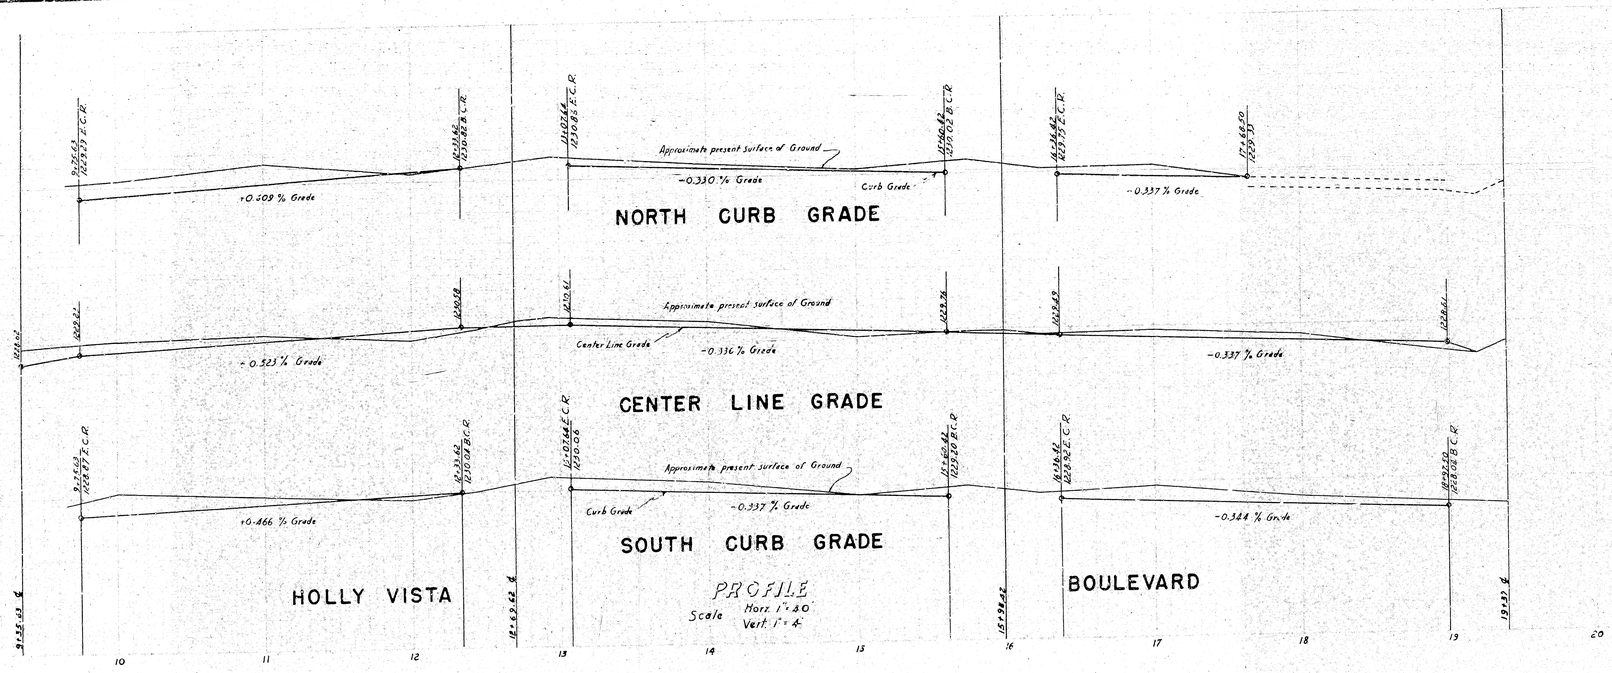

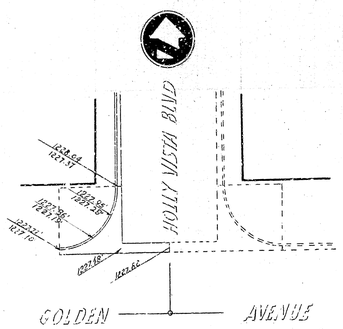

INTERSECTION DETAIL
Scale 1" = 20'

PLAN
Scale 1" = 40'

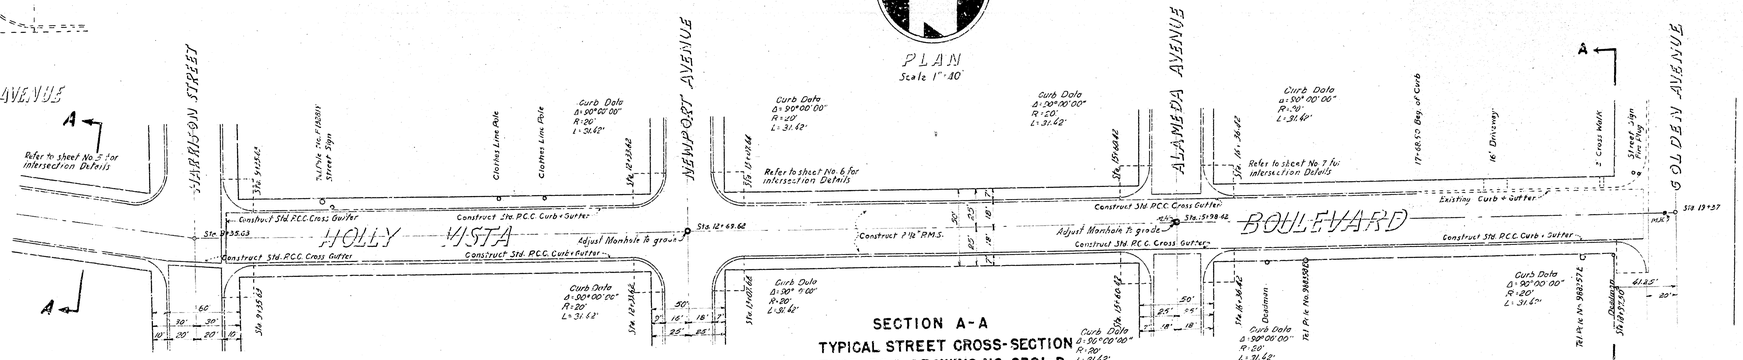

SECTION A-A
TYPICAL STREET CROSS-SECTION
TYPE 36 B DRAWING NO. 2321-D
Sta. 9+35.63 to 18+97.50

SHEET 2

59/230