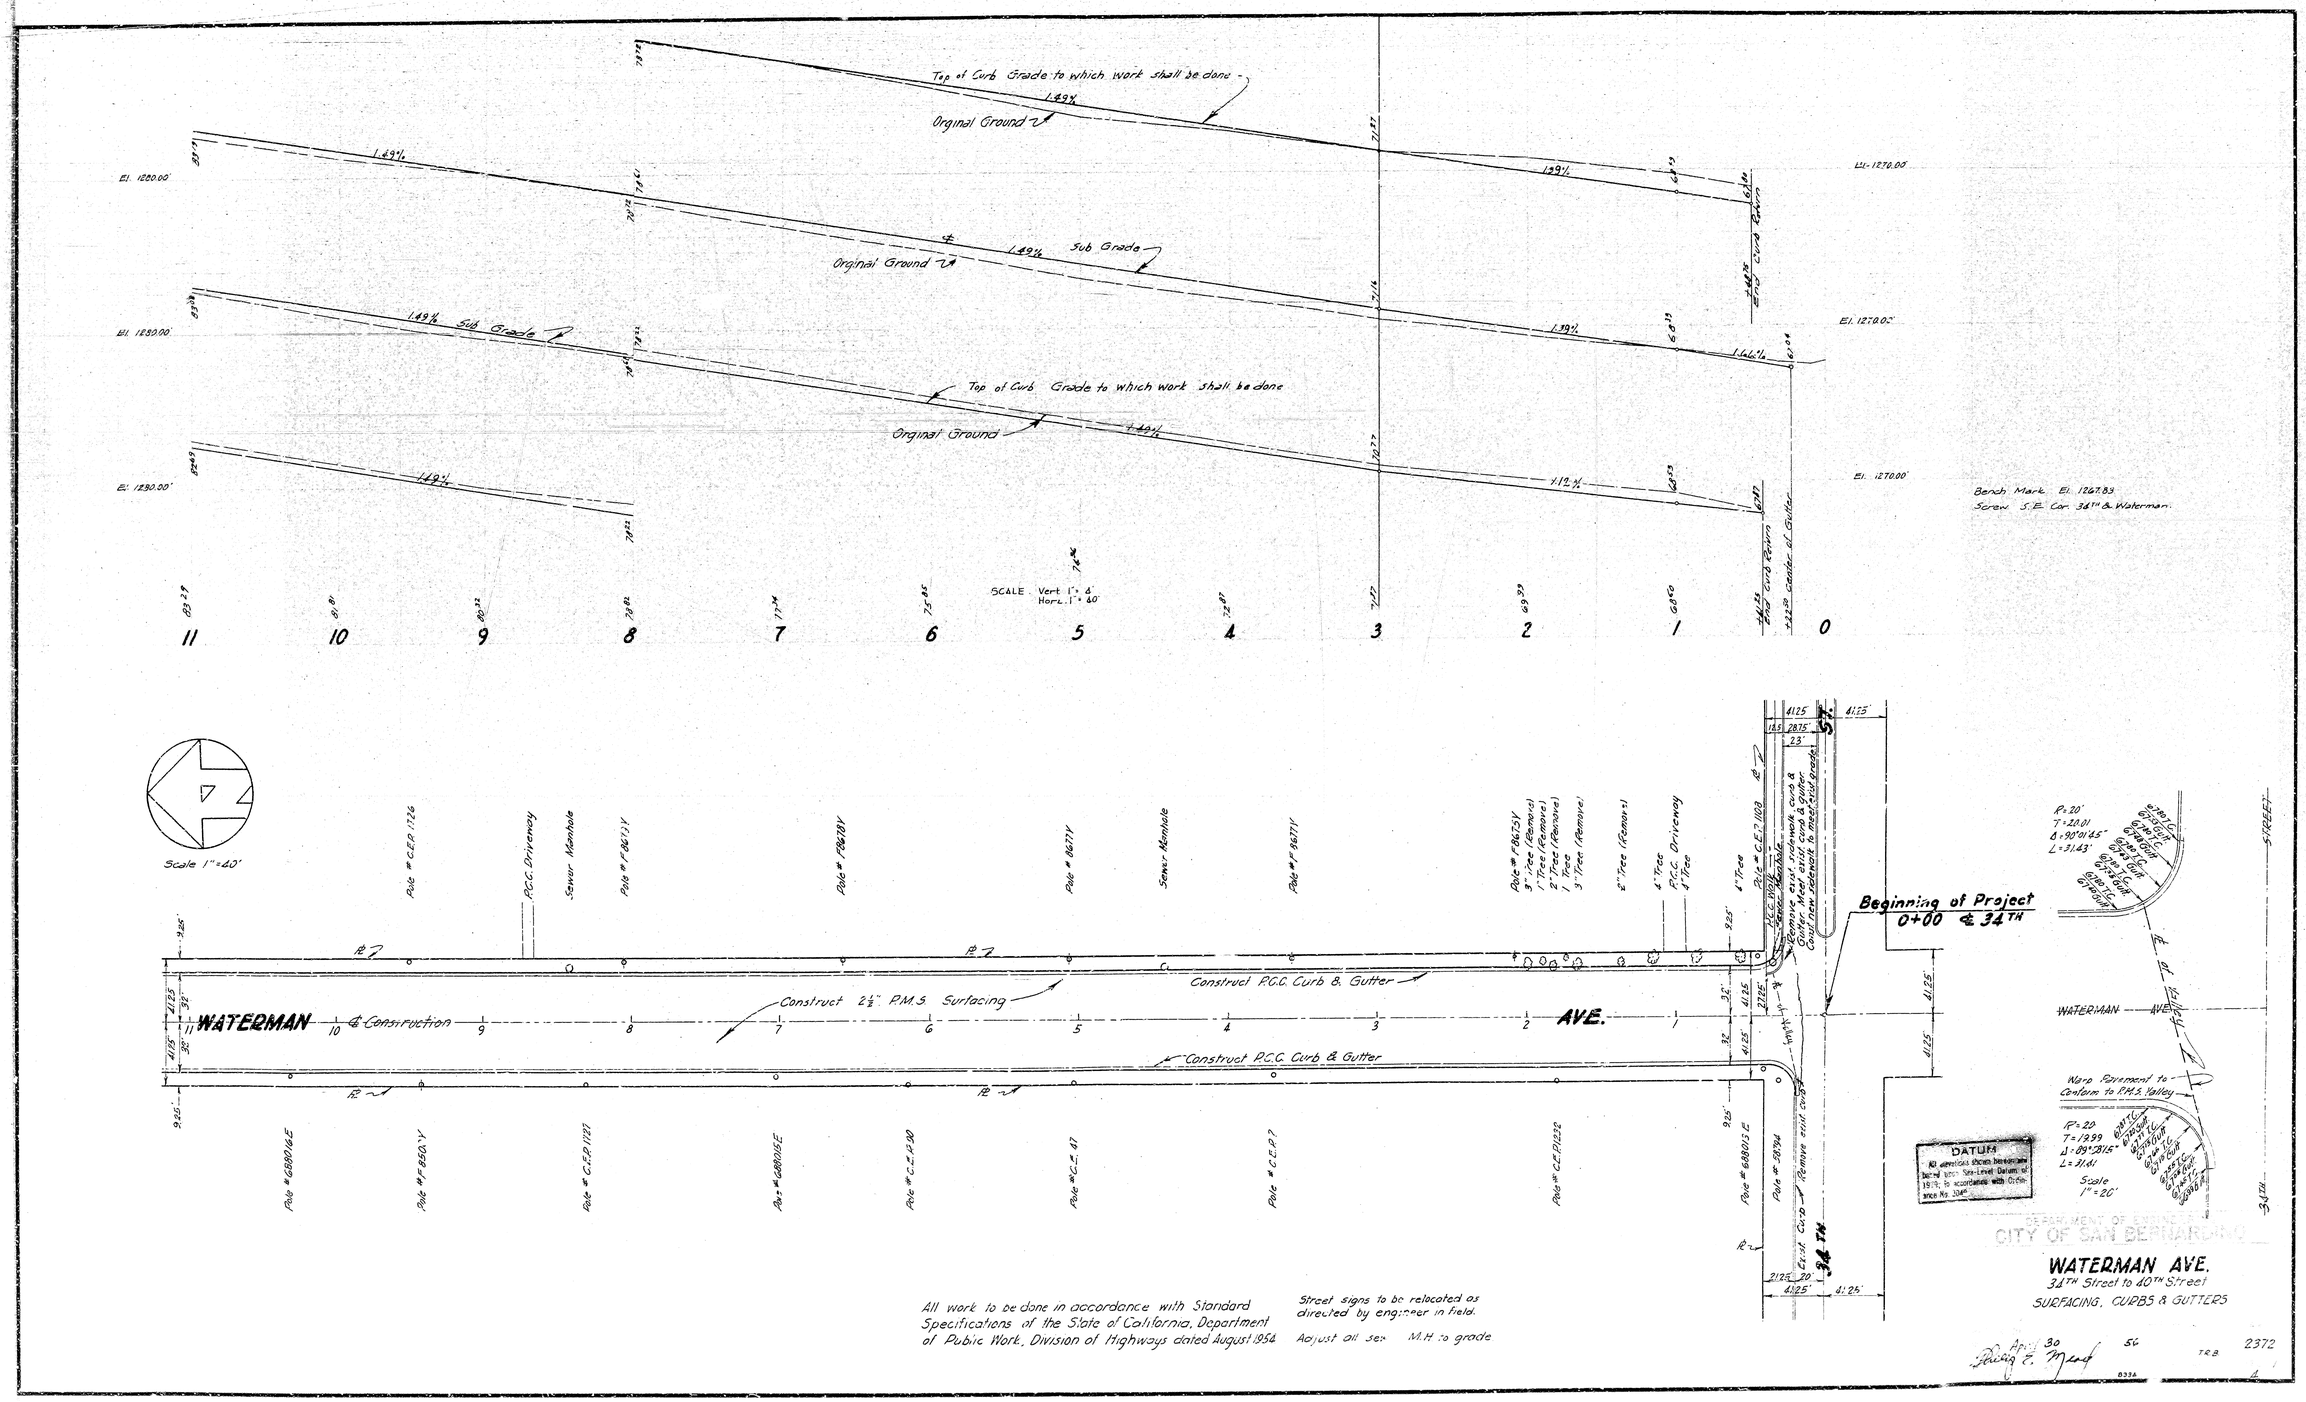

All work to be done in accordance with Standard Specifications of the State of California, Department of Public Work, Division of Highways dated August 1954

Street signs to be relocated as directed by engineer in field.

Adjust all sewer M.H. to grade

WATERMAN AVE.
34TH Street to 40TH Street
SURFACING, CURBS & GUTTERS

April 30 SG TRB 2372