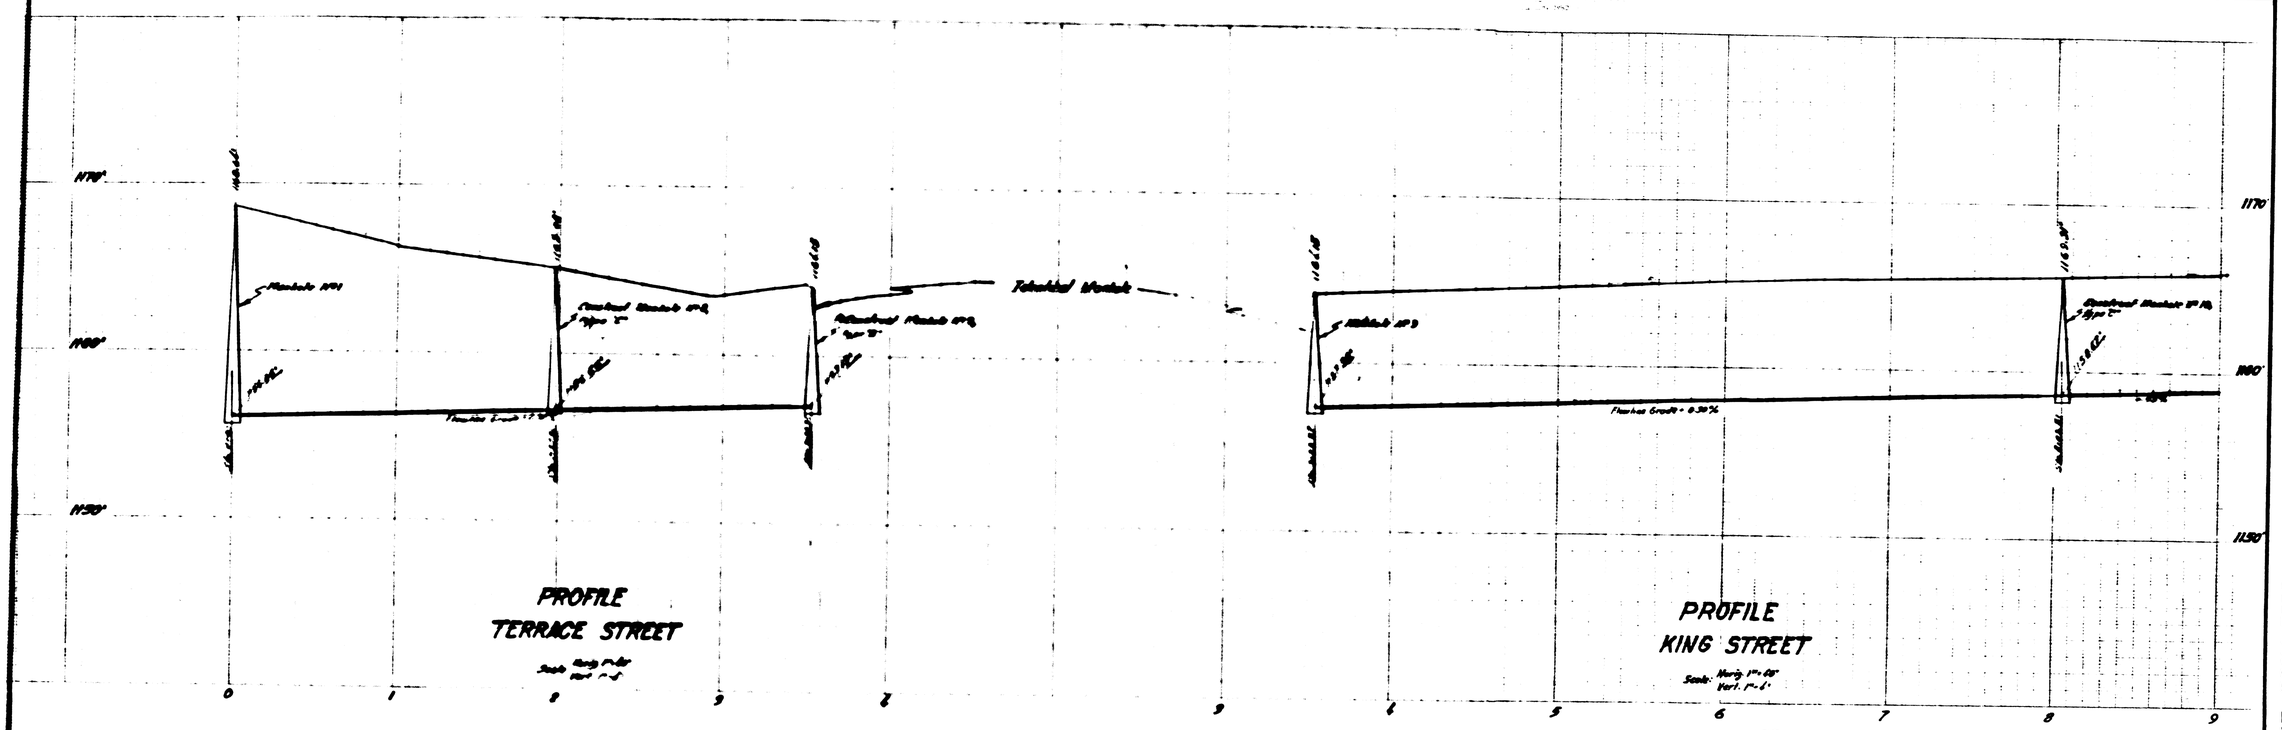

PROFILE
TERRACE STREET

PROFILE
KING STREET

Scale: 1" = 40'

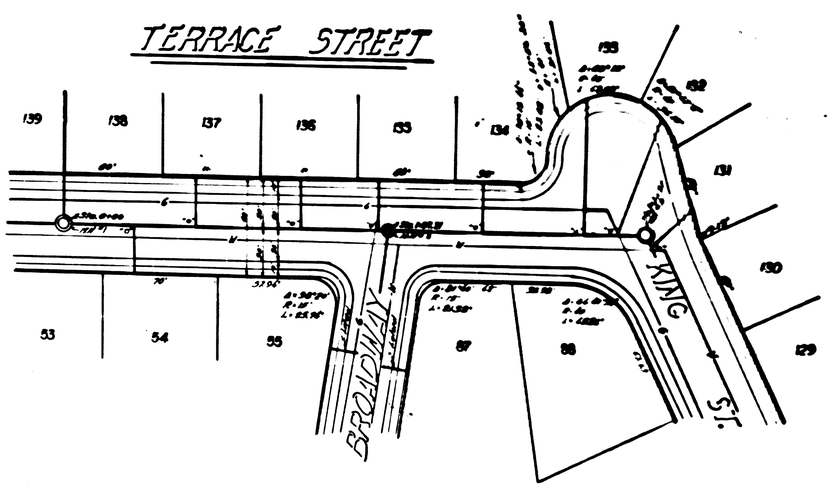

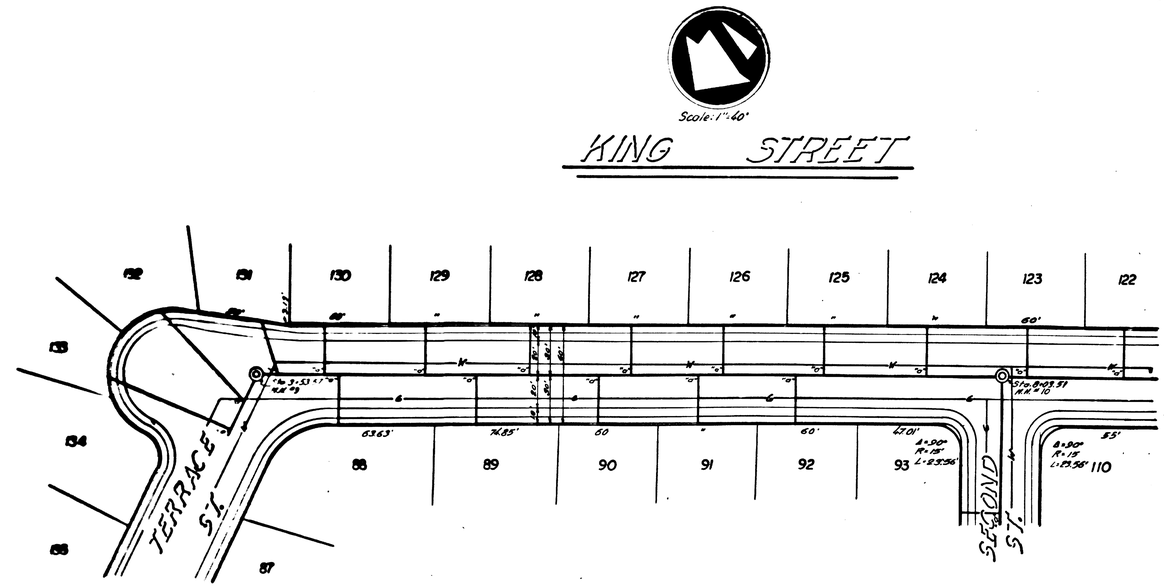

PLAN 2410
Sheet 3 of 8 Sheets