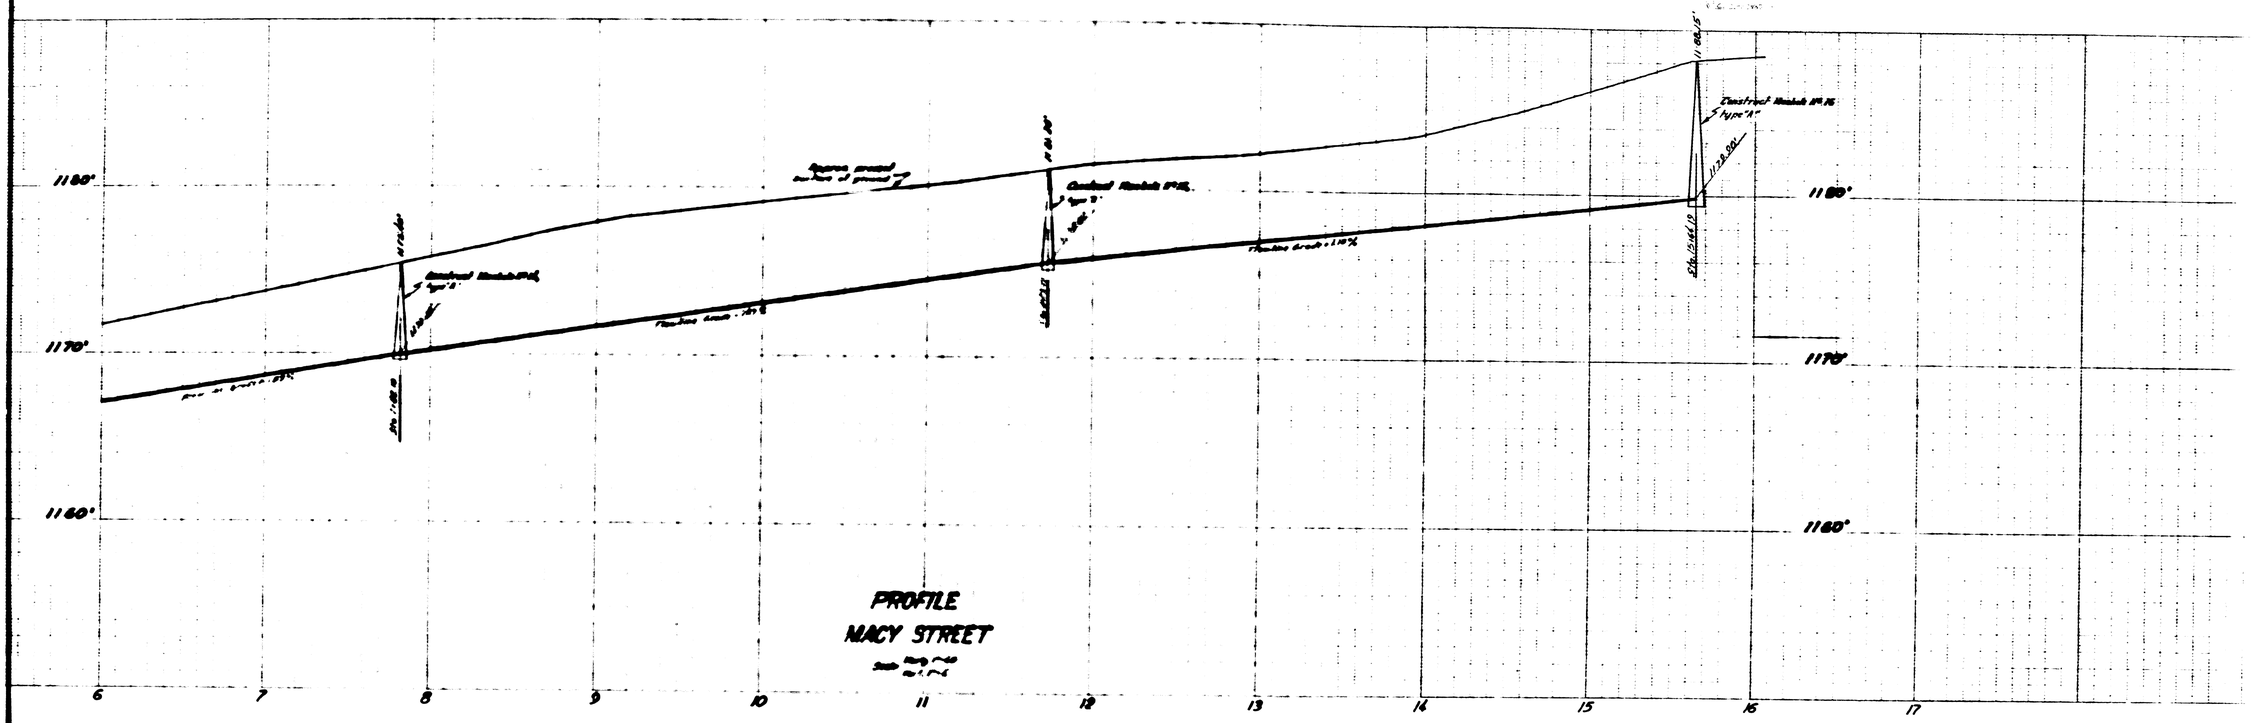

PROFILE
MACY STREET

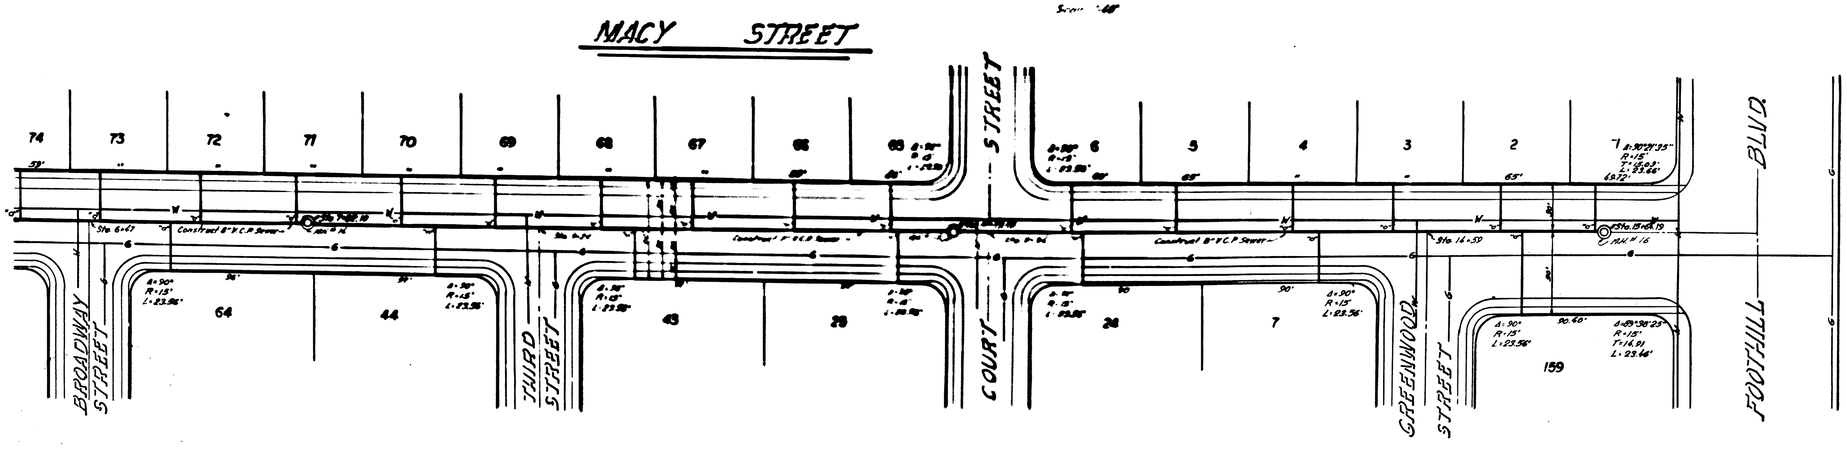

PLAN 2410
Sheet 5 of 8 Sheets