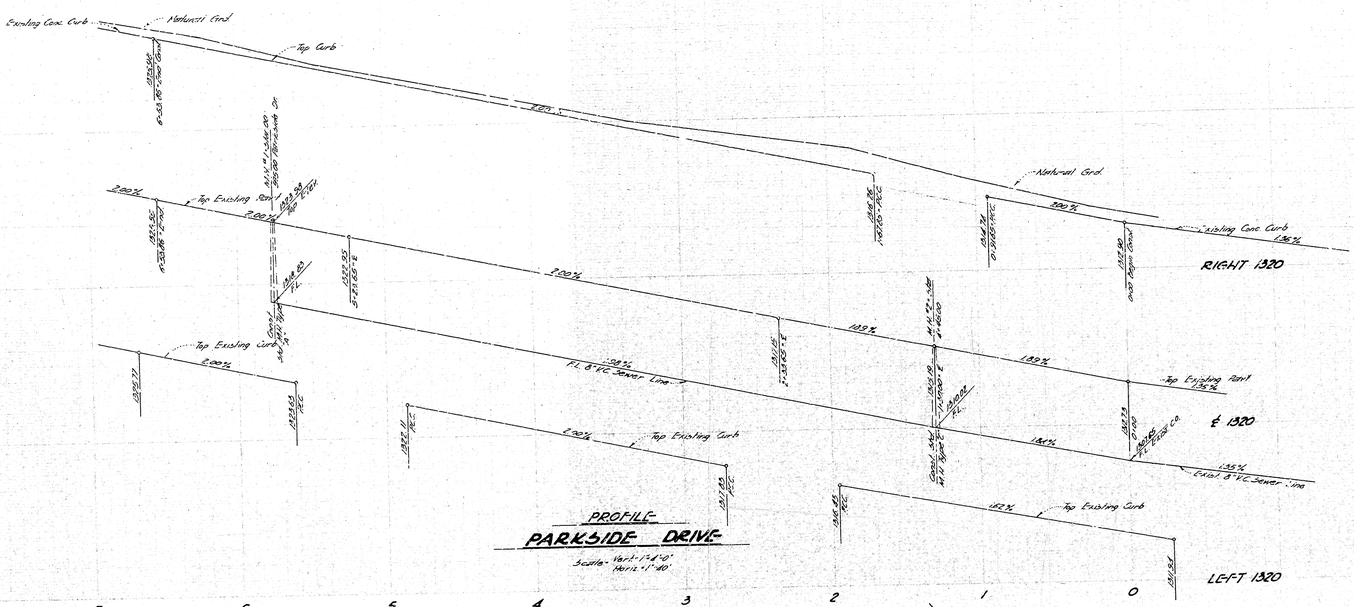

PROFILE
PARKSIDE DRIVE
Scale- Vert.-1"=4'-0"
Horiz.-1"=40'

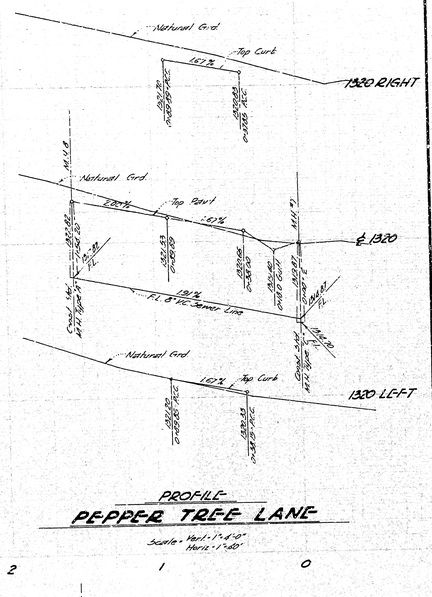

PROFILE
PEPPER TREE LANE
Scale- Vert.-1"=4'-0"
Horiz.-1"=40'

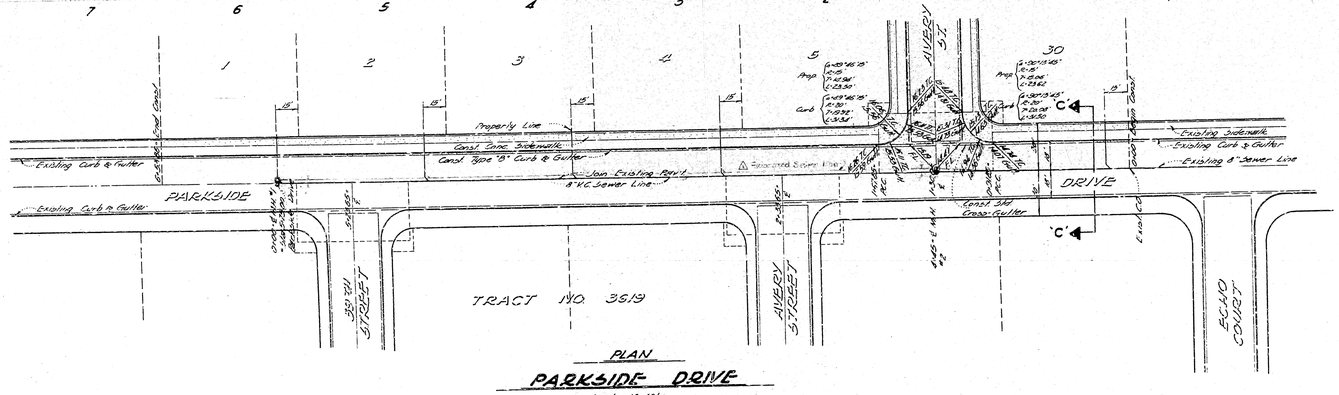

PLAN
PARKSIDE DRIVE
Scale-1"=40'

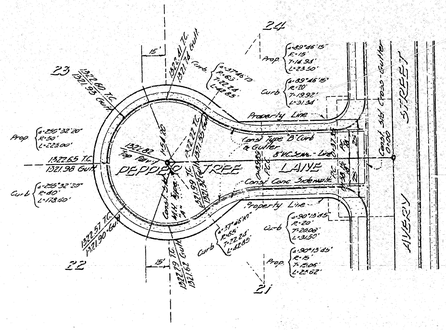

PLAN
PEPPER TREE LANE
Scale-1"=40'

NOTES:

1. Manholes frames and covers to be constructed by Sewer Contractor, 6" below official Grade shown and upon completion of paving, the paving contractor shall adjust manhole frames & covers to final official Grade.
2. All laterals shall be 4" VCP extended 2' beyond property line.
3. All work embodied on the plans shall be done in conforming with applicable provisions of Specifications No. 224.
4. Exact locations of sewer laterals to be determined in the field.
5. B.M. Top Curb South end Tract No. 4166 West side Parkside Ave. Elev. 1325.58
6. Construct 2½" Road (Petrol mix) in all streets as shown

Registered Engineer #3102

No	Revision	Approved	Date
3	Relocate Sewer Line on Parkside Drive	[illegible]	Apr. 4, 196[illegible]

DEPARTMENT OF ENGINEERING
CITY OF SAN BERNARDINO

IMPROVEMENT PLANS & PROFILES

TRACT NO. 6831

SUBMITTED Arthur J. Sullivan & Assoc. REFERENCE 8-254 PLAN
APPROVED February 14, 196[illegible] SC DRAWN BY DAT 2415
CITY ENGINEER CHECKED BY
TRACT MAP NUMBER NO. 6831 A.J.S.

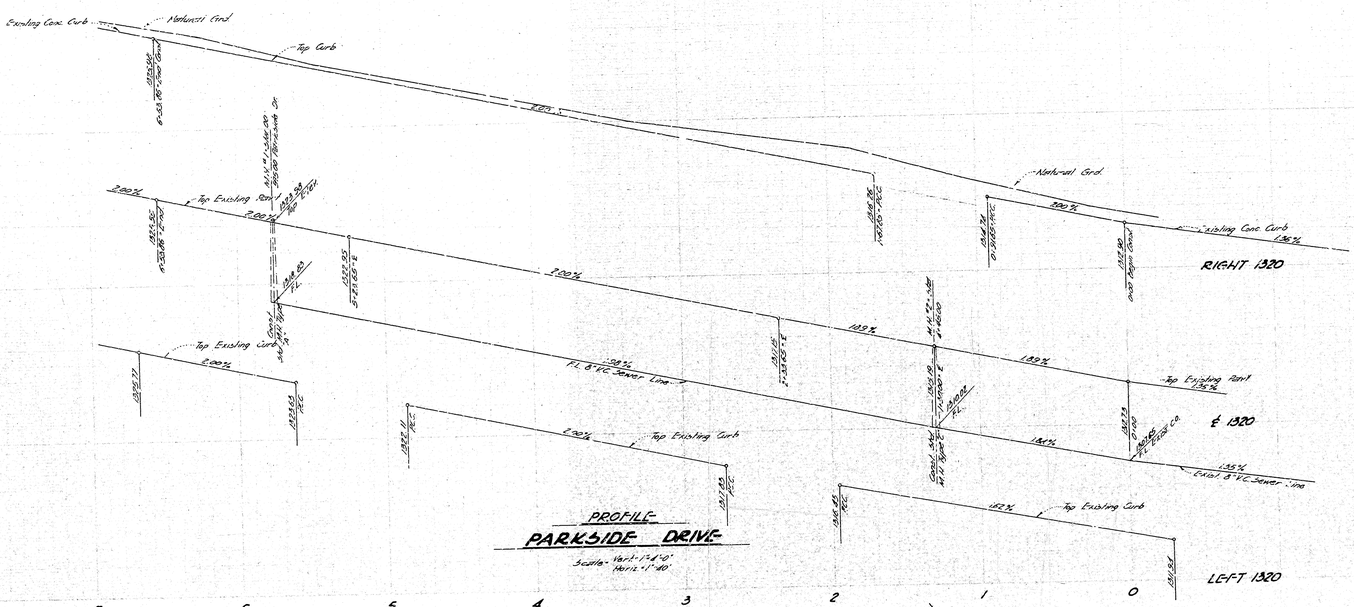

PROFILE
PARKSIDE DRIVE
Scale- Vert.-1"=4'-0"
Horiz.-1"=40'

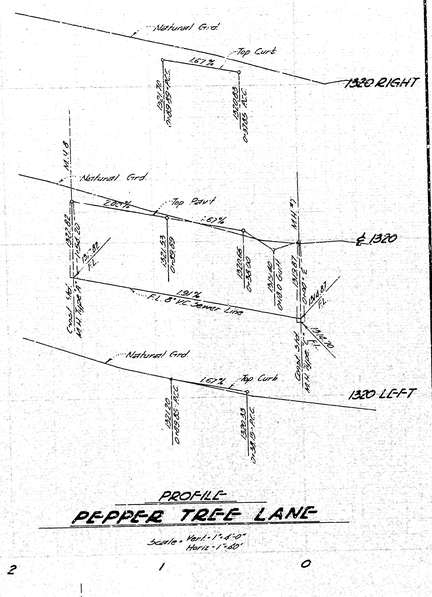

PROFILE
PEPPER TREE LANE
Scale- Vert.-1"=4'-0"
Horiz.-1"=40'

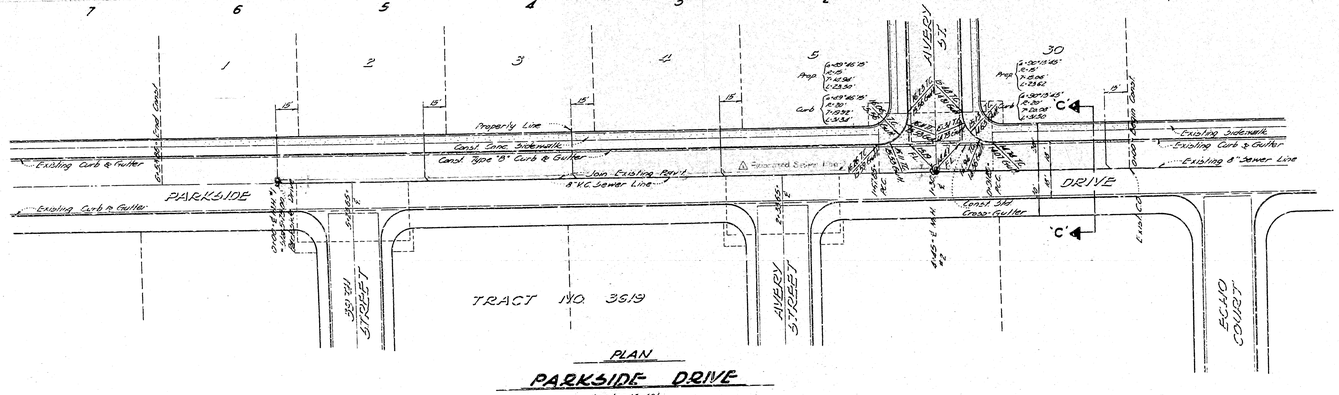

PLAN
PARKSIDE DRIVE
Scale-1"=40'

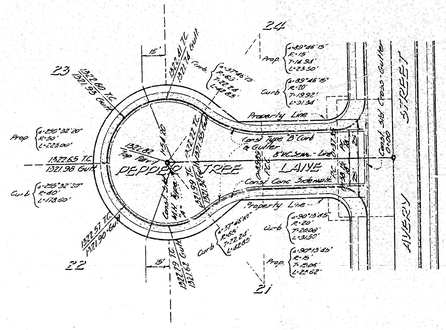

PLAN
PEPPER TREE LANE
Scale-1"=40'

NOTES:

1. Manholes frames and covers to be constructed by Sewer Contractor, 6" below official Grade shown and upon completion of paving, the paving contractor shall adjust manhole frames & covers to final official Grade.
2. All laterals shall be 4" VCP extended 2' beyond property line.
3. All work embodied on the plans shall be done in conforming with applicable provisions of Specifications No. 224.
4. Exact locations of sewer laterals to be determined in the field.
5. B.M. Top Curb South end Tract No. 4166 West side Parkside Ave. Elev. 1325.58
6. Construct 2½" Road (Petrol mix) in all streets as shown

Registered Engineer #3102

No	Revision	Approved	Date
3	Relocate Sewer Line on Parkside Drive	[illegible]	Apr. 4, 196[illegible]

DEPARTMENT OF ENGINEERING
CITY OF SAN BERNARDINO

IMPROVEMENT PLANS & PROFILES

TRACT NO. 6831

SUBMITTED Arthur J. Sullivan & Assoc. REFERENCE 8-254 PLAN
APPROVED February 14, 196[illegible] SC DRAWN BY DAT 2415
CITY ENGINEER CHECKED BY
TRACT MAP NUMBER NO. 6831 A.J.S.