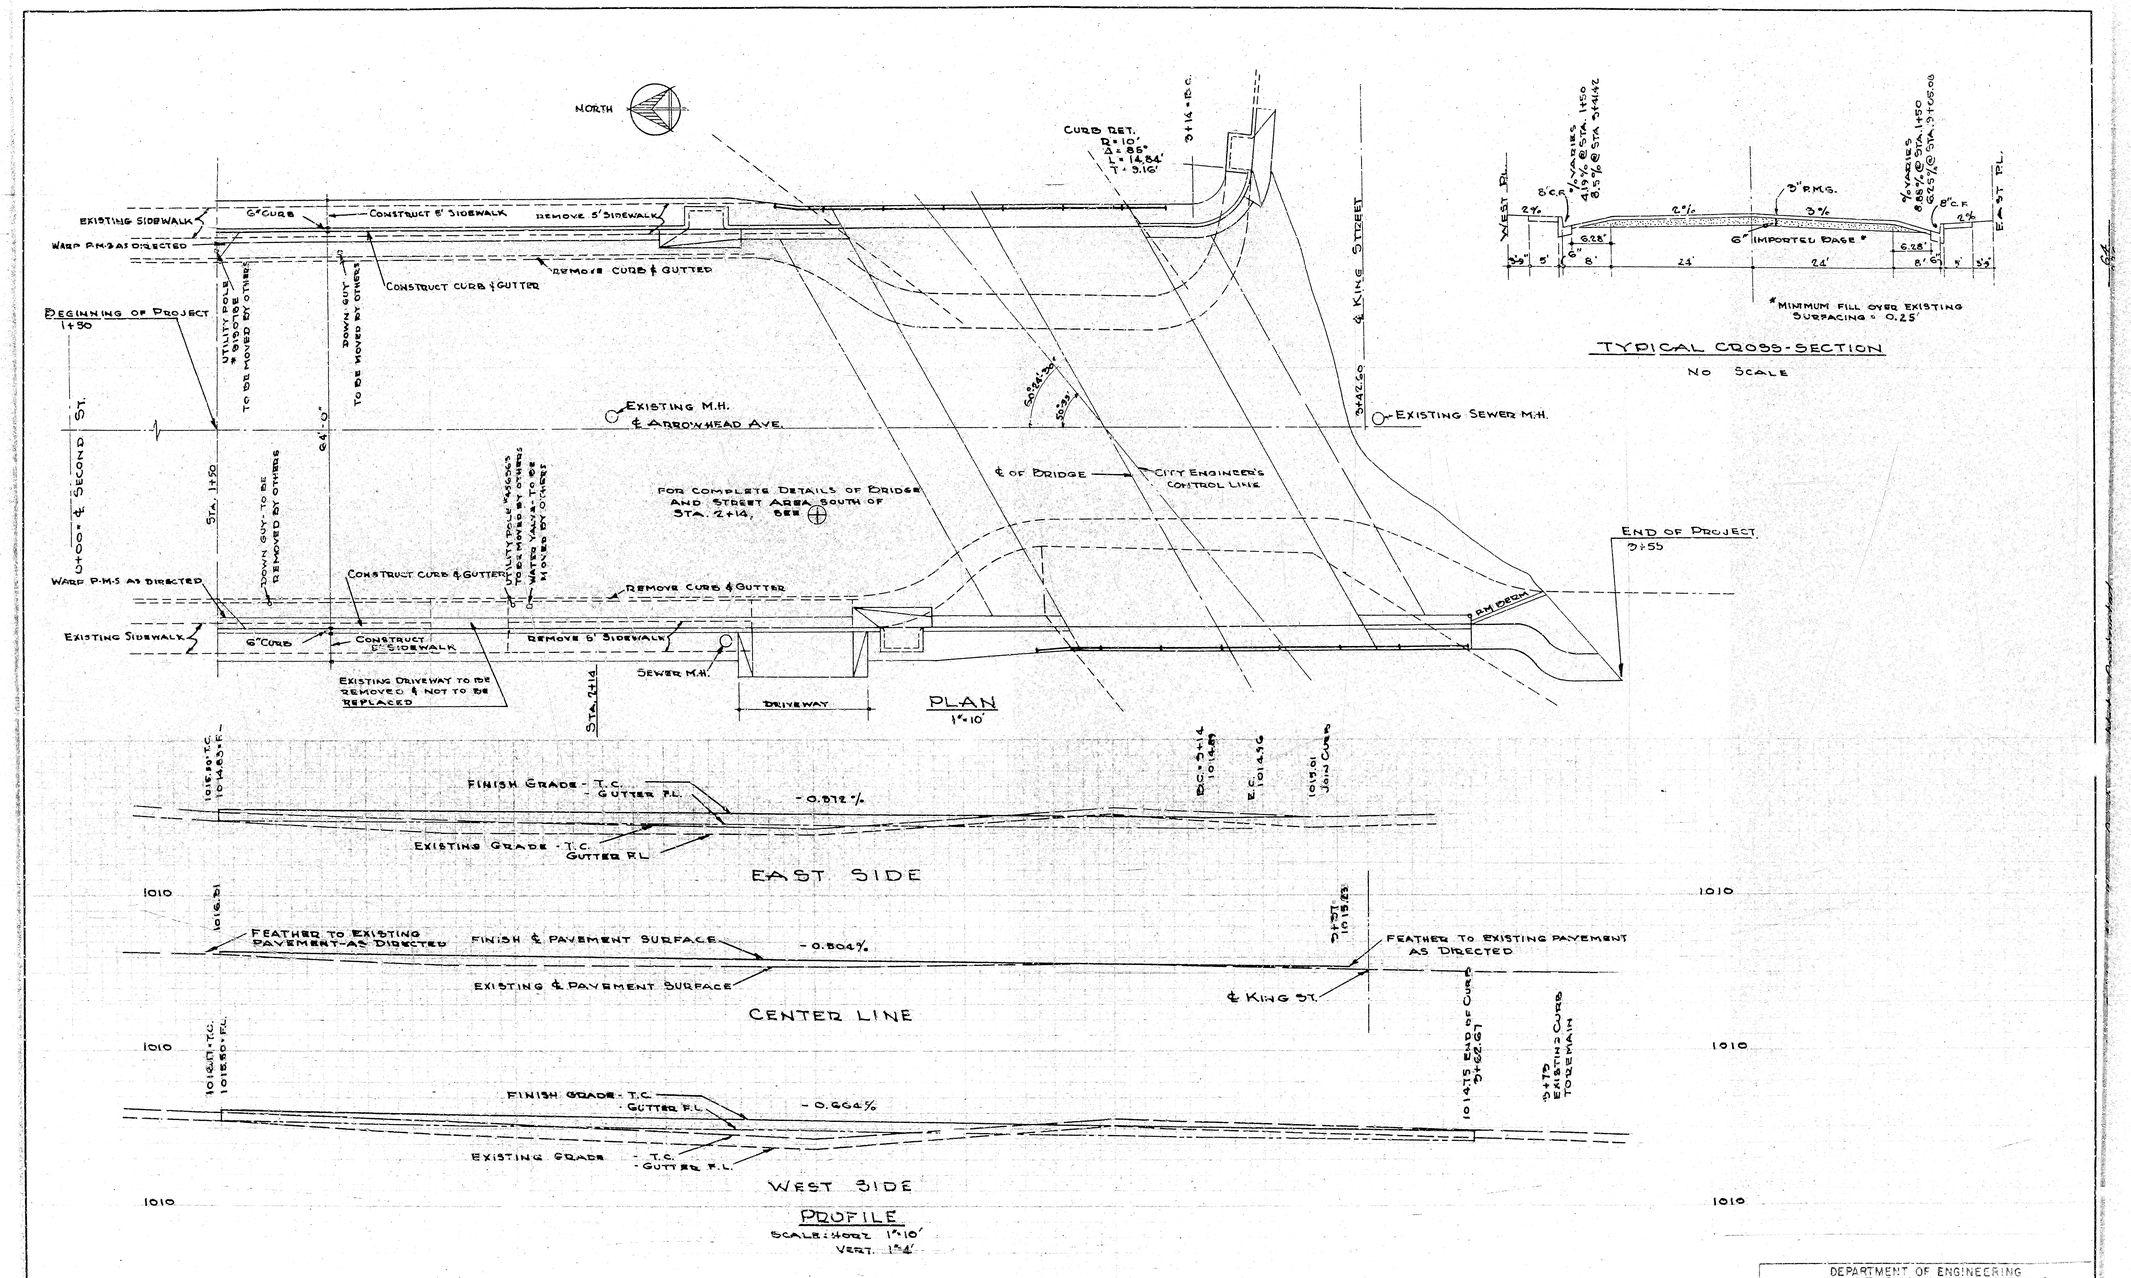

DEPARTMENT OF ENGINEERING
CITY OF SAN BERNARDINO

ARROWHEAD AVENUE BRIDGE
AT WARM CREEK

GAS TAX PROJECT 182

SUBMITTED BY [signature] DATE
APPROVED Sept. 24, 1957 DRAWN BY
[signature] CITY ENGINEER CHECKED BY
REGISTERED CIVIL ENGINEER NO. 9879

	2426
	5
	5