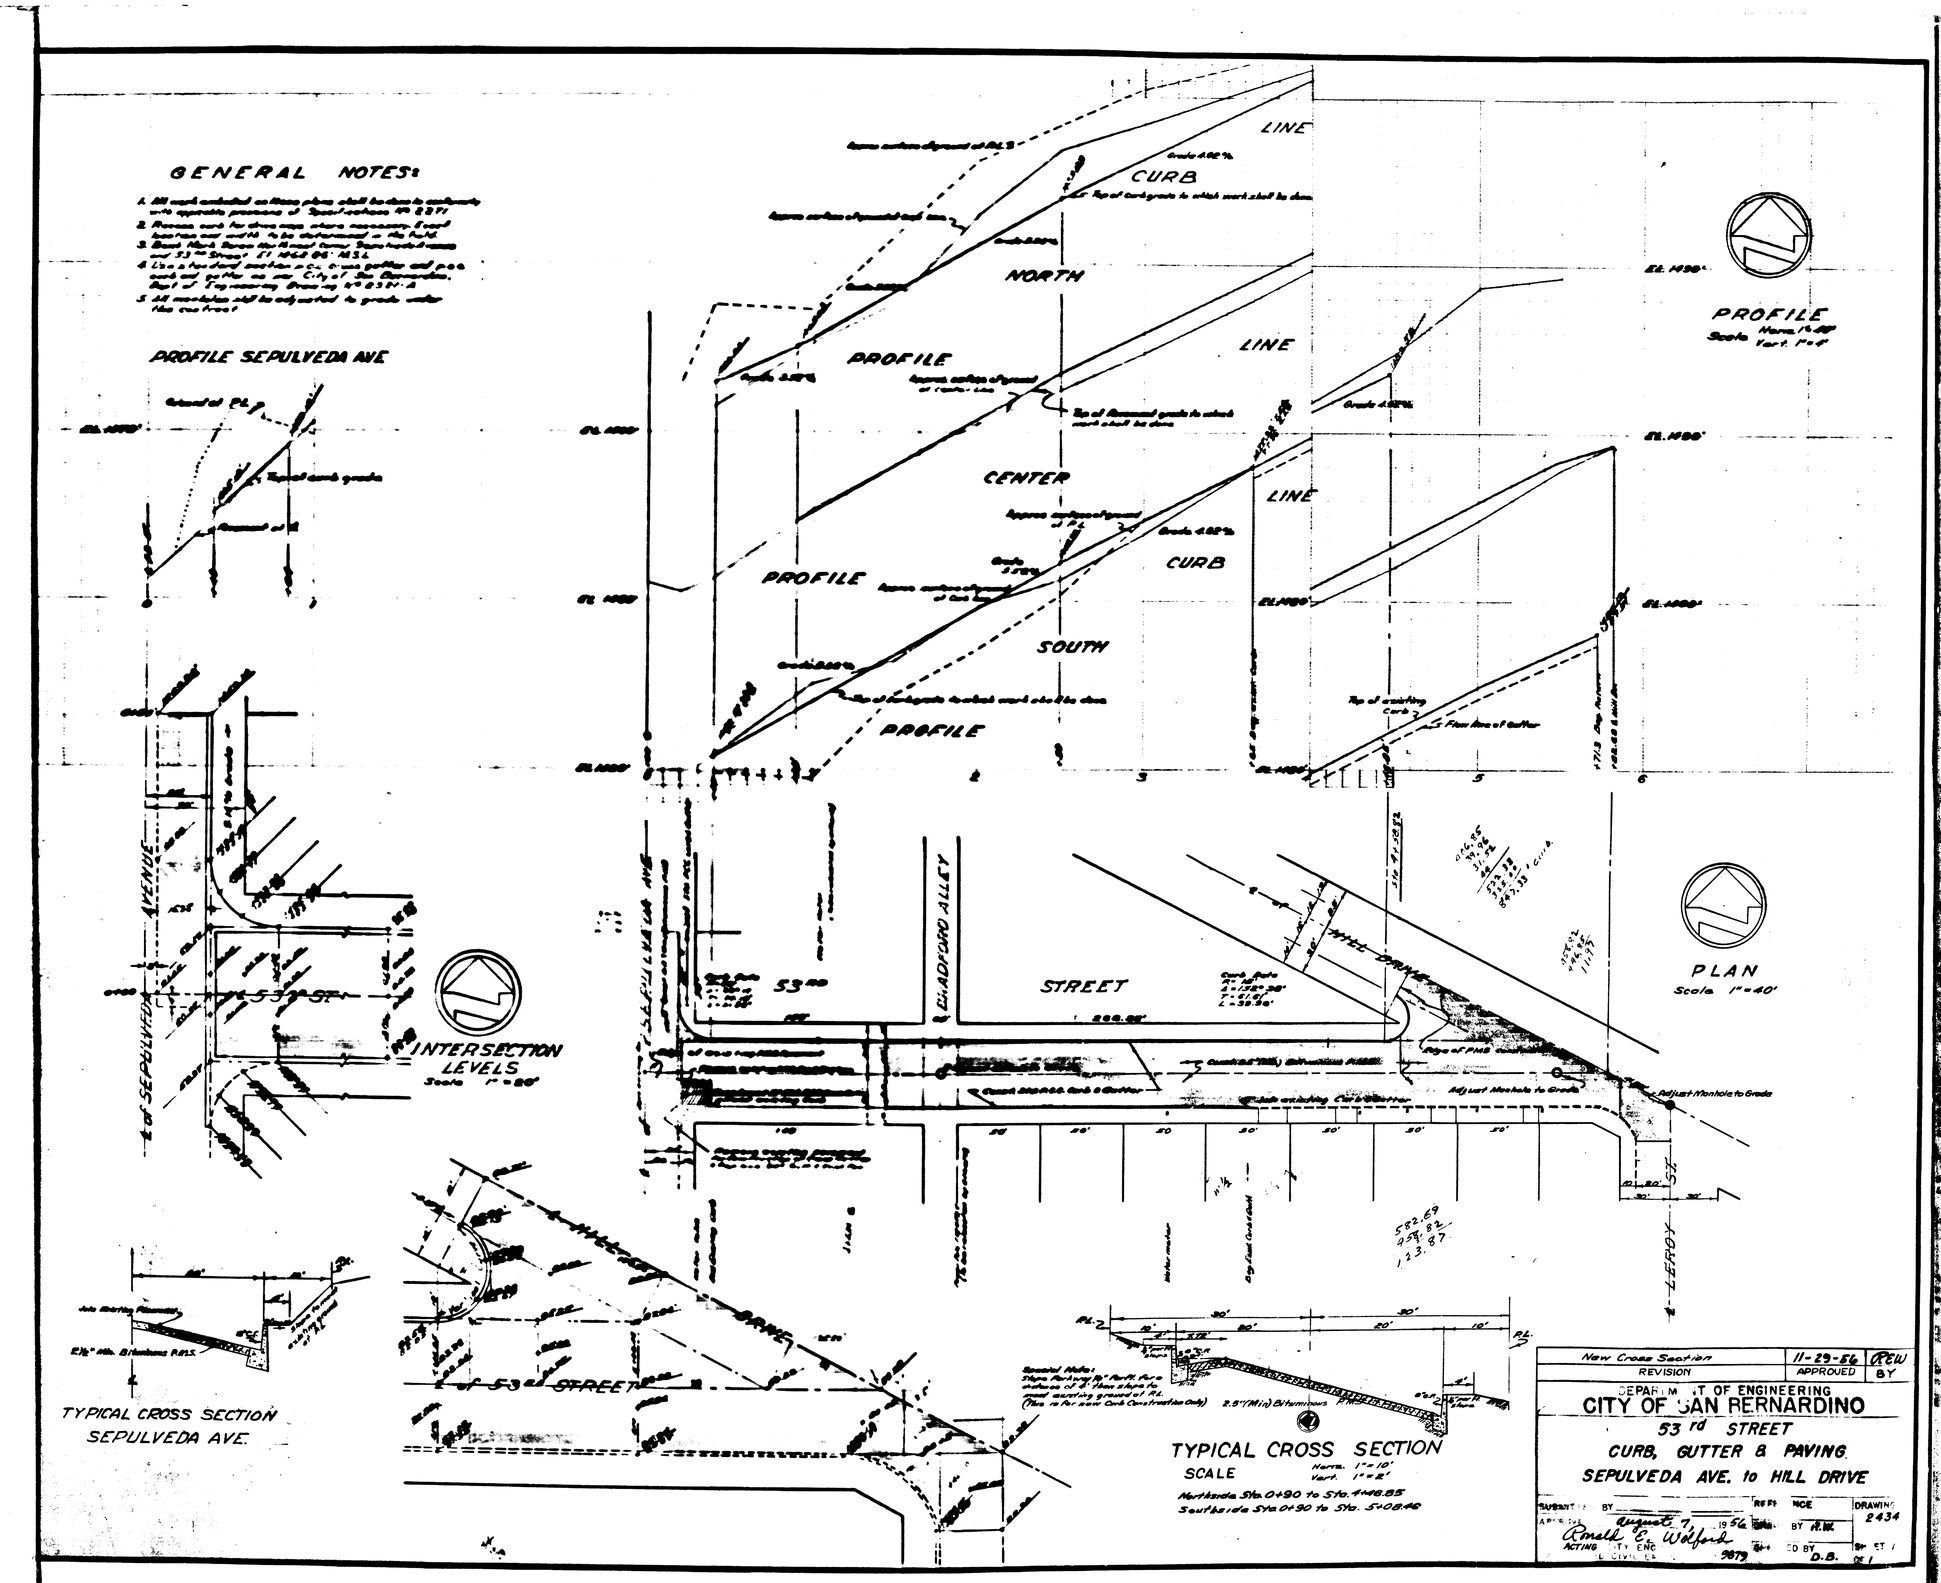
GENERAL NOTES:
PROFILE SEPULVEDA AVE
PROFILE
NORTH
LINE
CURB
PROFILE
CENTER
LINE
CURB
PROFILE
SOUTH
PROFILE
PROFILE
Scale
INTERSECTION LEVELS
Scale 1" = 20'
SEPULVEDA AVE
53rd
BRADFORD ALLEY
STREET
HILL DRIVE
PLAN
Scale 1" = 40'
Adjust Manhole to Grade
Adjust Manhole to Grade
LEROY
TYPICAL CROSS SECTION
SEPULVEDA AVE.
HILL DRIVE
53rd STREET
TYPICAL CROSS SECTION
SCALE
Horiz. 1" = 10'
Vert. 1" = 2'
Northside Sta. 0+90 to Sta. 4+48.85
Southside Sta. 0+90 to Sta. 5+08.48
New Cross Section
11-29-56
REVISION
APPROVED
BY
DEPARTMENT OF ENGINEERING
CITY OF SAN BERNARDINO
53rd STREET
CURB, GUTTER & PAVING
SEPULVEDA AVE. to HILL DRIVE
DRAWING
2434
August 7, 1956
Ronald E. Wolford
ACTING CITY ENGINEER
9879
D.B.