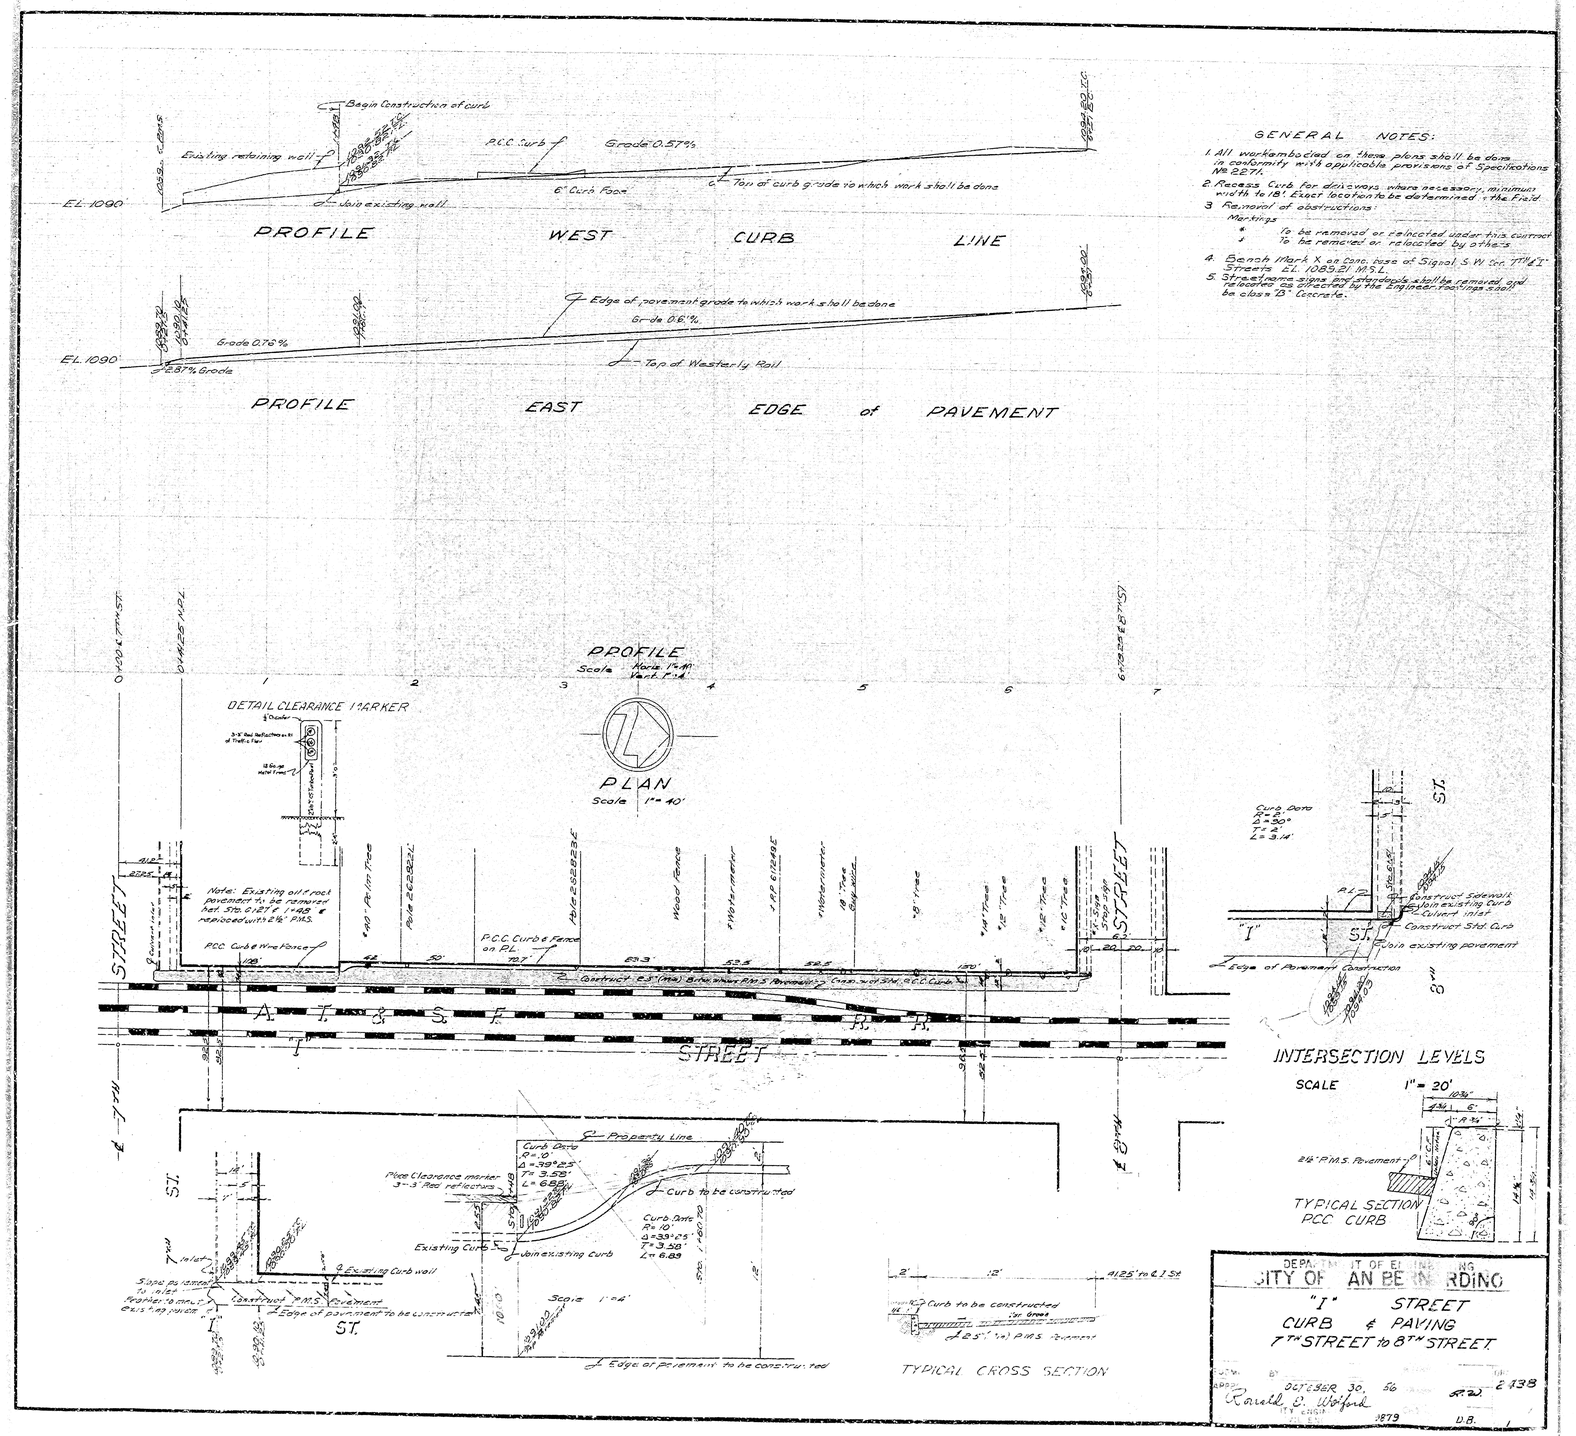

GENERAL NOTES:

1. All work embodied on these plans shall be done in conformity with applicable provisions of Specifications No. 2271.
2. Recess Curb for driveways where necessary, minimum width to 18'. Exact location to be determined in the Field.
3. Removal of obstructions:
   Markings
   * To be removed or relocated under this contract
   J To be removed or relocated by others
4. Bench Mark X on Conc. base of Signal, S.W. Cor. 7th & "I" Streets El. 1089.21 M.S.L.
5. Street name signs and standards shall be removed and relocated as directed by the Engineer. Footings shall be class "B" Concrete.

DEPARTMENT OF ENGINEERING
CITY OF SAN BERNARDINO
"I" STREET
CURB & PAVING
7TH STREET to 8TH STREET

DRAWN BY: OCTOBER 30, 56 SR.D. 2438
APPD. Ronald D. Wolford
CITY ENGINEER
1879 D.B. 1

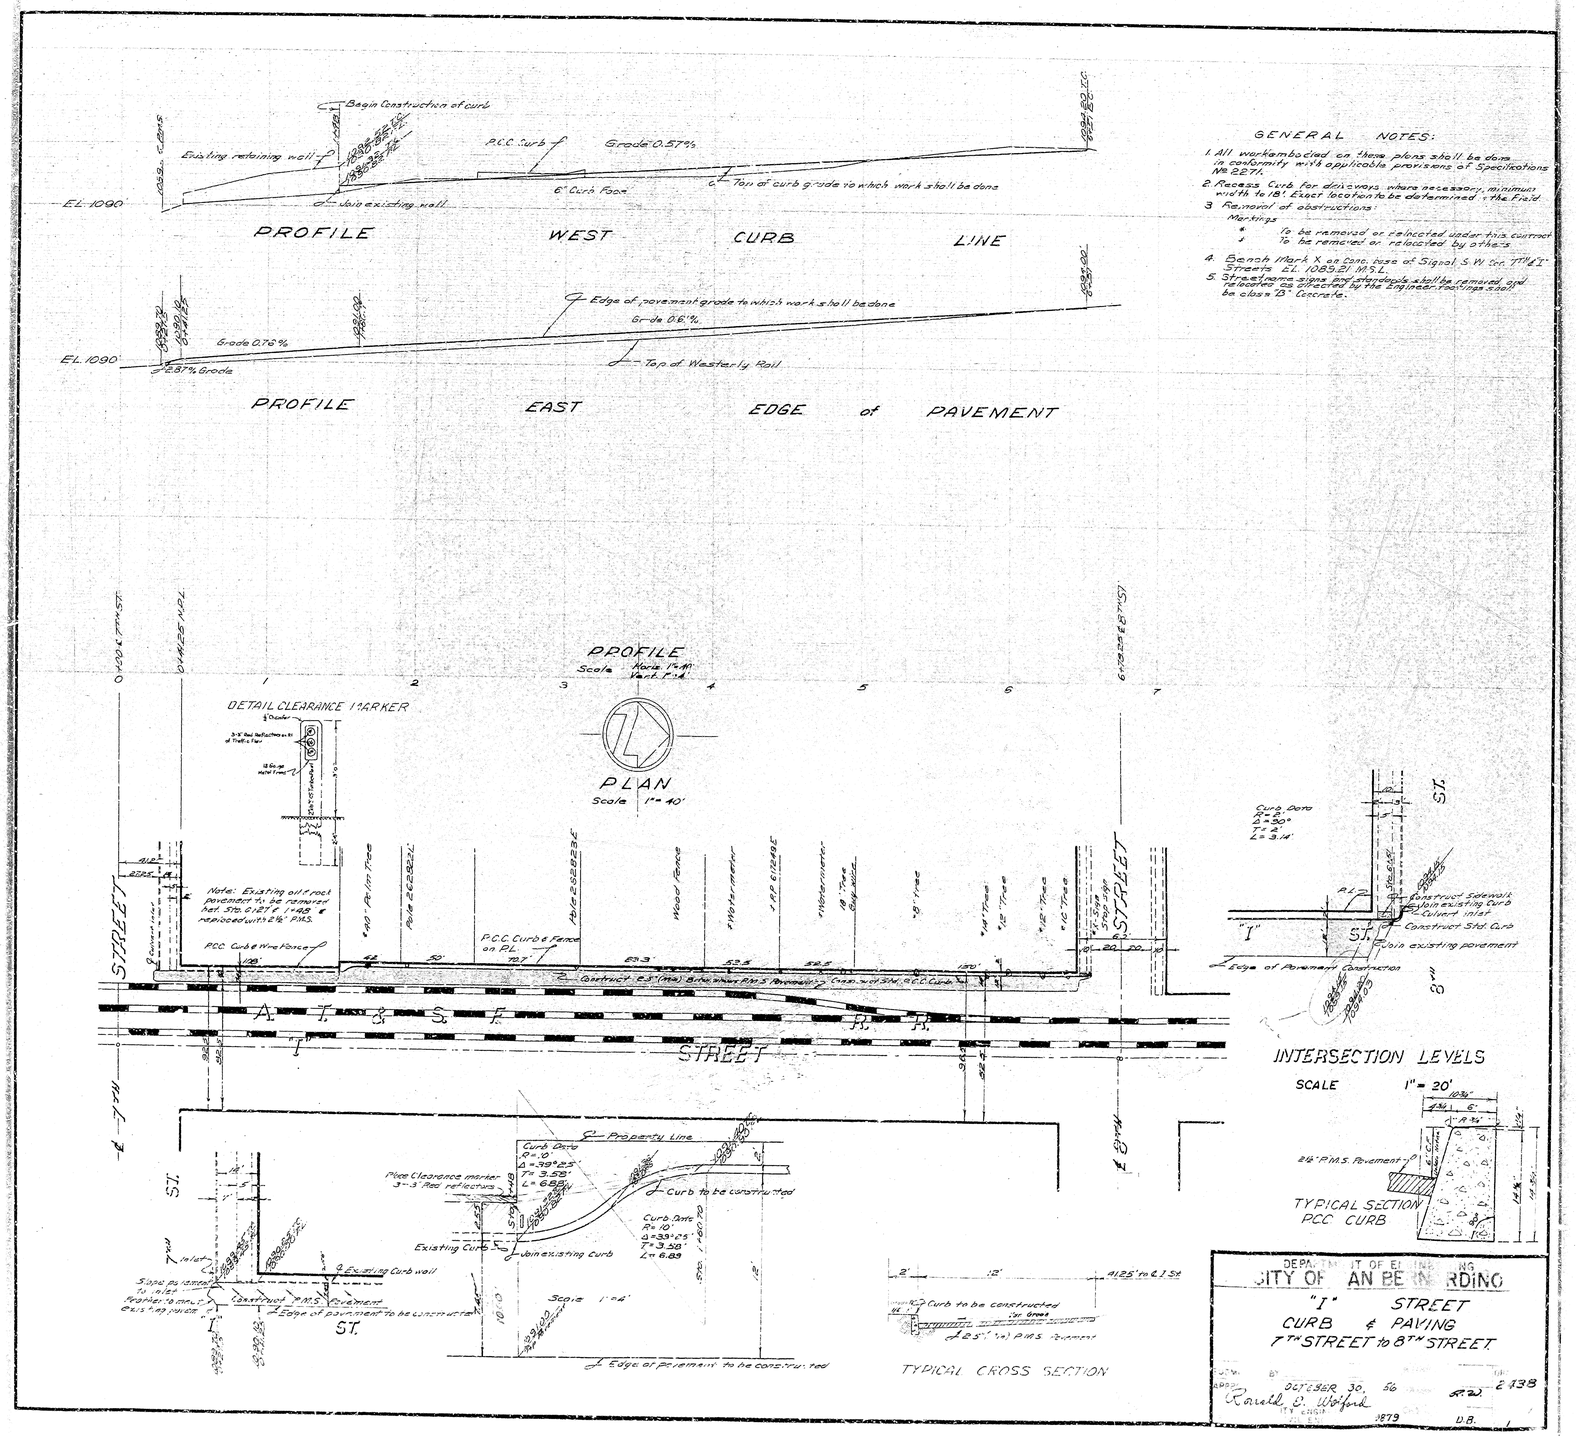

GENERAL NOTES:

1. All work embodied on these plans shall be done in conformity with applicable provisions of Specifications No. 2271.
2. Recess Curb for driveways where necessary, minimum width to 18'. Exact location to be determined in the Field.
3. Removal of obstructions:
   Markings
   * To be removed or relocated under this contract
   J To be removed or relocated by others
4. Bench Mark X on Conc. base of Signal, S.W. Cor. 7th & "I" Streets El. 1089.21 M.S.L.
5. Street name signs and standards shall be removed and relocated as directed by the Engineer. Footings shall be class "B" Concrete.

DEPARTMENT OF ENGINEERING
CITY OF SAN BERNARDINO
"I" STREET
CURB & PAVING
7TH STREET to 8TH STREET

DRAWN BY: OCTOBER 30, 56 SR.D. 2438
APPD. Ronald D. Wolford
CITY ENGINEER
1879 D.B. 1

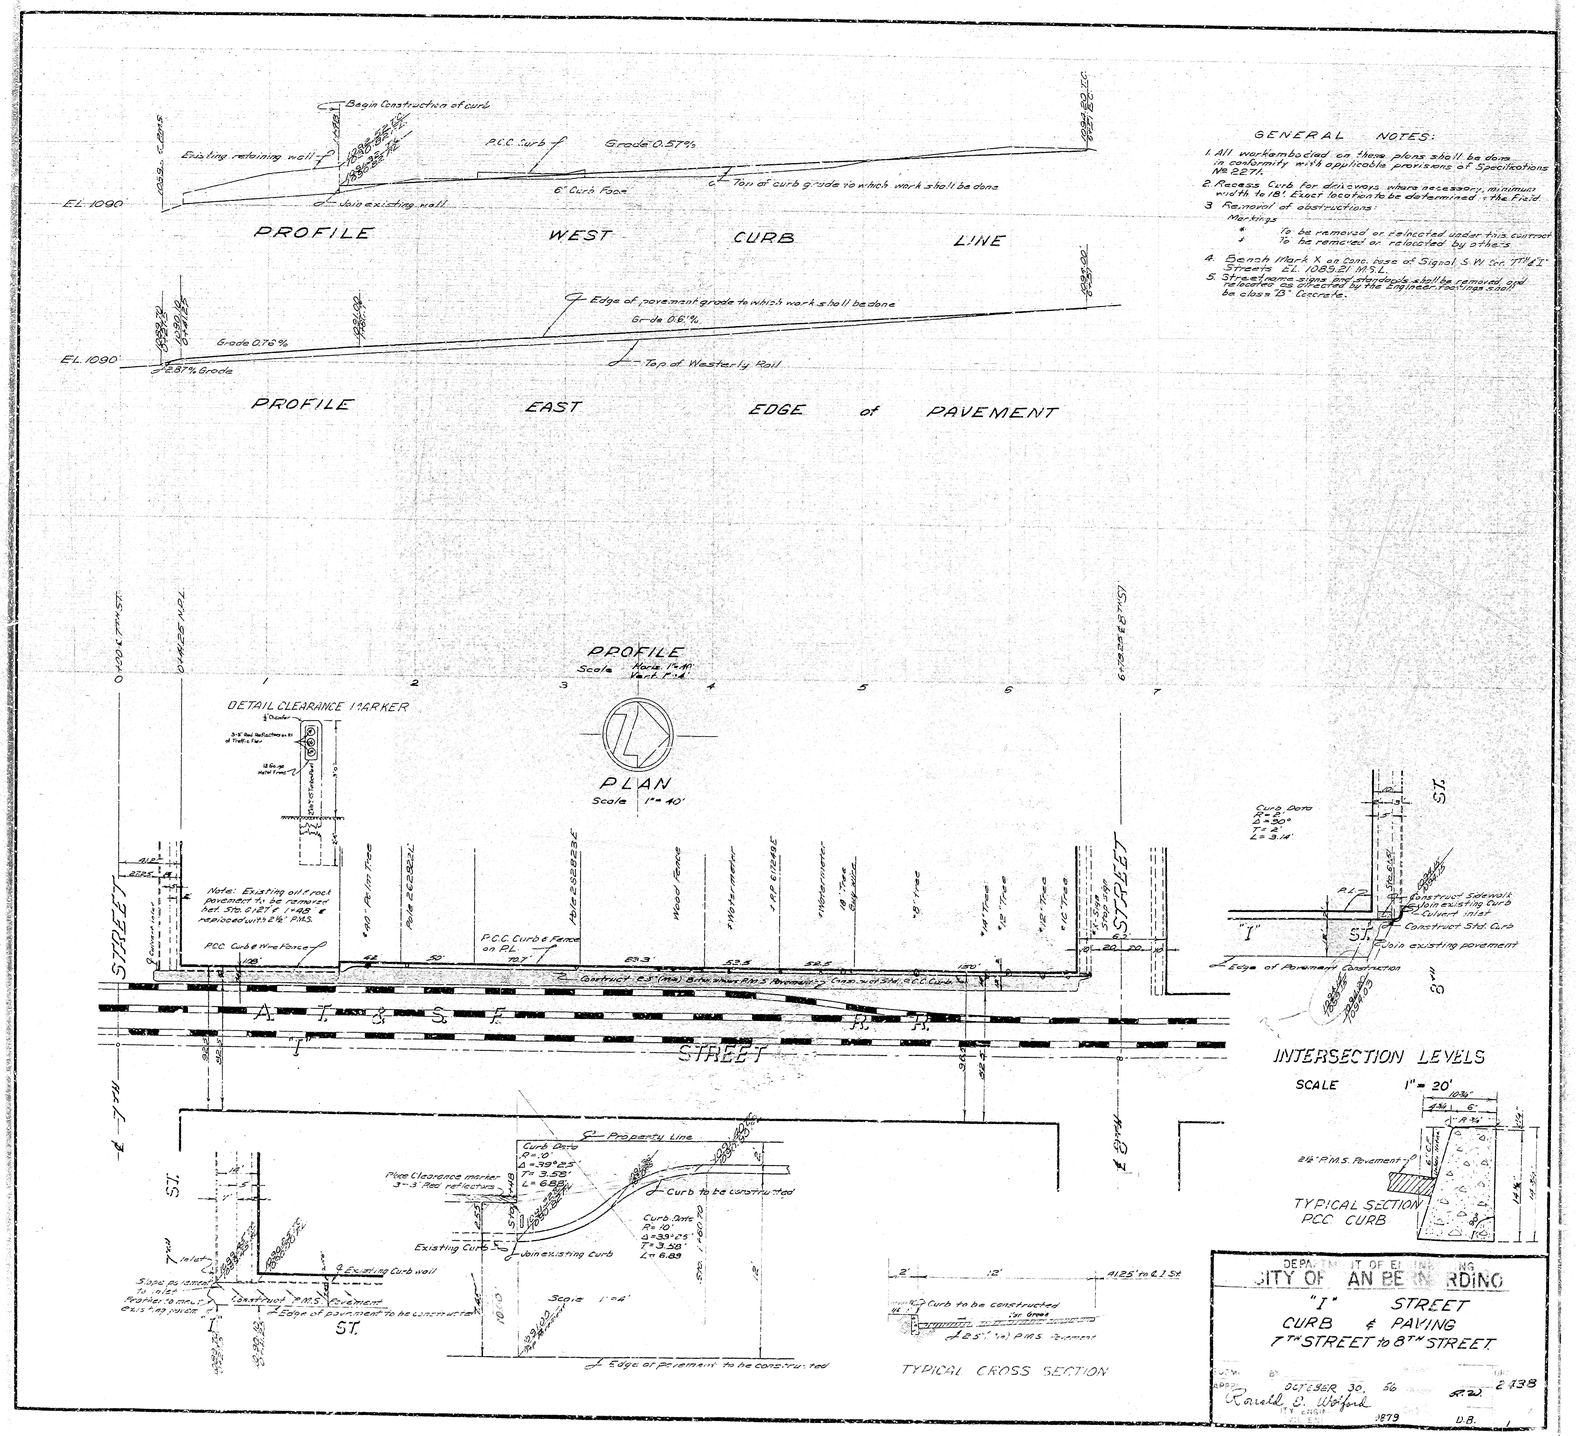

GENERAL NOTES:

1. All work embodied on these plans shall be done in conformity with applicable provisions of Specifications No. 2271.
2. Recess Curb for driveways where necessary, minimum width to 18'. Exact location to be determined in the Field.
3. Removal of obstructions:
   Markings
   * To be removed or relocated under this contract
   J To be removed or relocated by others
4. Bench Mark X on Conc. base of Signal, S.W. Cor. 7th & "I" Streets El. 1089.21 M.S.L.
5. Street name signs and standards shall be removed and relocated as directed by the Engineer. Footings shall be class "B" Concrete.

DEPARTMENT OF ENGINEERING
CITY OF SAN BERNARDINO
"I" STREET
CURB & PAVING
7TH STREET to 8TH STREET

DRAWN BY: OCTOBER 30, 56 SR.D. 2438
APPD. Ronald D. Wolford
CITY ENGINEER
1879 D.B. 1