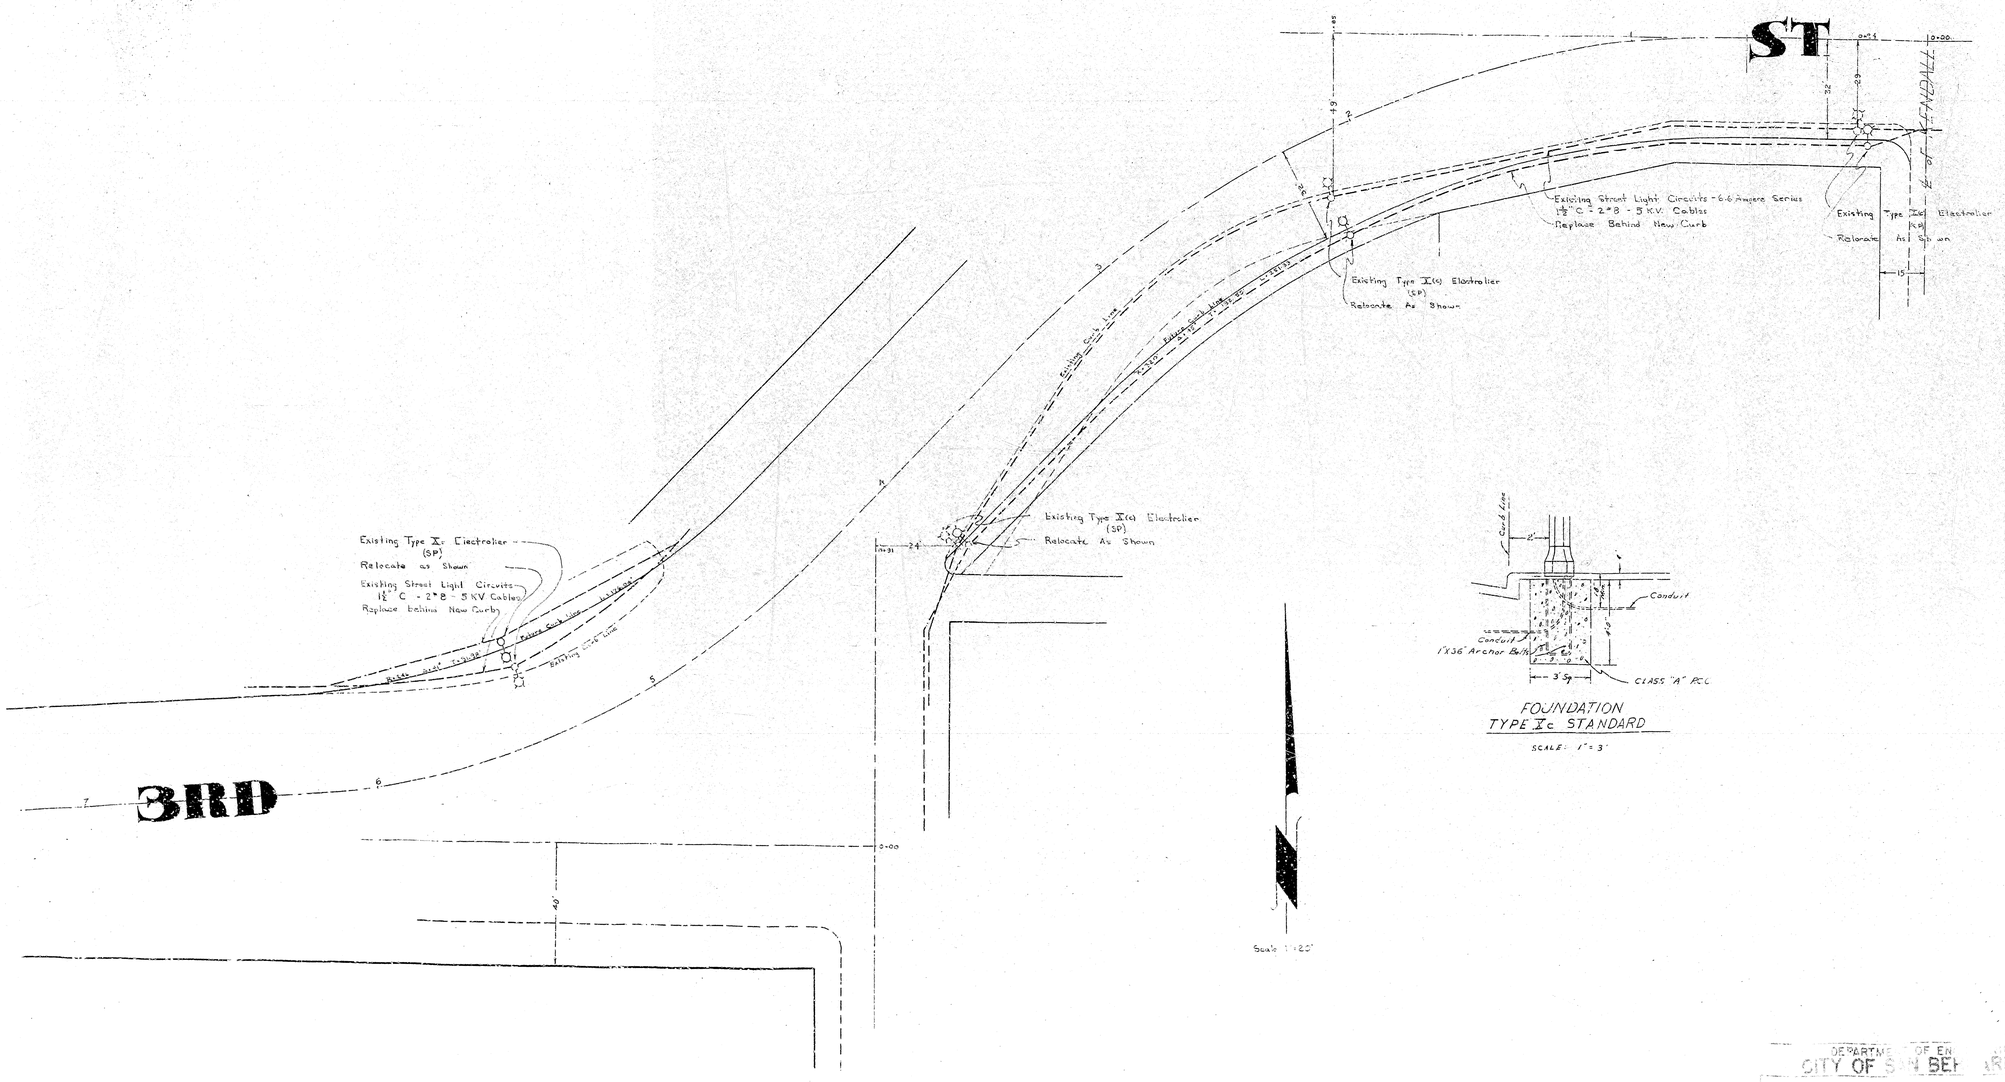

DEPARTMENT OF ENGINEERING
CITY OF SAN BERNARDINO

3RD. STREET REALIGNMENT

From Kendall Ave. to 300' West of "K" Street

Project No. 193

SUBMITTED: REFER: DRN.
APPROVED: DRAWN: 24
ENGINEER: CHECKED:
DATE: 7-5-59 SHEET 2