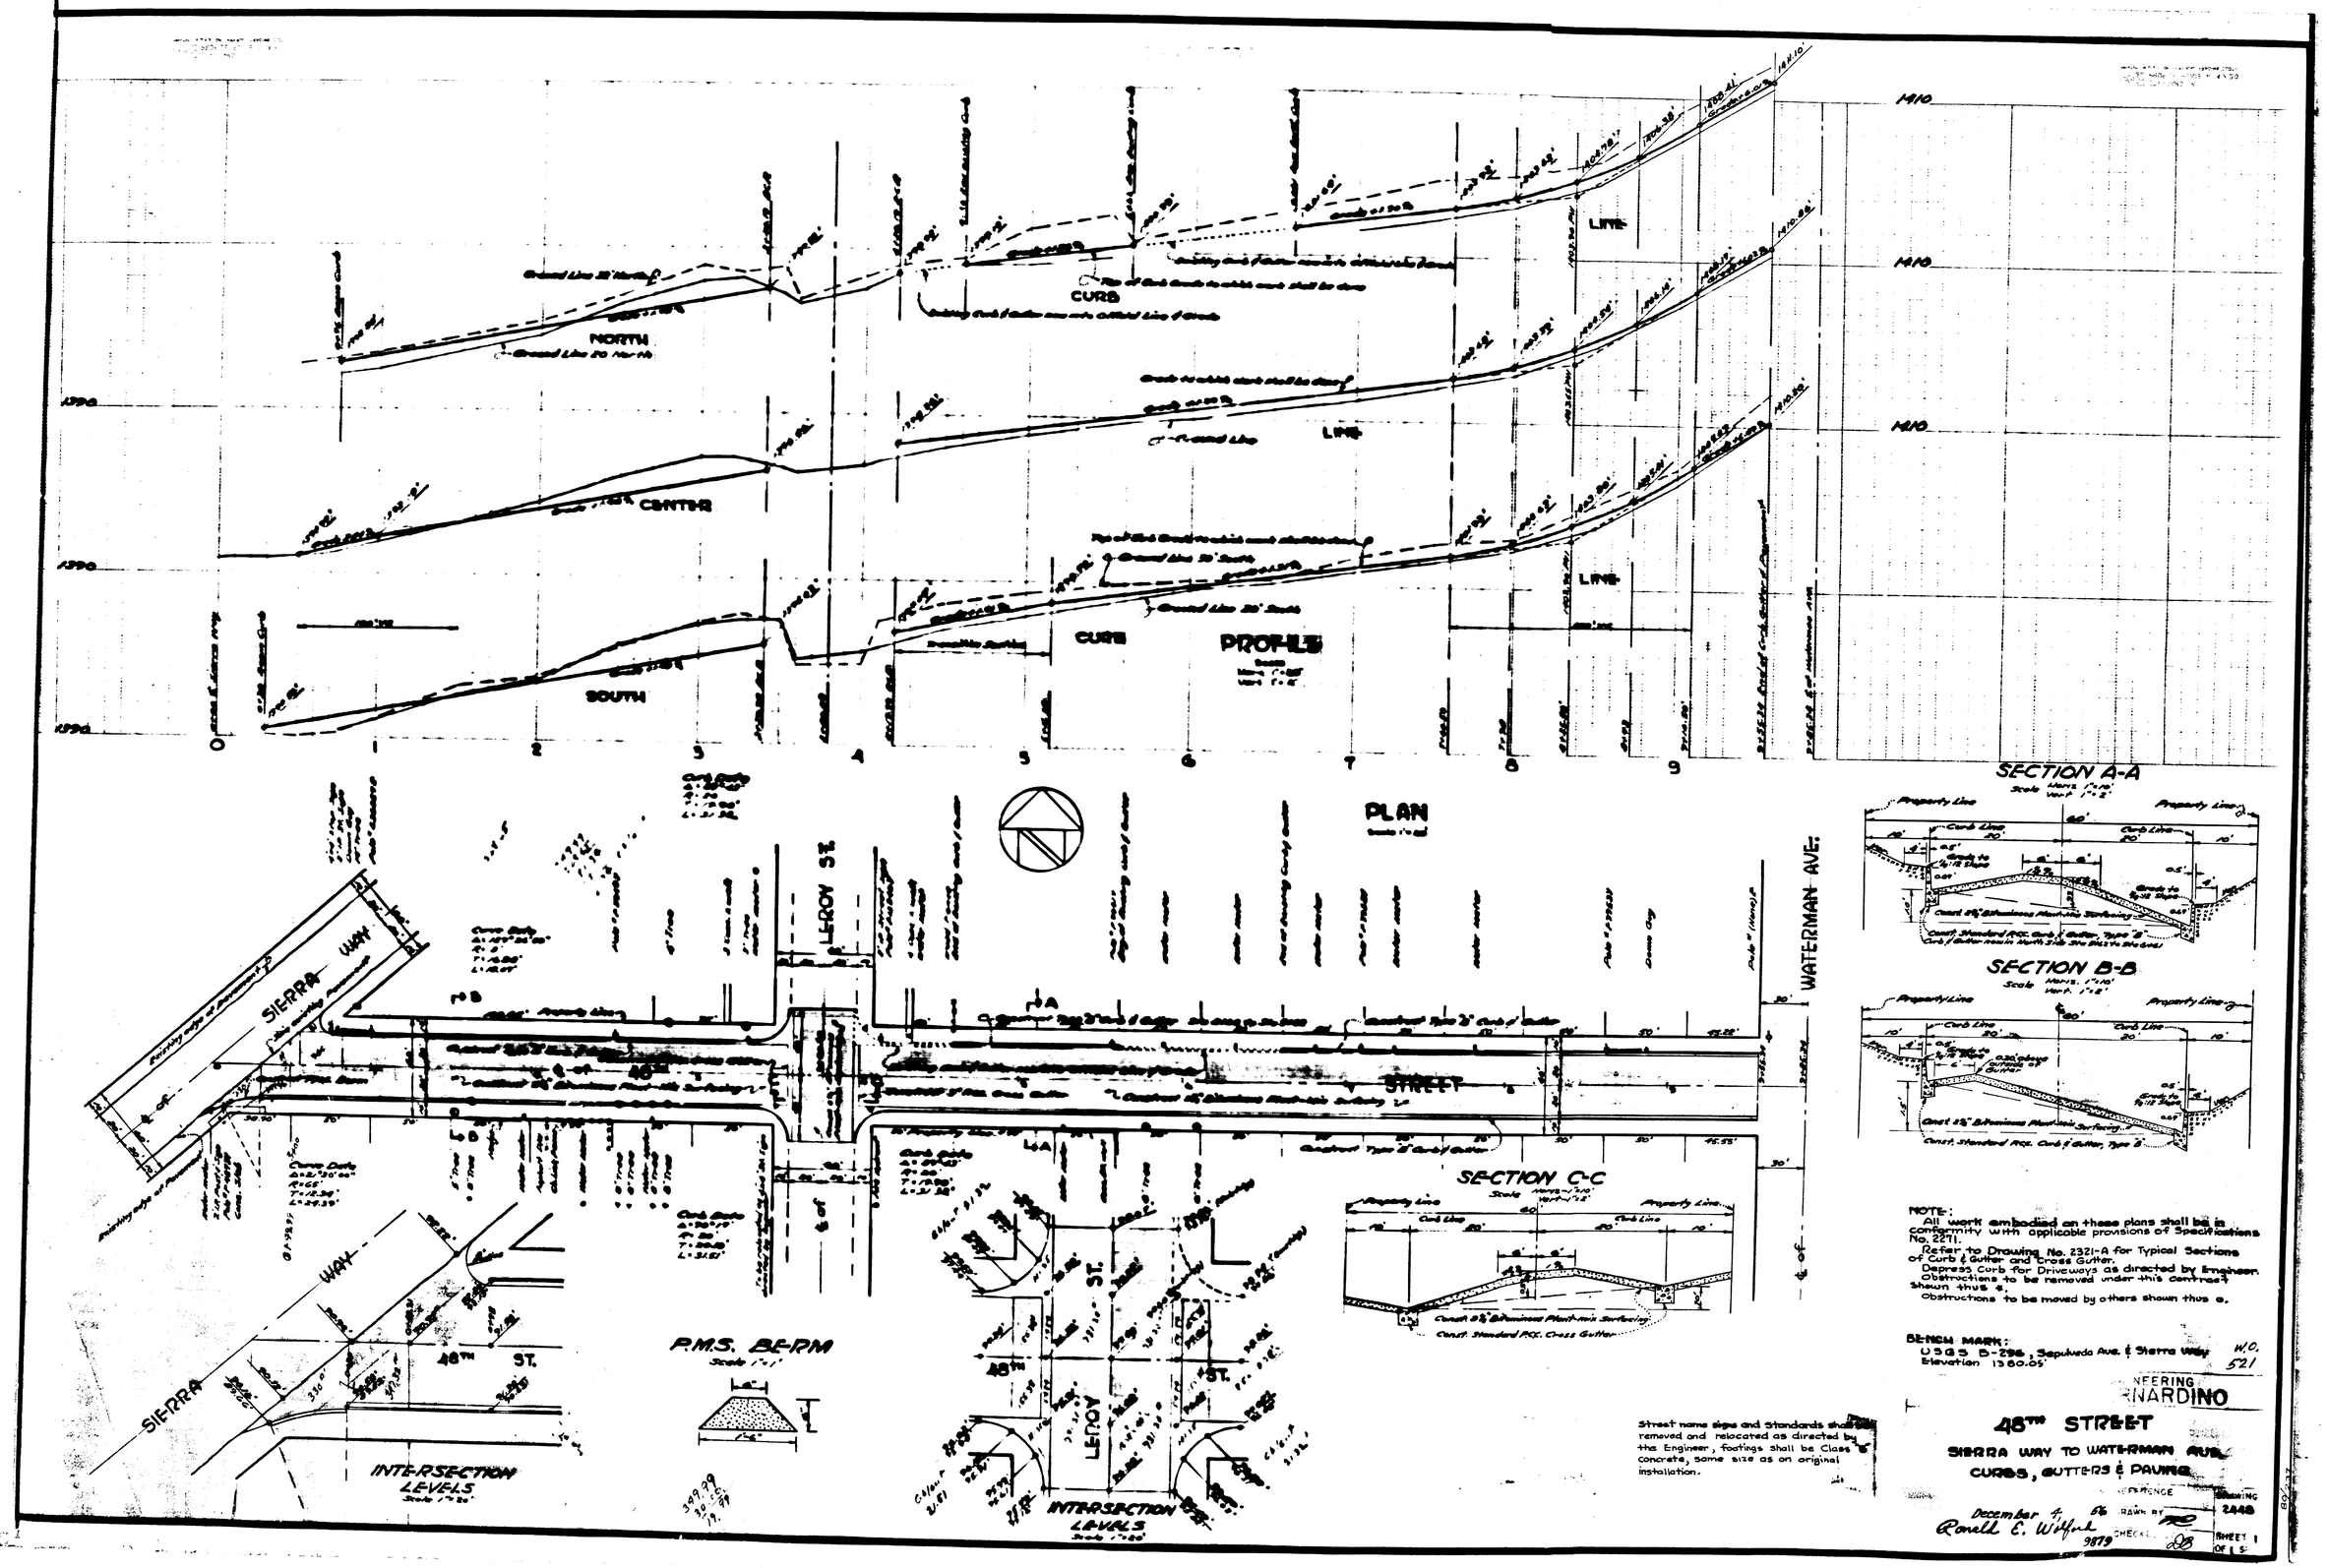
PROFILE
NORTH
CENTER
SOUTH
CURB
LINE
PLAN
SECTION A-A
SECTION B-B
SECTION C-C
SIERRA WAY
LEROY ST.
WATERMAN AVE.
48TH STREET
P.M.S. BERM
INTERSECTION LEVELS
Street name signs and Standards shall be removed and relocated as directed by the Engineer, footings shall be Class "E" concrete, same size as on original installation.
NOTE:
All work embodied on these plans shall be in conformity with applicable provisions of Specifications No. 2211.
Refer to Drawing No. 2321-A for Typical Sections of Curb & Gutter and Cross Gutter.
Depress Curb for Driveways as directed by Engineer.
Obstructions to be removed under this contract shown thus +.
Obstructions to be moved by others shown thus o.
BENCH MARK:
USGS D-296, Sepulveda Ave. & Sierra Way
Elevation 1360.05'
W.O. 521
ENGINEERING
SAN BERNARDINO
48TH STREET
SIERRA WAY TO WATERMAN AVE.
CURBS, GUTTERS & PAVING
REFERENCE
DRAWING 2448
December 4, 56
DRAWN BY
Ronald E. Wilfert
9879
CHECKED
SHEET 1 OF 15