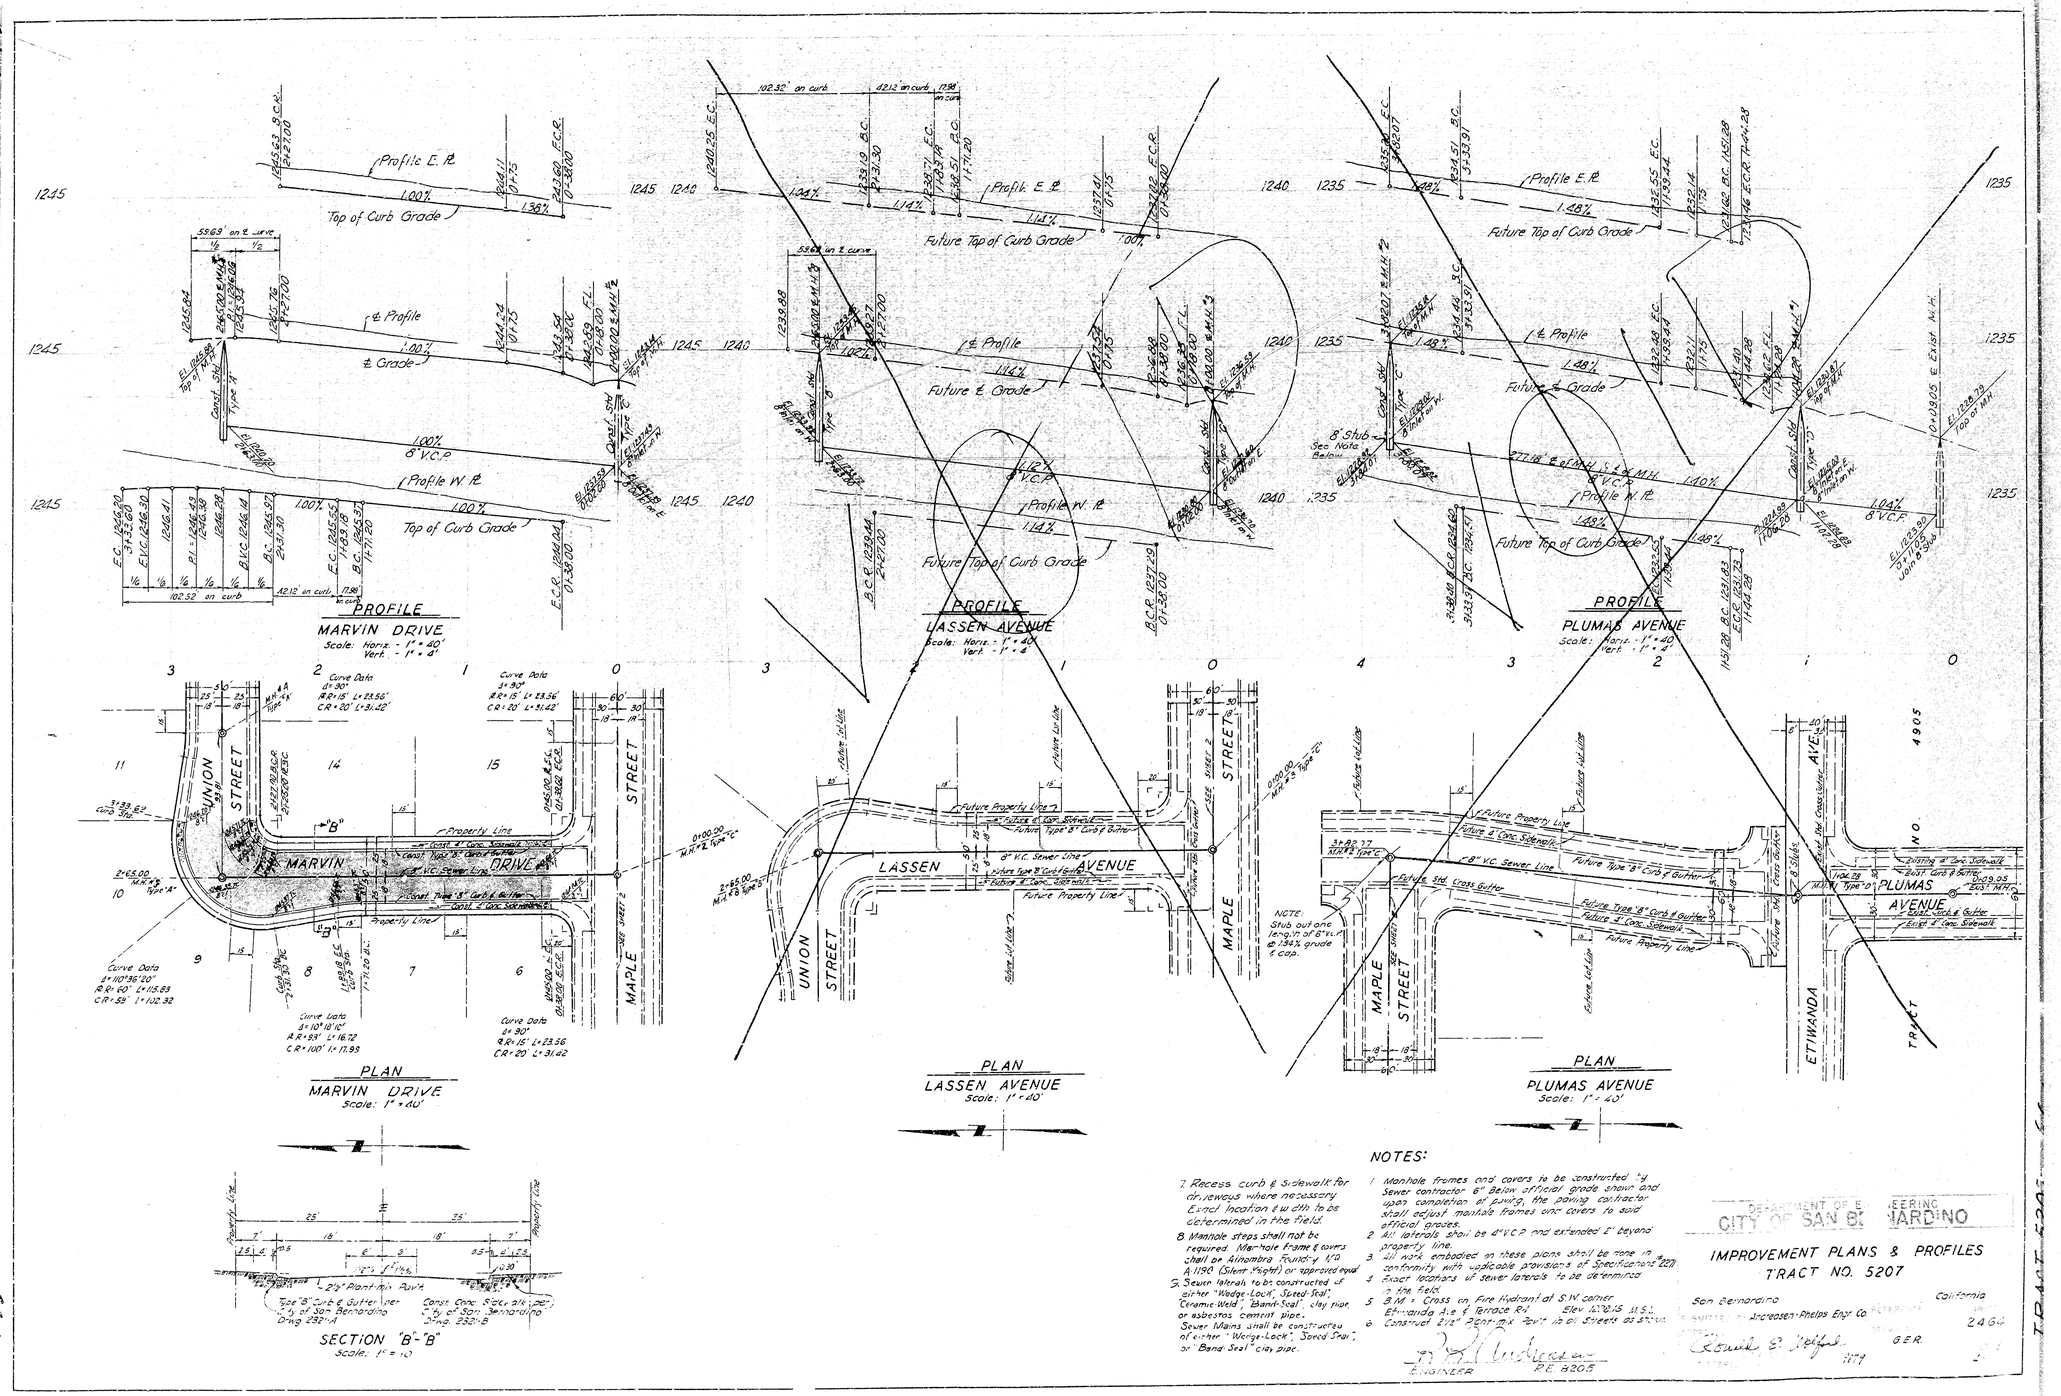
PROFILE
MARVIN DRIVE
Scale: Horiz. - 1" = 40'
Vert. - 1" = 4'
PROFILE
LASSEN AVENUE
Scale: Horiz. - 1" = 40'
Vert. - 1" = 4'
PROFILE
PLUMAS AVENUE
Scale: Horiz. - 1" = 40'
Vert. - 1" = 4'
Profile E. R.
Top of Curb Grade
℄ Profile
℄ Grade
Profile W. R.
Future Top of Curb Grade
Future ℄ Profile
Future ℄ Grade
PLAN
MARVIN DRIVE
Scale: 1" = 40'
PLAN
LASSEN AVENUE
Scale: 1" = 40'
PLAN
PLUMAS AVENUE
Scale: 1" = 40'
UNION STREET
MAPLE STREET
ETIWANDA AVENUE
PLUMAS AVENUE
TRACT NO. 4905
SECTION "B"-"B"
Scale: 1" = 10'
NOTES:
1. Manhole frames and covers to be constructed by Sewer contractor 6" below official grade shown and when completion of paving, the paving contractor shall adjust manhole frames and covers to said official grades.
2. All laterals shall be 4" V.C.P. and extended 2' beyond property line.
3. All work embodied on these plans shall be done in conformity with applicable provisions of Specifications 2271
4. Exact locations of sewer laterals to be determined in the field.
5. B.M. = Cross on Fire Hydrant at S.W. corner Etiwanda Ave & Terrace Rd. Elev. 1270.15 M.S.L.
6. Construct 2½" Plant-mix Pav't in all Streets as shown
7. Recess curb & Sidewalk for driveways where necessary. Exact location & width to be determined in the field.
8. Manhole steps shall not be required. Manhole frame & covers shall be Alhambra Foundry K70 A1190 (Silent Knight) or approved equal
9. Sewer laterals to be constructed of either "Wedge-Lock", "Speed-Seal", "Ceramic Weld", "Band-Seal", clay pipe or asbestos cement pipe.
Sewer Mains shall be constructed of either "Wedge-Lock", "Speed-Seal", or "Band-Seal" clay pipe.
DEPARTMENT OF ENGINEERING
CITY OF SAN BERNARDINO
IMPROVEMENT PLANS & PROFILES
TRACT NO. 5207
San Bernardino
California
Anderssen-Phelps Eng. Co.
2464
G.E.R.
ENGINEER
R.E. 8205
TRACT 5207

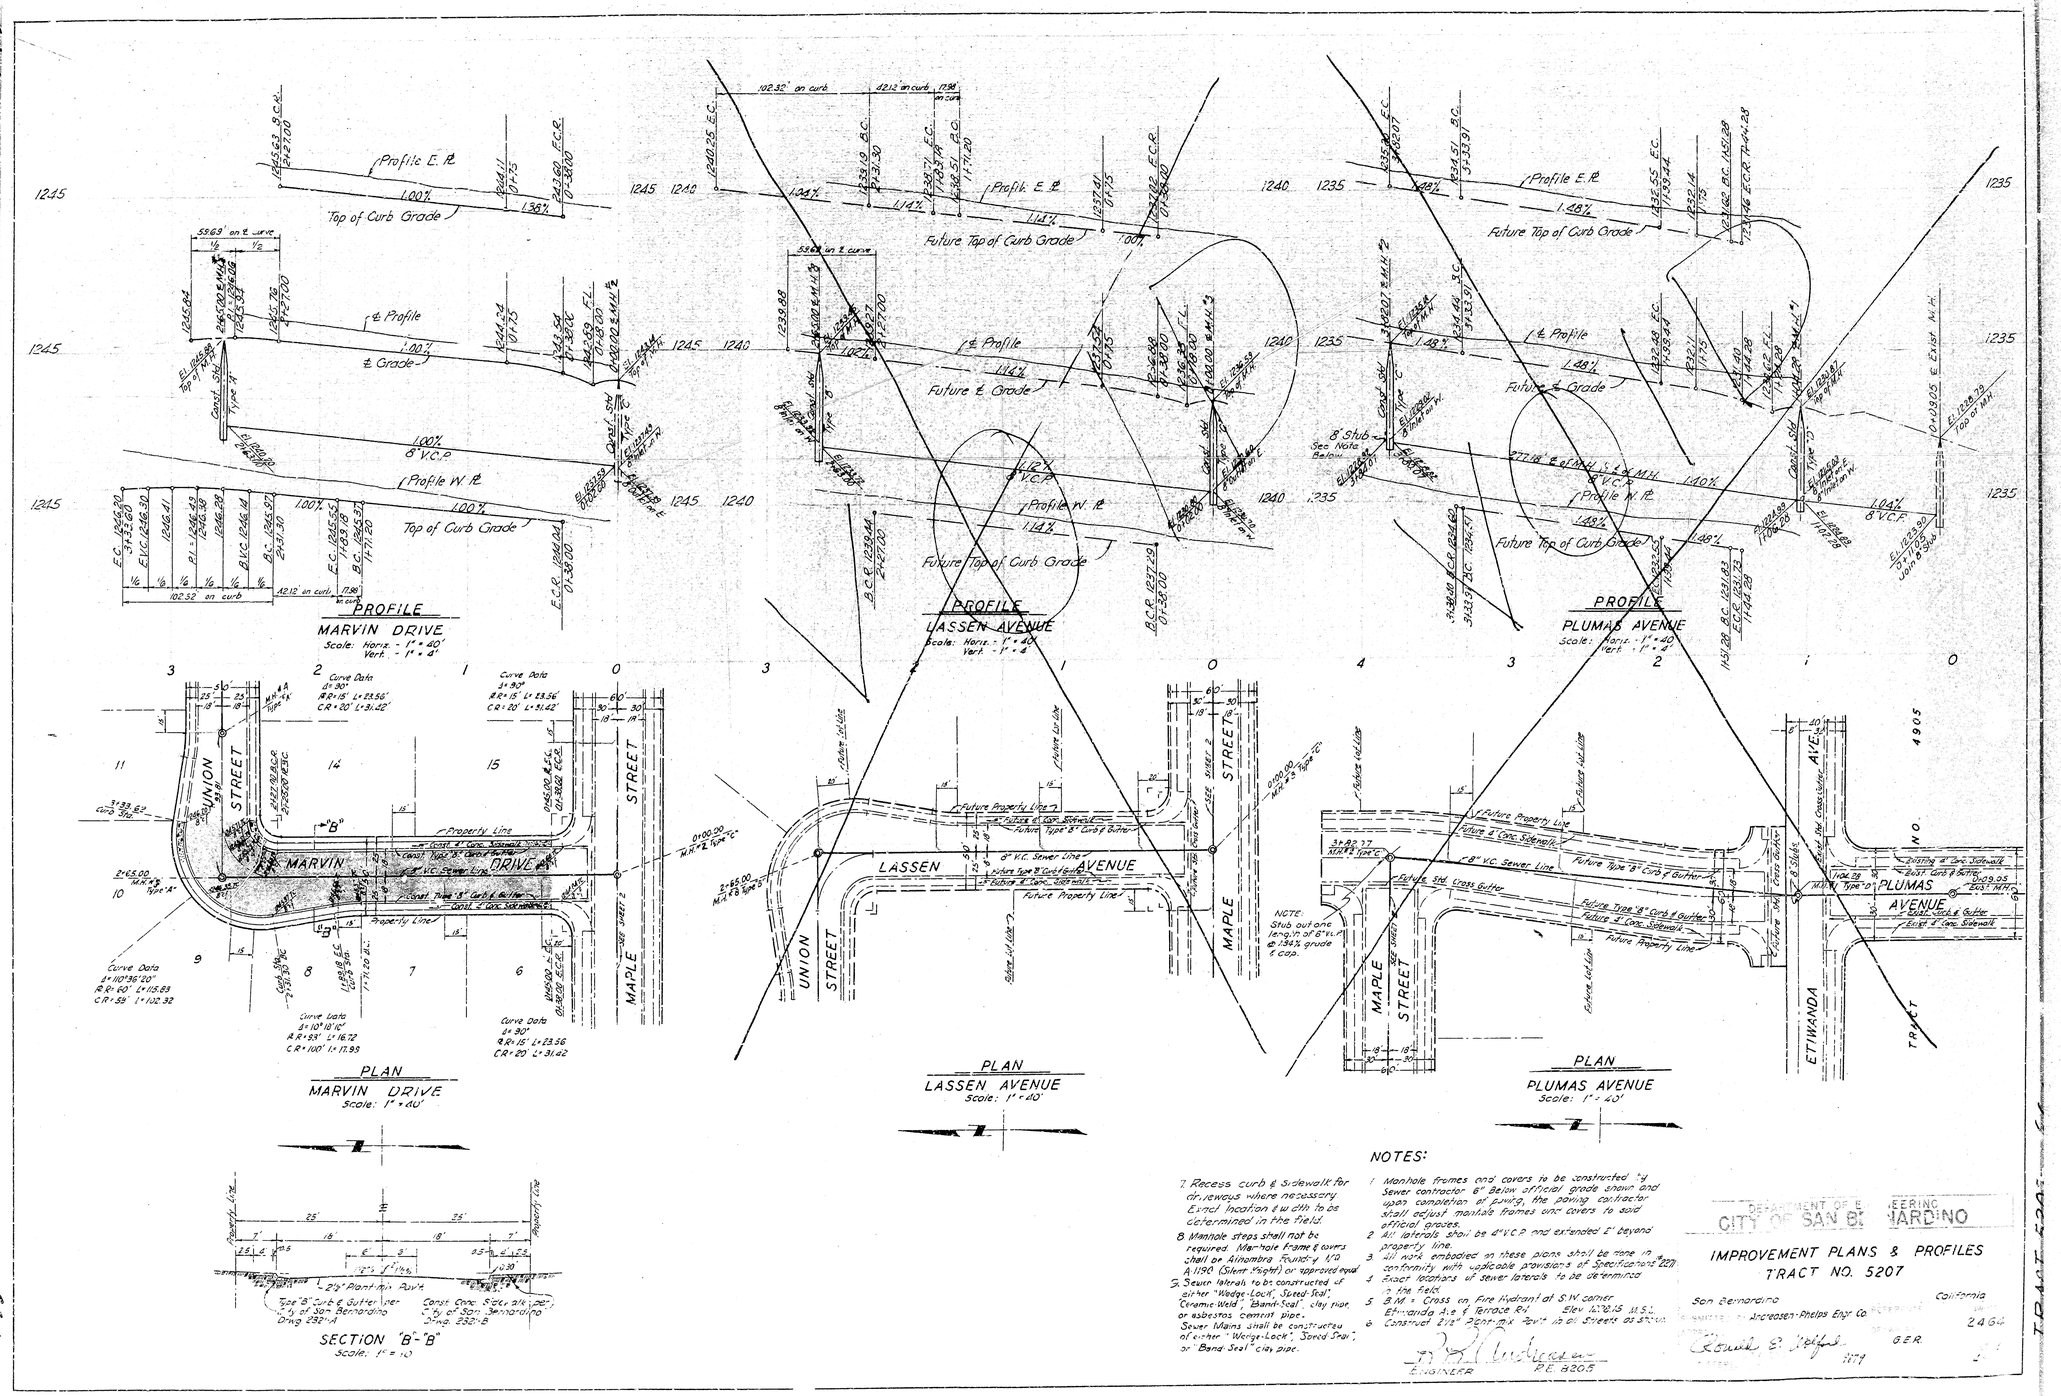
PROFILE
MARVIN DRIVE
Scale: Horiz. - 1" = 40'
Vert. - 1" = 4'
PROFILE
LASSEN AVENUE
Scale: Horiz. - 1" = 40'
Vert. - 1" = 4'
PROFILE
PLUMAS AVENUE
Scale: Horiz. - 1" = 40'
Vert. - 1" = 4'
Profile E. R.
Top of Curb Grade
℄ Profile
℄ Grade
Profile W. R.
Future Top of Curb Grade
Future ℄ Profile
Future ℄ Grade
PLAN
MARVIN DRIVE
Scale: 1" = 40'
PLAN
LASSEN AVENUE
Scale: 1" = 40'
PLAN
PLUMAS AVENUE
Scale: 1" = 40'
UNION STREET
MAPLE STREET
ETIWANDA AVENUE
PLUMAS AVENUE
TRACT NO. 4905
SECTION "B"-"B"
Scale: 1" = 10'
NOTES:
1. Manhole frames and covers to be constructed by Sewer contractor 6" below official grade shown and when completion of paving, the paving contractor shall adjust manhole frames and covers to said official grades.
2. All laterals shall be 4" V.C.P. and extended 2' beyond property line.
3. All work embodied on these plans shall be done in conformity with applicable provisions of Specifications 2271
4. Exact locations of sewer laterals to be determined in the field.
5. B.M. = Cross on Fire Hydrant at S.W. corner Etiwanda Ave & Terrace Rd. Elev. 1270.15 M.S.L.
6. Construct 2½" Plant-mix Pav't in all Streets as shown
7. Recess curb & Sidewalk for driveways where necessary. Exact location & width to be determined in the field.
8. Manhole steps shall not be required. Manhole frame & covers shall be Alhambra Foundry K70 A1190 (Silent Knight) or approved equal
9. Sewer laterals to be constructed of either "Wedge-Lock", "Speed-Seal", "Ceramic Weld", "Band-Seal", clay pipe or asbestos cement pipe.
Sewer Mains shall be constructed of either "Wedge-Lock", "Speed-Seal", or "Band-Seal" clay pipe.
DEPARTMENT OF ENGINEERING
CITY OF SAN BERNARDINO
IMPROVEMENT PLANS & PROFILES
TRACT NO. 5207
San Bernardino
California
Anderssen-Phelps Eng. Co.
2464
G.E.R.
ENGINEER
R.E. 8205
TRACT 5207