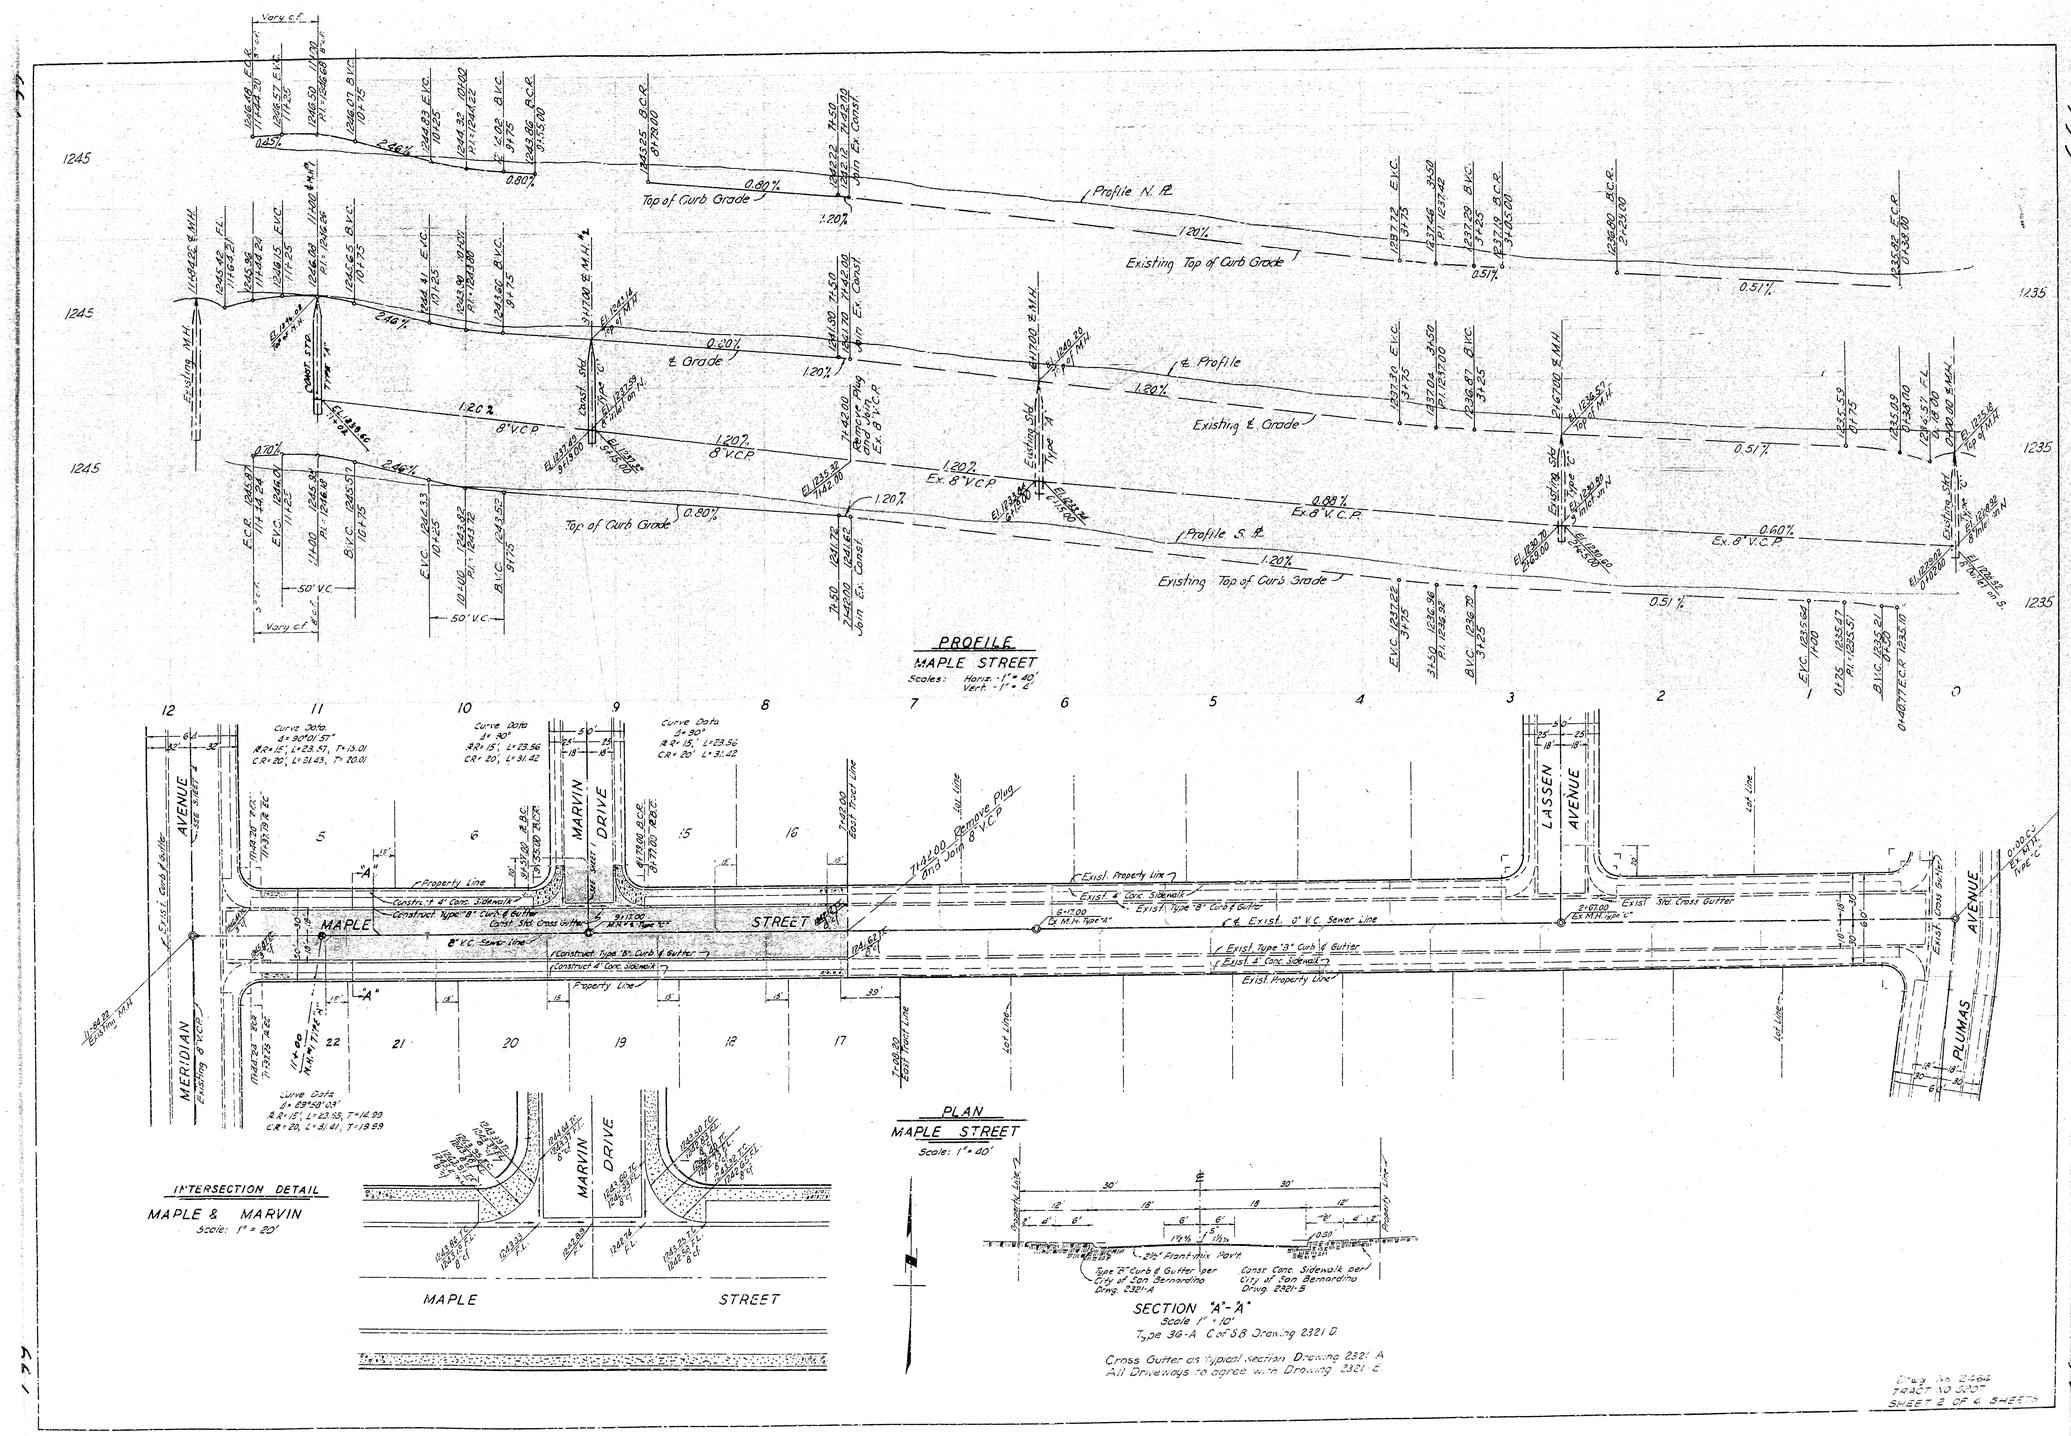
PROFILE
MAPLE STREET
Scales: Horiz. - 1" = 40'
Vert. - 1" = 2'
Top of Curb Grade
Profile N. ℄
Existing Top of Curb Grade
℄ Grade
℄ Profile
Existing ℄ Grade
Top of Curb Grade
Profile S. ℄
Existing Top of Curb Grade
Remove Plug and Join 8" V.C.P.
Join Ex. Const.
Ex. 8" V.C.P.
8" V.C.P.
Vary c.f.
50' V.C.
Curve Data
Δ = 90°01'57"
R.R. = 15', L = 23.57, T = 15.01
C.R. = 20', L = 31.43, T = 20.01
Curve Data
Δ = 90°
R.R. = 15', L = 23.56
C.R. = 20', L = 31.42
Curve Data
Δ = 89°58'03"
R.R. = 15', L = 23.55, T = 14.99
C.R. = 20', L = 31.41, T = 19.99
MERIDIAN AVENUE
MARVIN DRIVE
MAPLE STREET
LASSEN AVENUE
PLUMAS AVENUE
Property Line
Exist. Property Line
Constr. 4' Conc. Sidewalk
Construct Type "B" Curb & Gutter
Const. Std. Cross Gutter
8" V.C. Sewer Line
Exist. Type "B" Curb & Gutter
Exist. 4' Conc. Sidewalk
Exist. Std. Cross Gutter
℄ Exist. 8" V.C. Sewer Line
Lot Line
Existing 8" V.C.P.
INTERSECTION DETAIL
MAPLE & MARVIN
Scale: 1" = 20'
MAPLE
STREET
PLAN
MAPLE STREET
Scale: 1" = 40'
Property Line
Type "B" Curb & Gutter per City of San Bernardino Drwg. 2321-A
2½" Plant-mix Pavt.
Const. Conc. Sidewalk per City of San Bernardino Drwg. 2321-B
SECTION "A"-"A"
Scale 1" = 10'
Type 36-A C.S.B. Drawing 2321 D
Cross Gutter as typical section Drawing 2321 A
All Driveways to agree with Drawing 2321 E
Drwg. No. 2362
TRACT NO. 3207
SHEET 2 OF 4 SHEETS

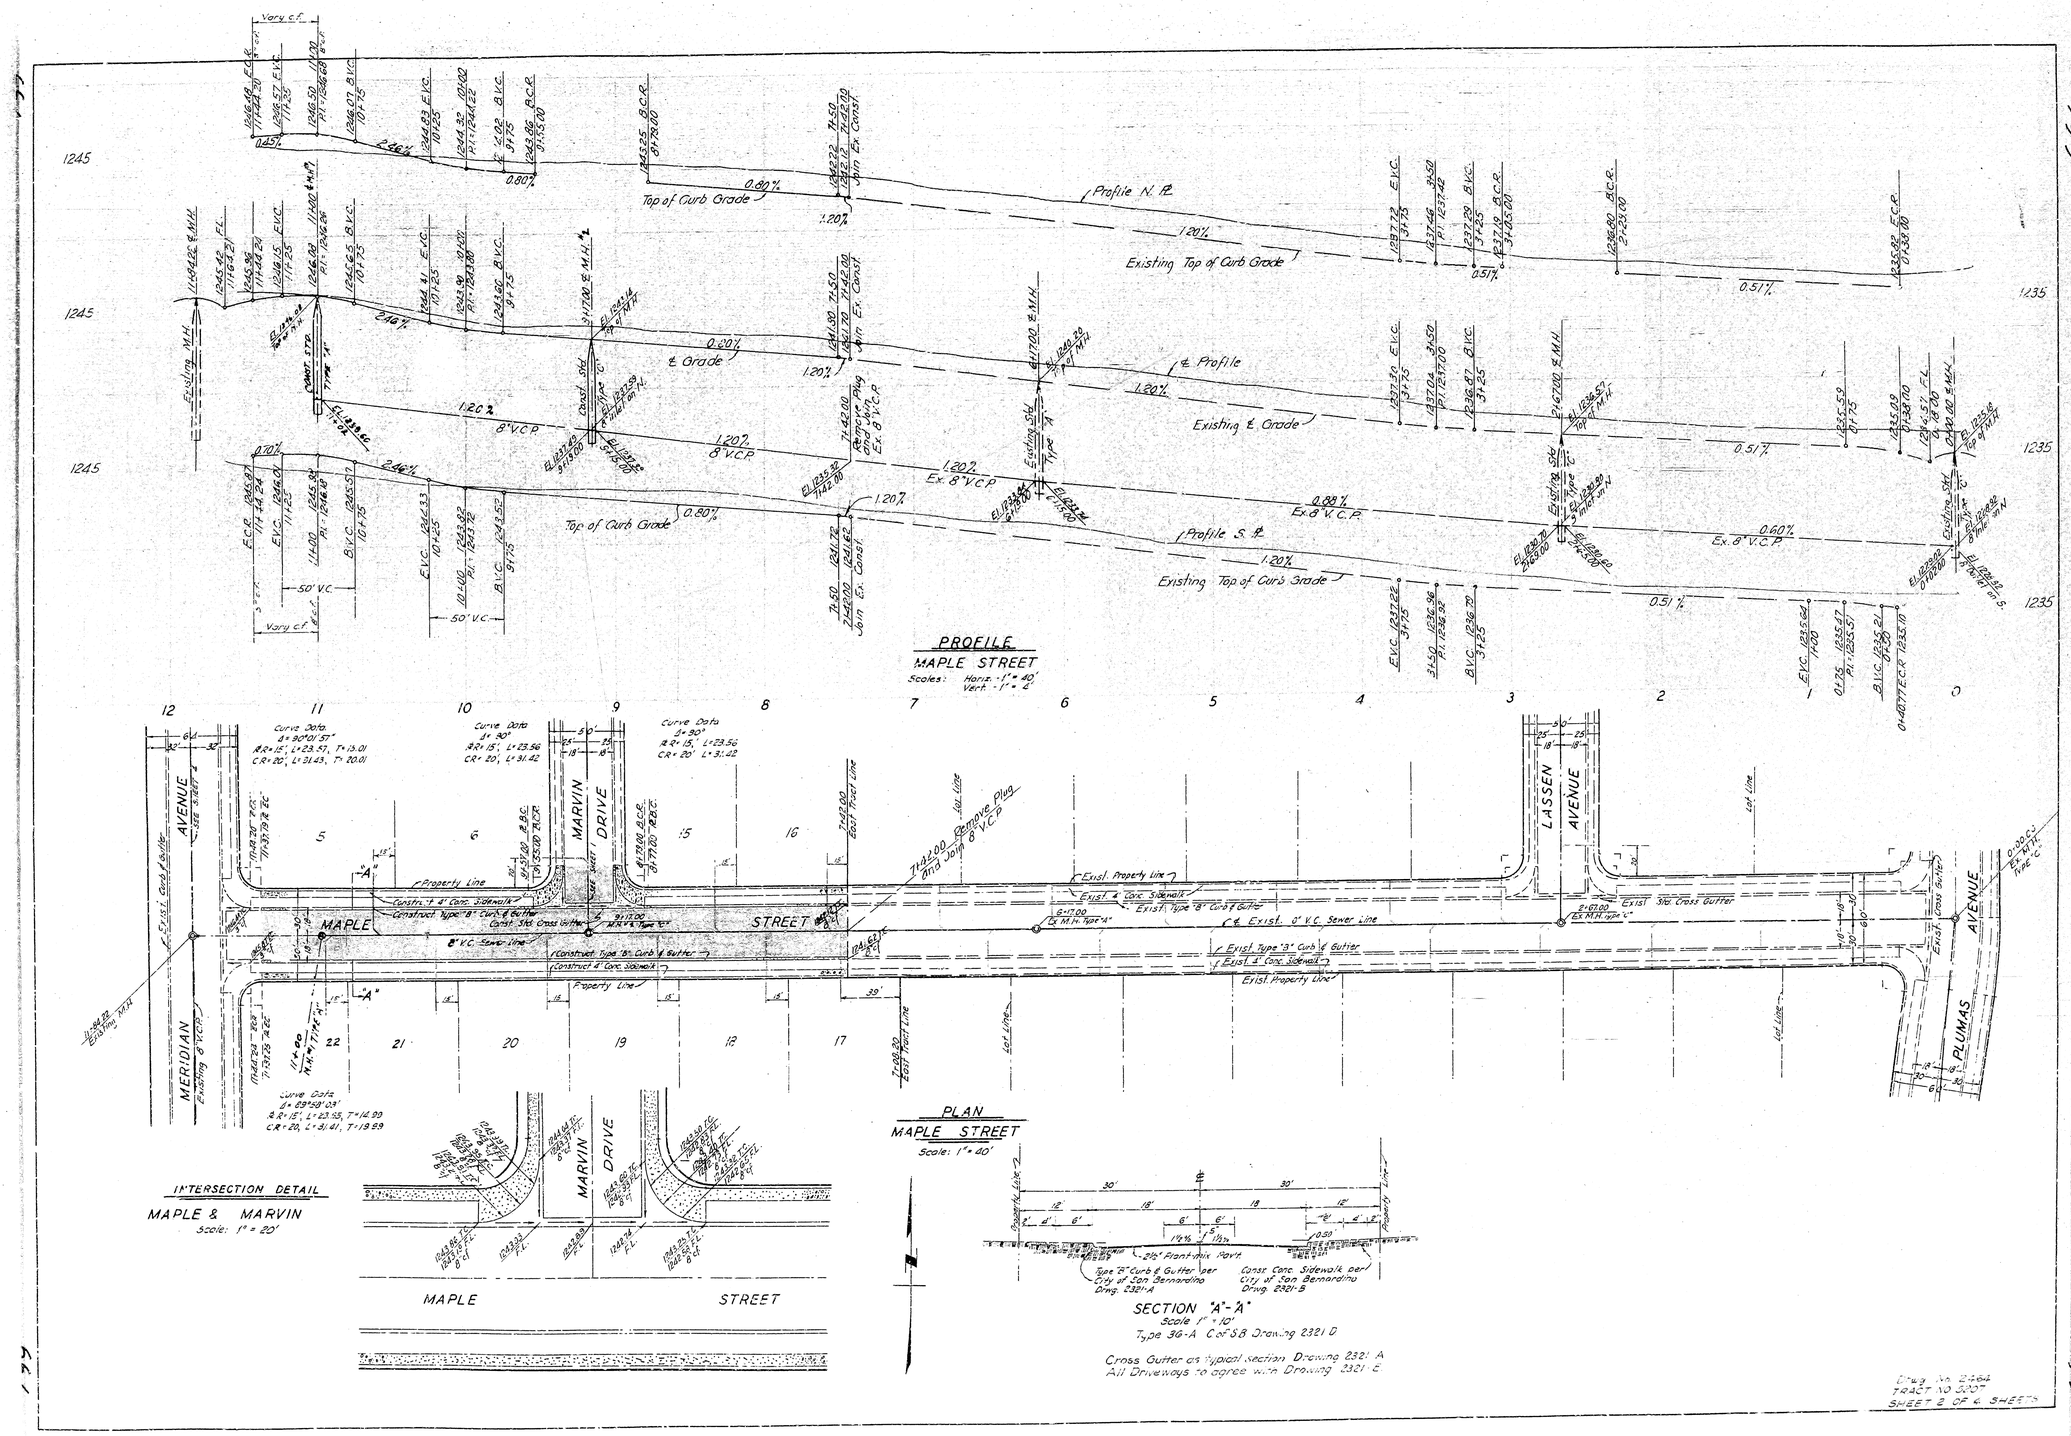
PROFILE
MAPLE STREET
Scales: Horiz. - 1" = 40'
Vert. - 1" = 2'
Top of Curb Grade
Profile N. ℄
Existing Top of Curb Grade
℄ Grade
℄ Profile
Existing ℄ Grade
Top of Curb Grade
Profile S. ℄
Existing Top of Curb Grade
Remove Plug and Join 8" V.C.P.
Join Ex. Const.
Ex. 8" V.C.P.
8" V.C.P.
Vary c.f.
50' V.C.
Curve Data
Δ = 90°01'57"
R.R. = 15', L = 23.57, T = 15.01
C.R. = 20', L = 31.43, T = 20.01
Curve Data
Δ = 90°
R.R. = 15', L = 23.56
C.R. = 20', L = 31.42
Curve Data
Δ = 89°58'03"
R.R. = 15', L = 23.55, T = 14.99
C.R. = 20', L = 31.41, T = 19.99
MERIDIAN AVENUE
MARVIN DRIVE
MAPLE STREET
LASSEN AVENUE
PLUMAS AVENUE
Property Line
Exist. Property Line
Constr. 4' Conc. Sidewalk
Construct Type "B" Curb & Gutter
Const. Std. Cross Gutter
8" V.C. Sewer Line
Exist. Type "B" Curb & Gutter
Exist. 4' Conc. Sidewalk
Exist. Std. Cross Gutter
℄ Exist. 8" V.C. Sewer Line
Lot Line
Existing 8" V.C.P.
INTERSECTION DETAIL
MAPLE & MARVIN
Scale: 1" = 20'
MAPLE
STREET
PLAN
MAPLE STREET
Scale: 1" = 40'
Property Line
Type "B" Curb & Gutter per City of San Bernardino Drwg. 2321-A
2½" Plant-mix Pavt.
Const. Conc. Sidewalk per City of San Bernardino Drwg. 2321-B
SECTION "A"-"A"
Scale 1" = 10'
Type 36-A C.S.B. Drawing 2321 D
Cross Gutter as typical section Drawing 2321 A
All Driveways to agree with Drawing 2321 E
Drwg. No. 2362
TRACT NO. 3207
SHEET 2 OF 4 SHEETS