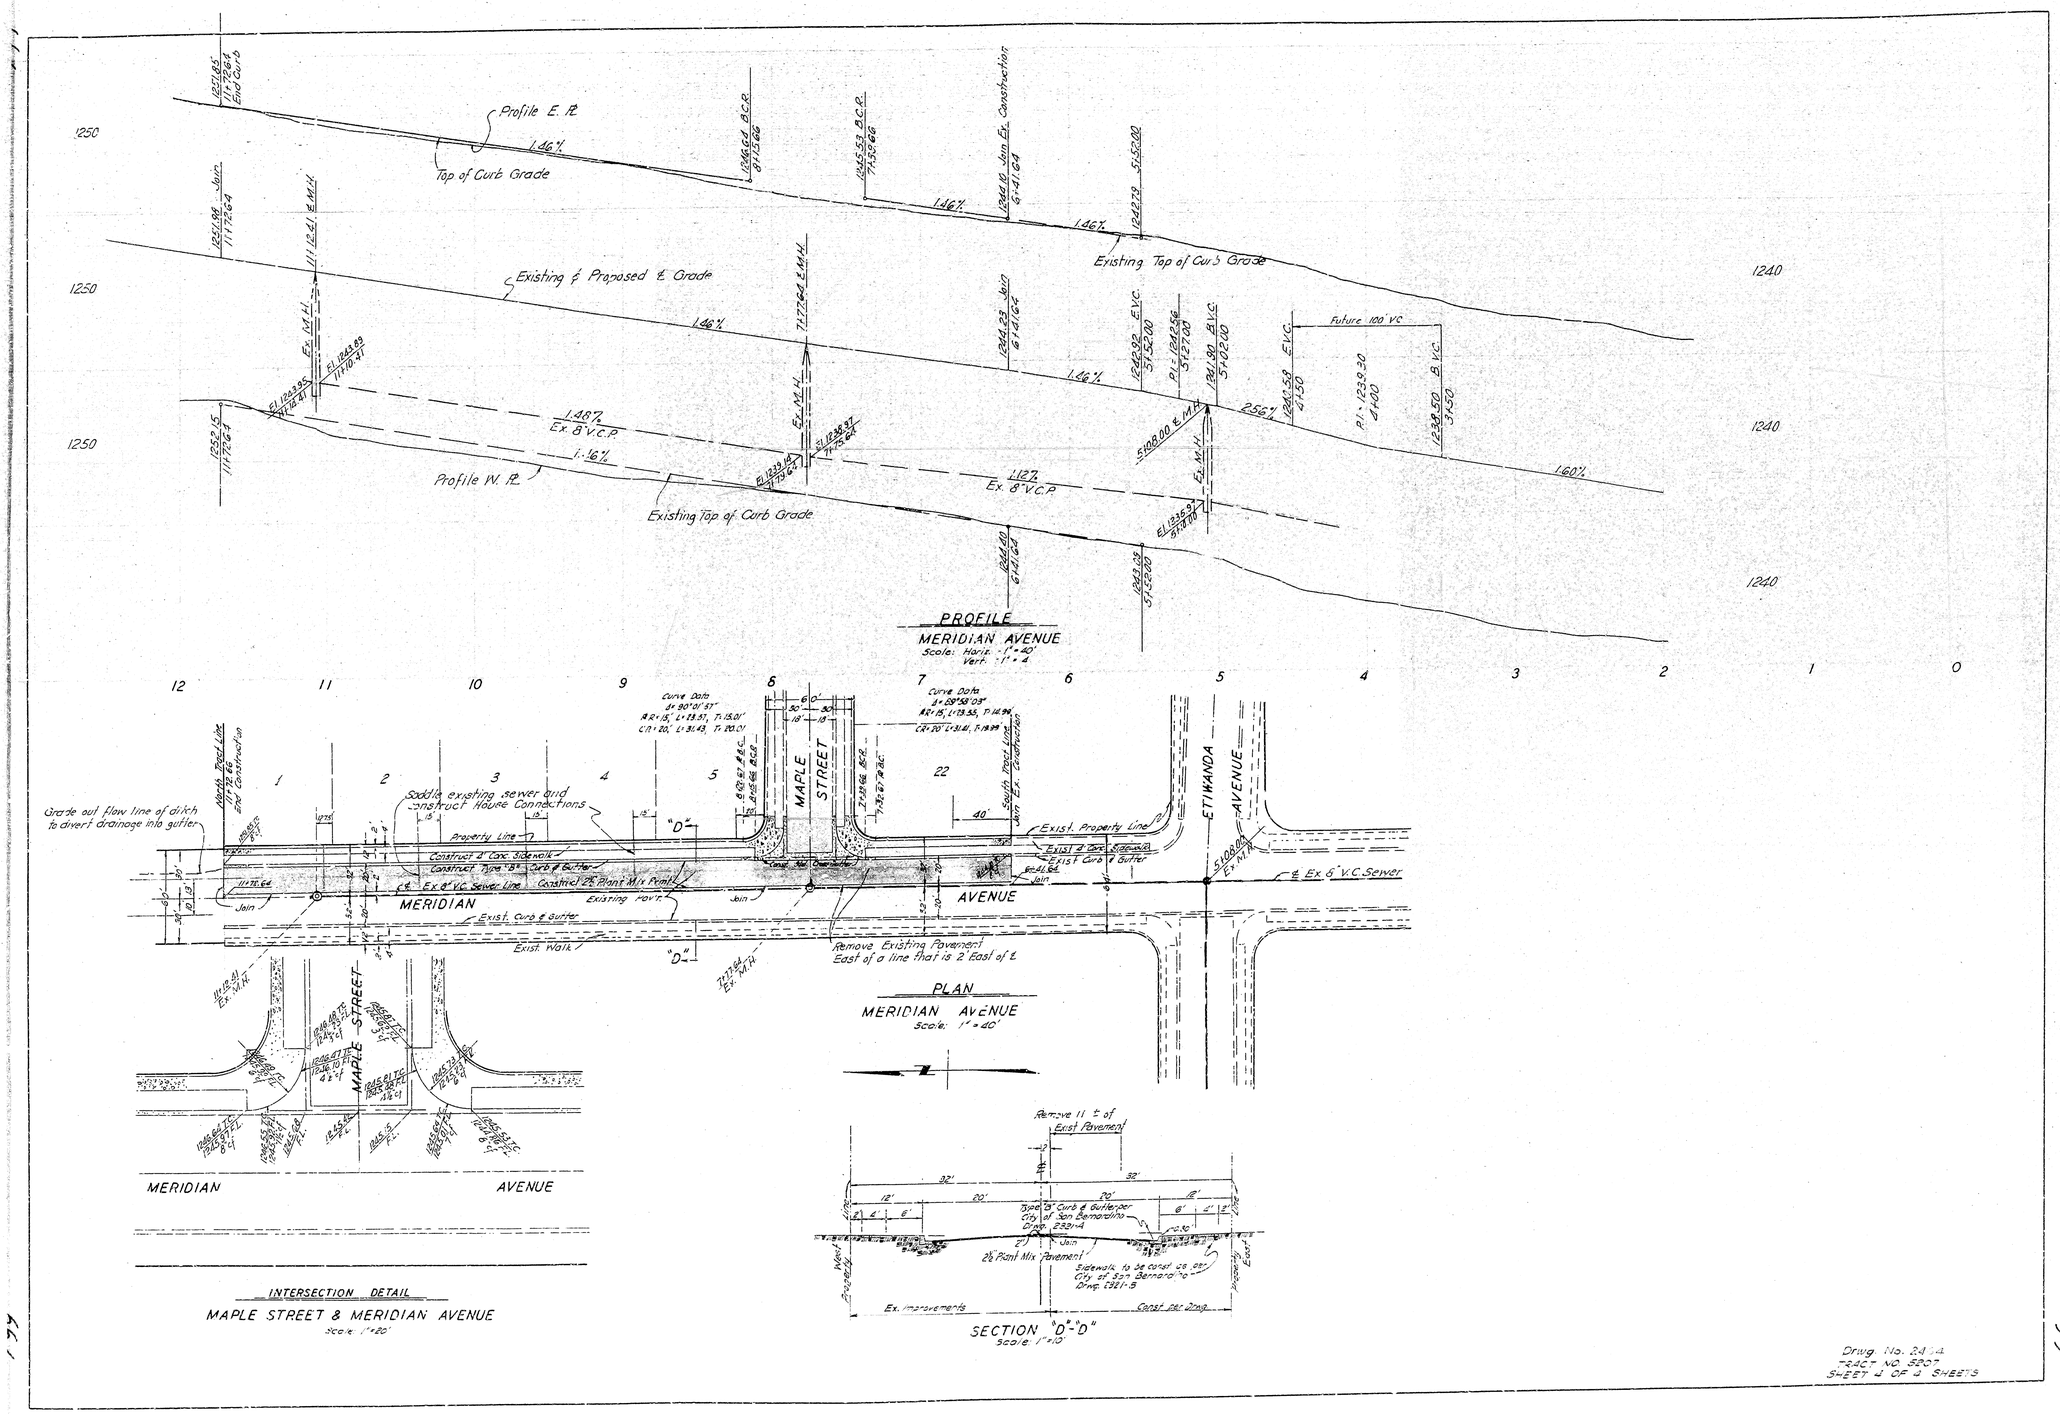
Profile E. R.
Top of Curb Grade
Existing & Proposed ℄ Grade
Existing Top of Curb Grade
Future 100' VC
Profile W. R.
Existing Top of Curb Grade
PROFILE
MERIDIAN AVENUE
Scale: Horiz. 1" = 40'
Vert. 1" = 4
MAPLE STREET
ETIWANDA AVENUE
Grade out flow line of ditch to divert drainage into gutter
Saddle existing sewer and construct house connections
Property Line
Construct 4' Conc. Sidewalk
Construct Type "B" Curb & Gutter
℄ Ex. 8" V.C. Sewer Line
Construct 2½" Plant Mix Pmt.
Existing Pavt.
Exist. Curb & Gutter
Exist. Walk
Exist. Property Line
Exist. 4' Conc. Sidewalk
Exist. Curb & Gutter
℄ Ex. 6" V.C. Sewer
Remove Existing Pavement East of a line that is 2' East of ℄
MERIDIAN AVENUE
PLAN
MERIDIAN AVENUE
Scale: 1" = 40'
MAPLE STREET
MERIDIAN AVENUE
INTERSECTION DETAIL
MAPLE STREET & MERIDIAN AVENUE
Scale: 1" = 20'
Remove 11' ± of Exist. Pavement
Type "B" Curb & Gutter per City of San Bernardino Drwg. 2381-4
2½" Plant Mix Pavement
Sidewalk to be const. as per City of San Bernardino Drwg. 2381-5
Ex. Improvements
Const. per Drwg.
SECTION "D"-"D"
Scale: 1" = 10'
Drwg. No. 2414
TRACT NO. 8207
SHEET 4 OF 4 SHEETS

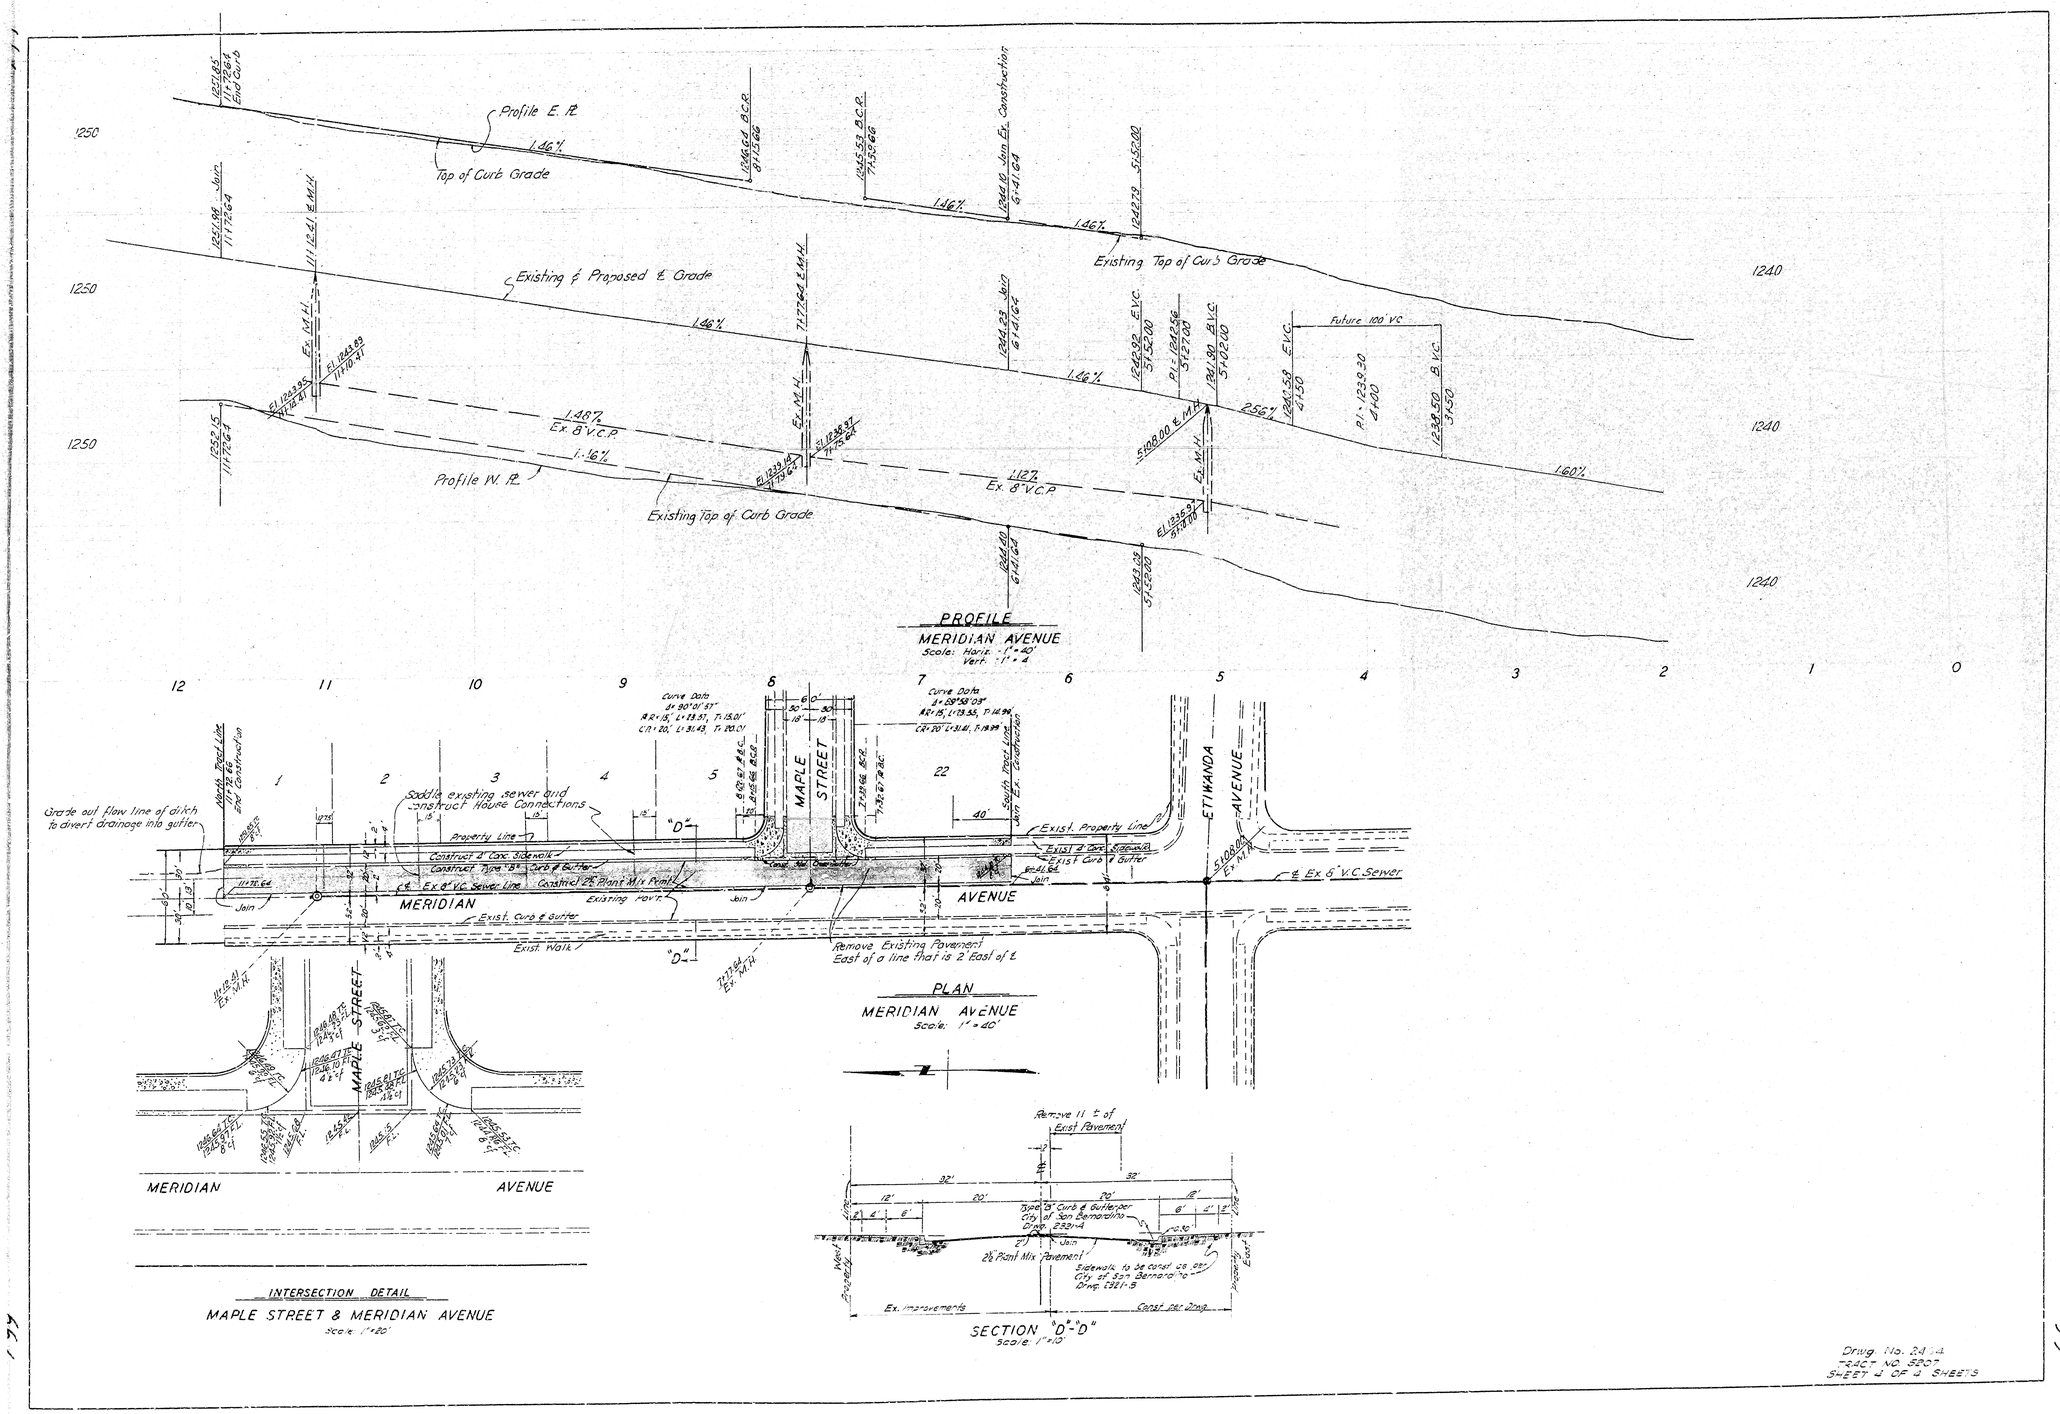
Profile E. R.
Top of Curb Grade
Existing & Proposed ℄ Grade
Existing Top of Curb Grade
Future 100' VC
Profile W. R.
Existing Top of Curb Grade
PROFILE
MERIDIAN AVENUE
Scale: Horiz. 1" = 40'
Vert. 1" = 4
MAPLE STREET
ETIWANDA AVENUE
Grade out flow line of ditch to divert drainage into gutter
Saddle existing sewer and construct house connections
Property Line
Construct 4' Conc. Sidewalk
Construct Type "B" Curb & Gutter
℄ Ex. 8" V.C. Sewer Line
Construct 2½" Plant Mix Pmt.
Existing Pavt.
Exist. Curb & Gutter
Exist. Walk
Exist. Property Line
Exist. 4' Conc. Sidewalk
Exist. Curb & Gutter
℄ Ex. 6" V.C. Sewer
Remove Existing Pavement East of a line that is 2' East of ℄
MERIDIAN AVENUE
PLAN
MERIDIAN AVENUE
Scale: 1" = 40'
MAPLE STREET
MERIDIAN AVENUE
INTERSECTION DETAIL
MAPLE STREET & MERIDIAN AVENUE
Scale: 1" = 20'
Remove 11' ± of Exist. Pavement
Type "B" Curb & Gutter per City of San Bernardino Drwg. 2381-4
2½" Plant Mix Pavement
Sidewalk to be const. as per City of San Bernardino Drwg. 2381-5
Ex. Improvements
Const. per Drwg.
SECTION "D"-"D"
Scale: 1" = 10'
Drwg. No. 2414
TRACT NO. 8207
SHEET 4 OF 4 SHEETS