INTERCEPTER SEWER IN ARROW ROUTE

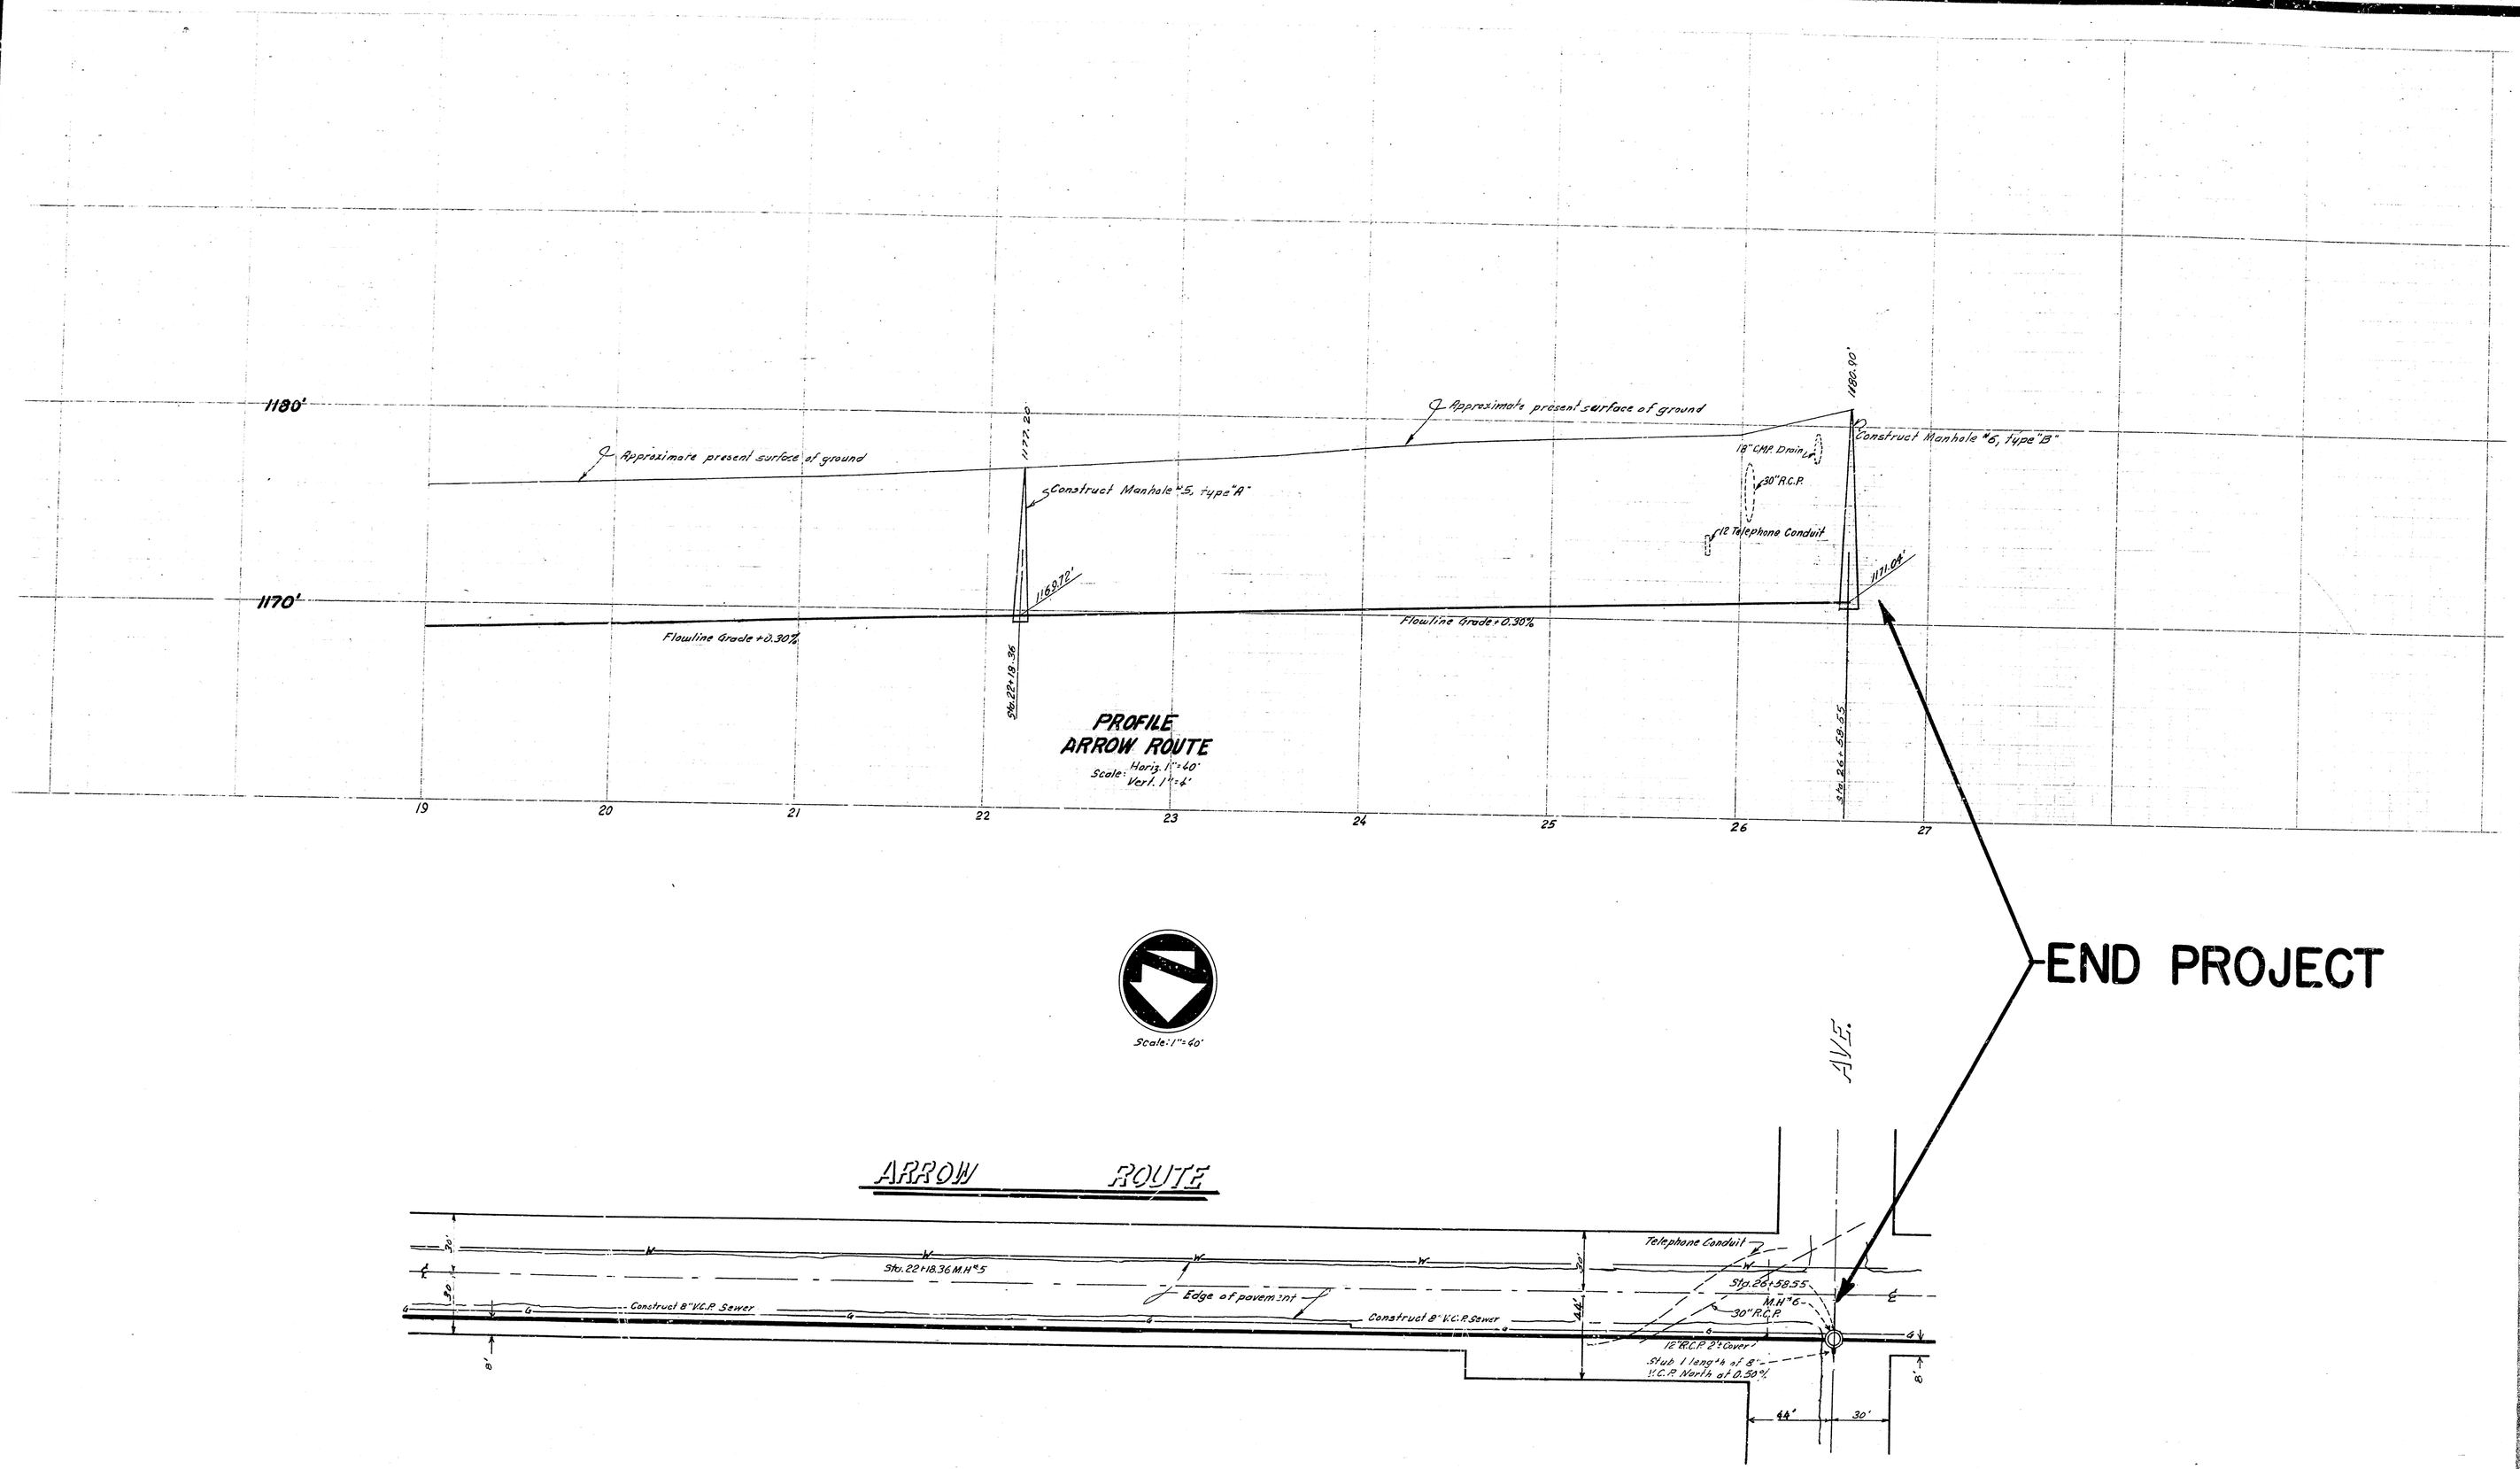

PLAN 2685
Sheet 3 of 35 Sheets

1284

INTERCEPTER SEWER IN ARROW ROUTE

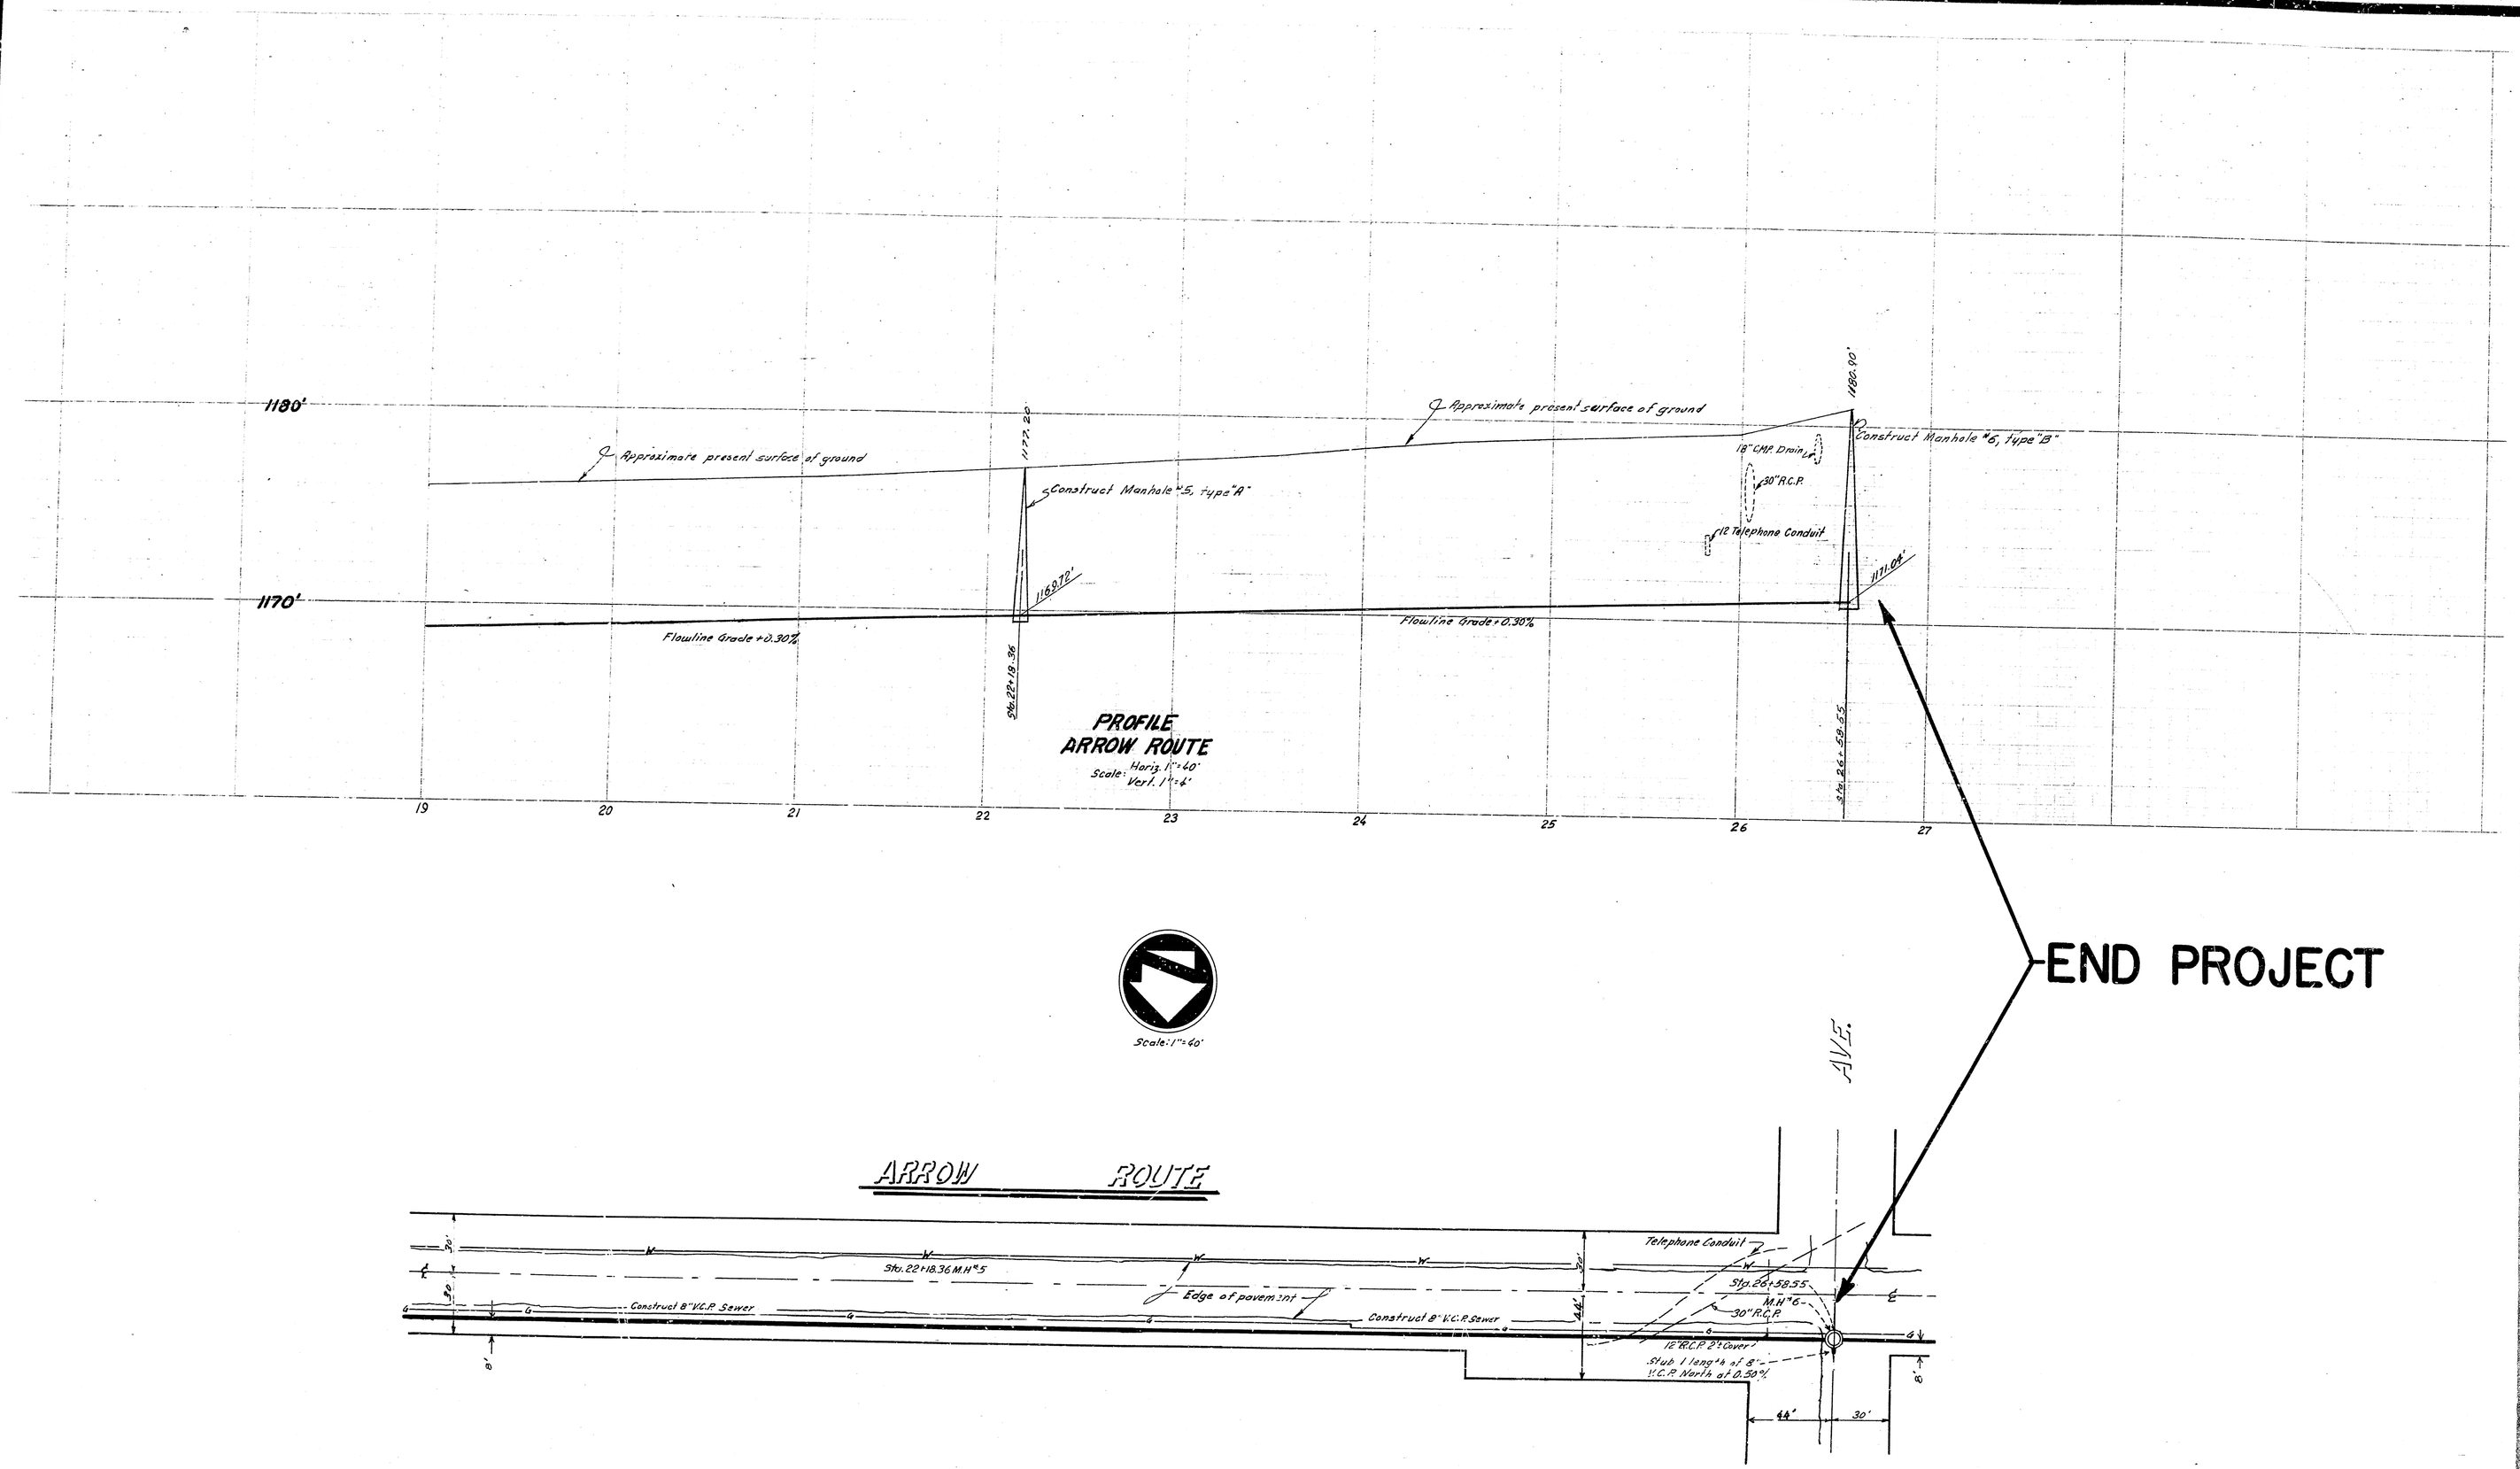

PLAN 2685
Sheet 3 of 35 Sheets

1284