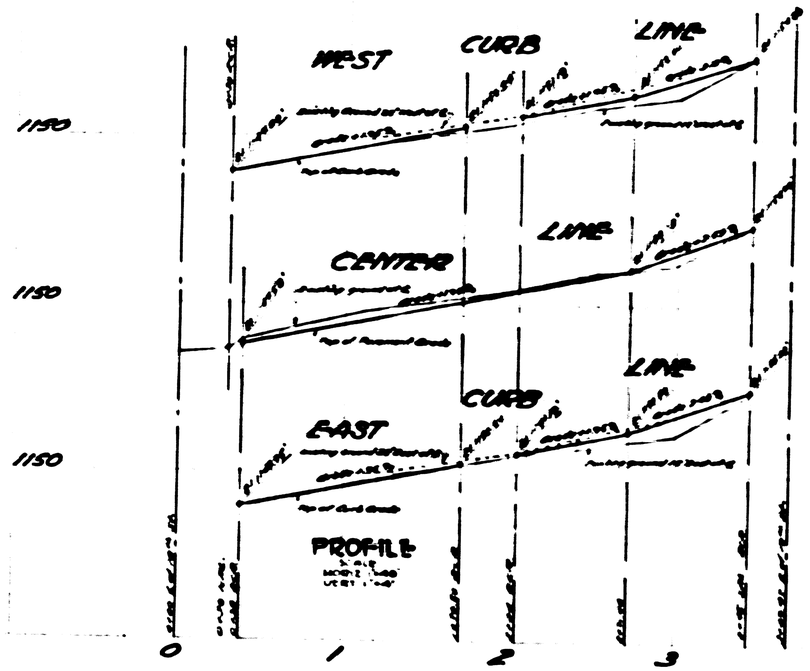

Bench Mark
Screw-S.W. Cor. 18th St. & Sepulveda Ave.
El. 1147.33'

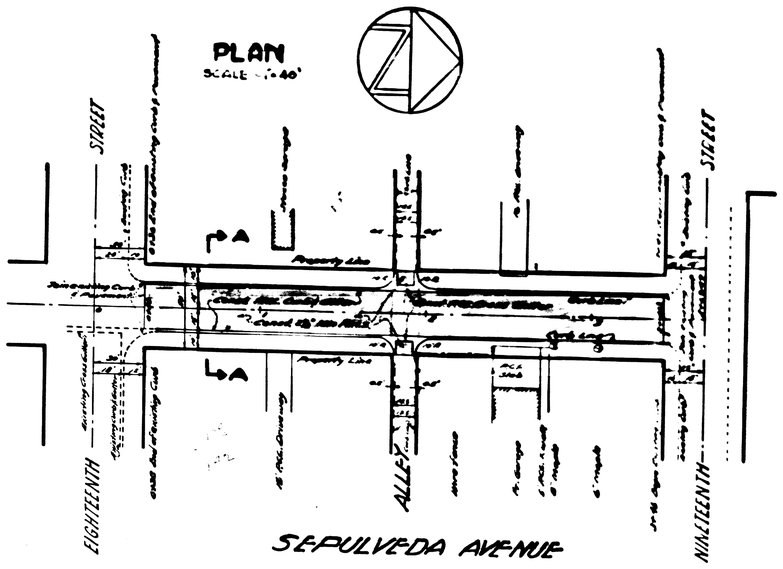

PLAN
SCALE 1"=40'

SECTION A-A

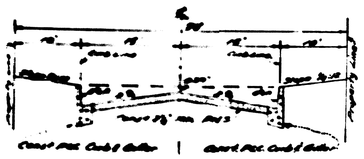

INTERSECTION LEVELS
Scale 1"=20'

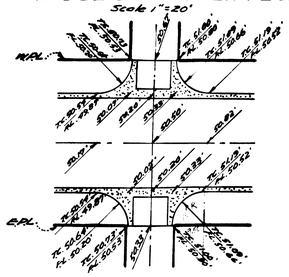

Note:
All work embodied on these plans shall be done in conformity with applicable provisions of Specifications No. 3871.
Refer to Drawing 3901-A for Typical Sections of Curb & Gutter, and Cross Gutter.
Depress Curb for Driveways as directed by Engineer.

503

DEPARTMENT OF ENGINEERING
CITY OF SAN BERNARDINO

SEPULVEDA AVENUE
BETWEEN EIGHTEENTH STREET AND NINETEENTH STREET
CURB, GUTTER & PAVING

SUBMITTED BY		REFERENCE	DRAWING NO.
APPROVED APRIL 19, 1957		DRAWN BY B.R.C.	2490
Louis E. Wilford CITY ENGINEER		CHECKED BY D.B.	SHEET 1
REGISTERED CIVIL ENGINEER No. 9813			1 SHEETS