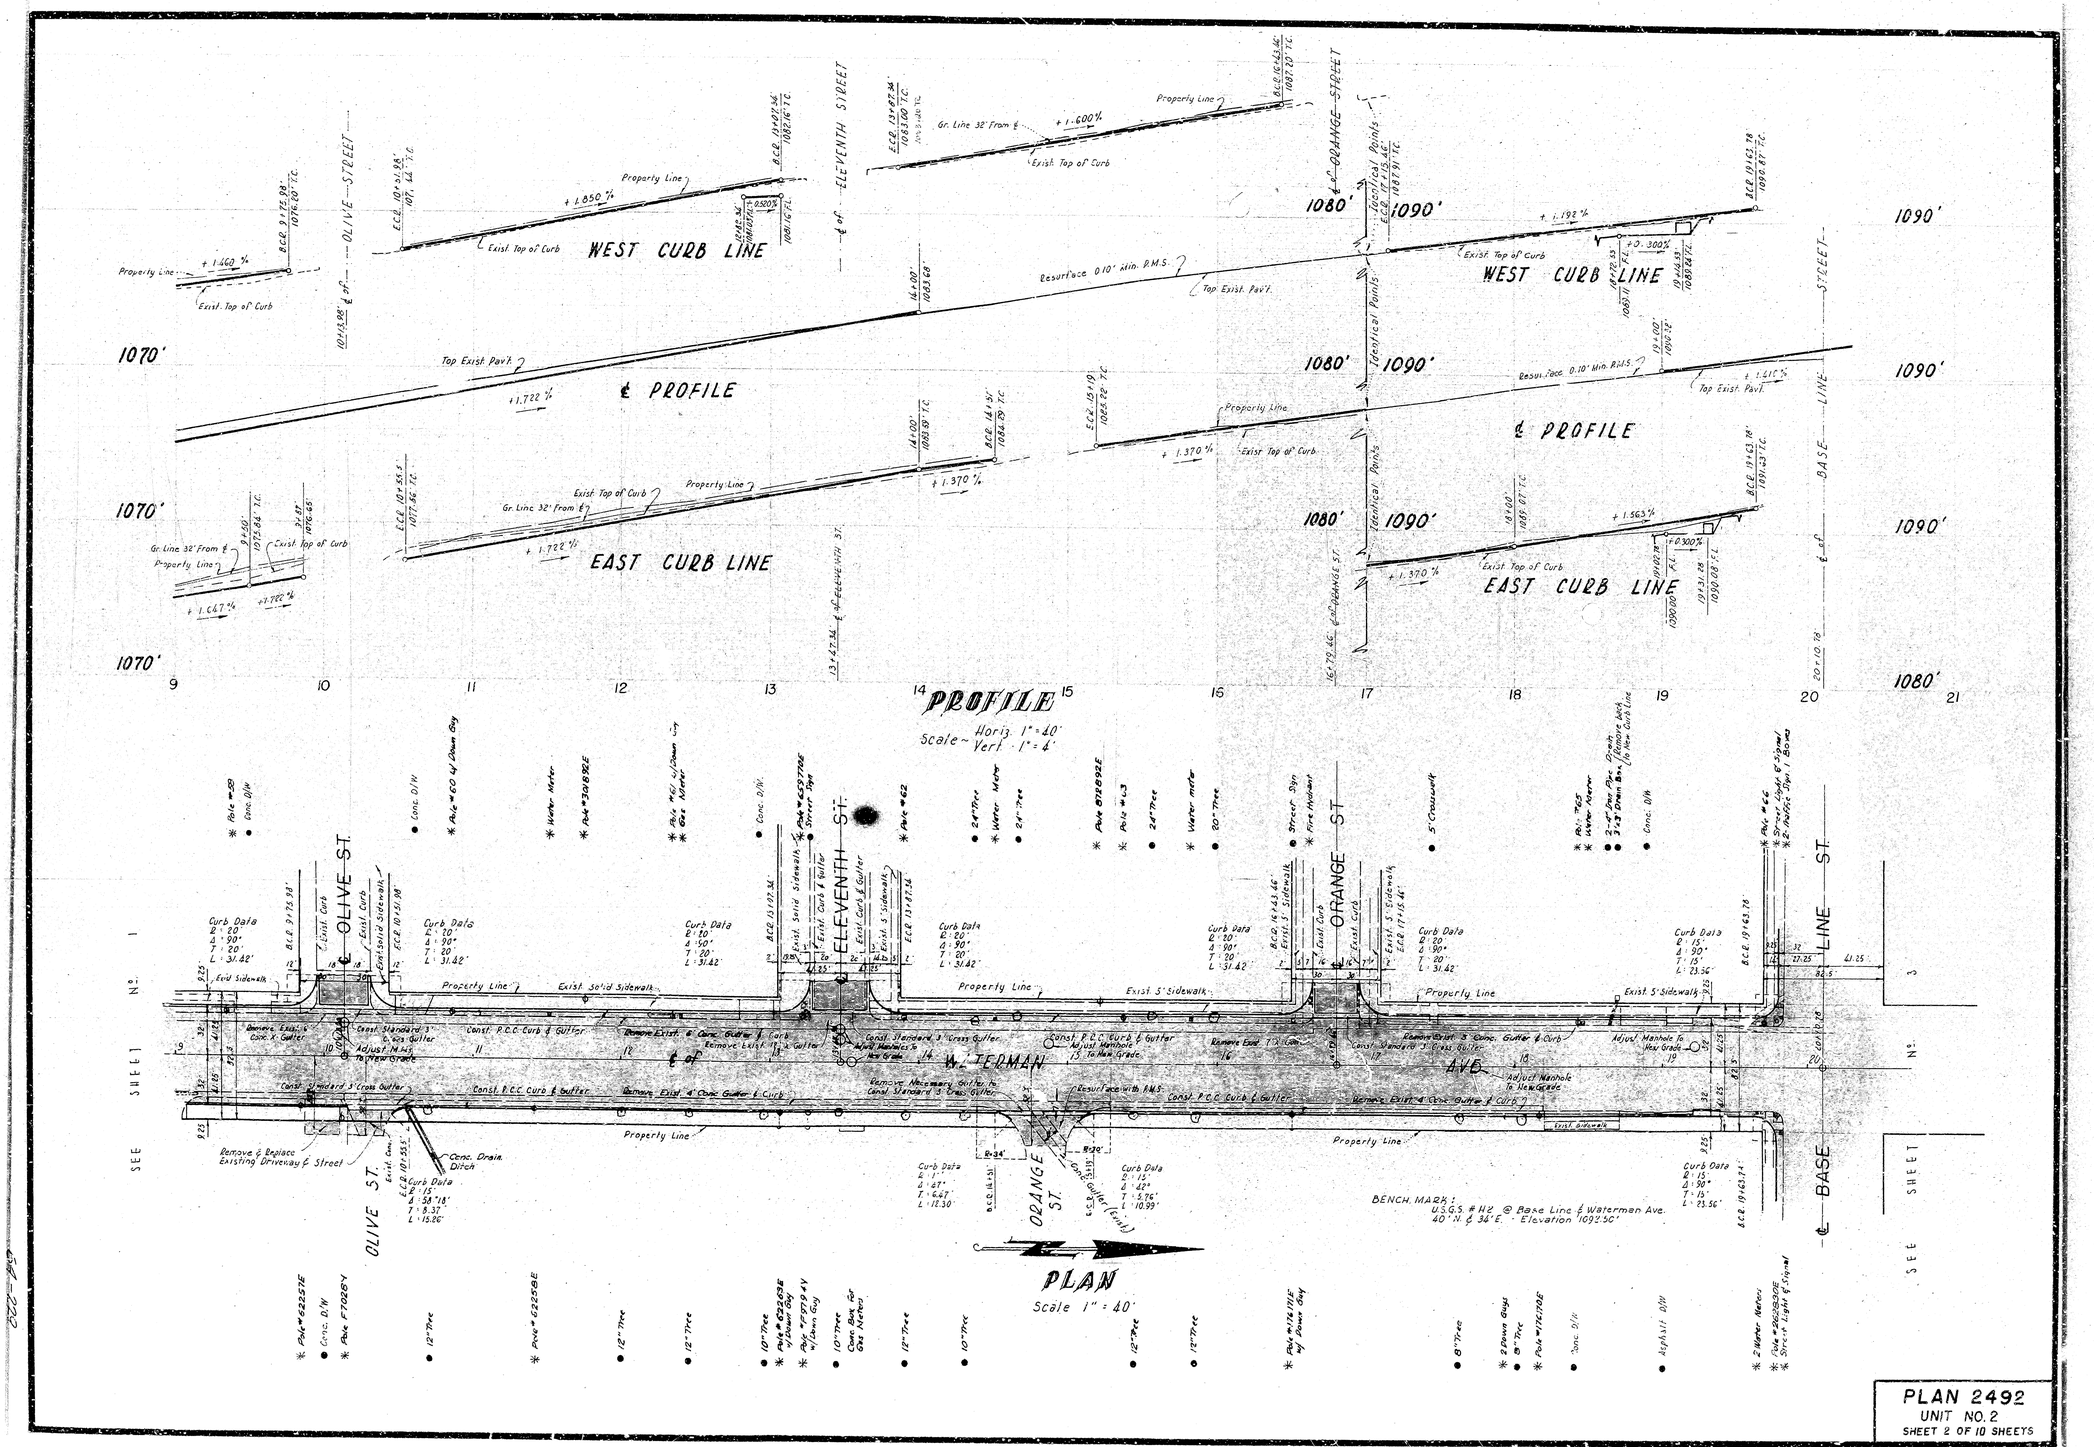

PLAN 2492
UNIT NO. 2
SHEET 2 OF 10 SHEETS