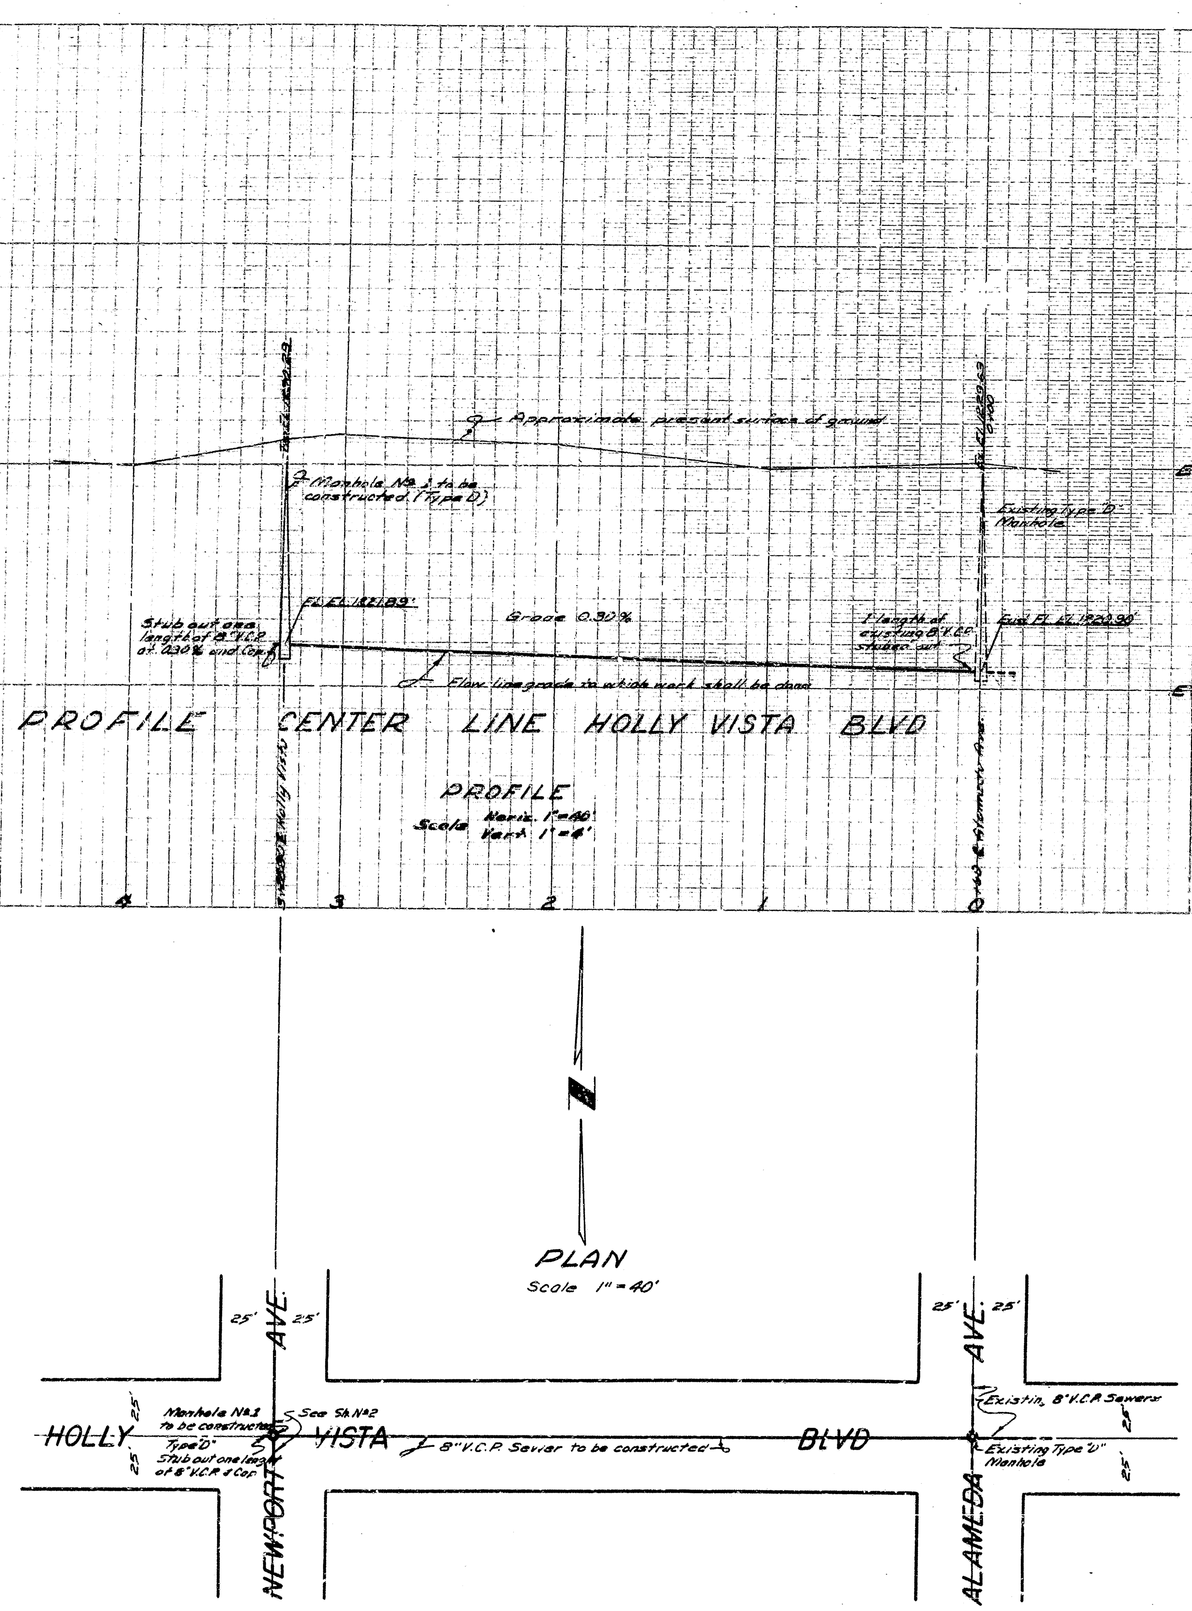

GENERAL NOTES:

1. All work embodied on these plans shall be done in conformity with applicable provisions of Specifications No. 227.
2. All vitrified clay pipe house connections shall be constructed on an upward grade of two percent from main sewer & shall extend from the main sewer to property line.
3. 8" x 4" wyes with connecting sewers to be constructed are shown in plan thus: ⊥
4. All house connections are approximate and exact locations shall be determined in the field.
5. Bench Mark: "L" iron North East corner Alameda Ave. & Holly Vista Blvd. Elv. 1230.46' M.S.L.

82/138

517

DEPARTMENT OF ENGINEERING
CITY OF SAN BERNARDINO
NEWPORT AVENUE SEWER
A.T. & S.F. RAIL ROAD to LYNWOOD AVENUE

SUBMITTED BY	REFERENCE	DRAWING No.
APPROVED January 19, 1922		2494
Ronald E. Mitchell CITY ENGINEER		