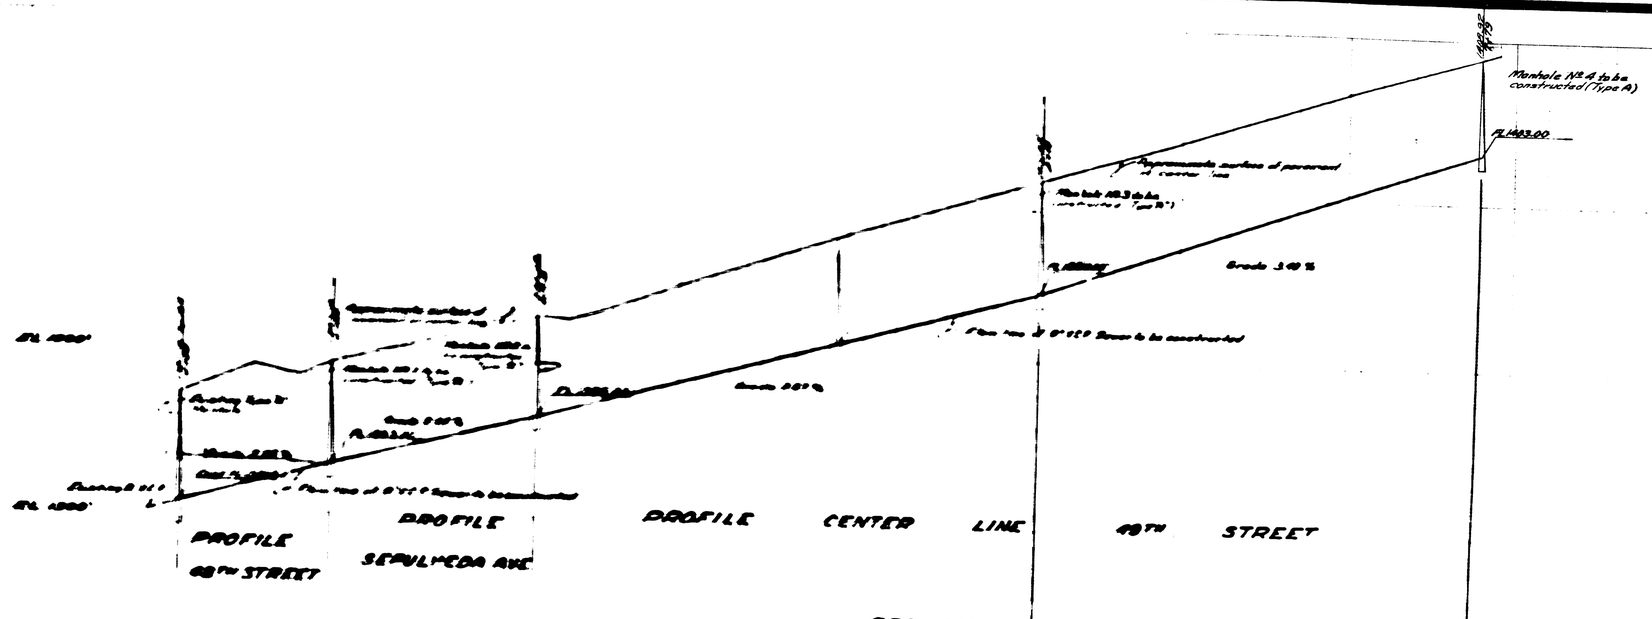

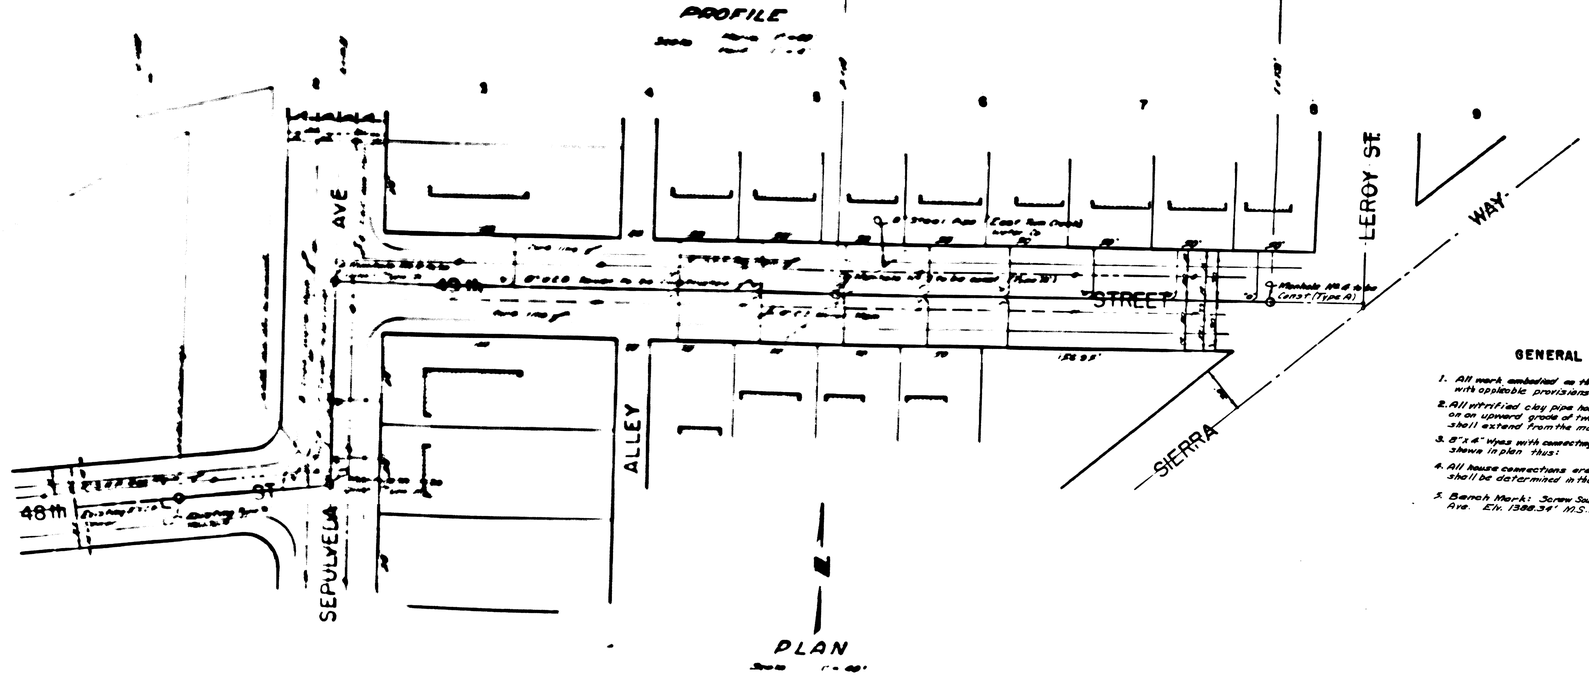

GENERAL NOTES:

1. All work embodied on these plans shall be done in conformity with applicable provisions of specifications No. 2271.
2. All vitrified clay pipe house connections shall be constructed on an upward grade of two percent from the main sewer and shall extend from the main sewer to property line.
3. 8" x 4" Wye with connecting sewer to be constructed are shown in plan thus:
4. All house connections are approximate and exact locations shall be determined in the field.
5. Bench Mark: Screw South West return 48th St. & Sepulveda Ave. Elv. 1388.34' M.S.L.

DEPARTMENT OF ENGINEERING
CITY OF SAN BERNARDINO

SEPULVEDA AVE. & 49th STREET
SEWER
48th ST. to 49th ST.
SEPULVEDA AVE. to LEROY ST.

SUBMITTED BY
APPROVED MAY 2, 19 57
Kenneth C. Wolfe
CITY ENG.
REGISTERED CIVIL EN. NO. 9879

ERENCE
WN BY
KED BY
DRAWING NO. 2495
SHE T
OF / SHE

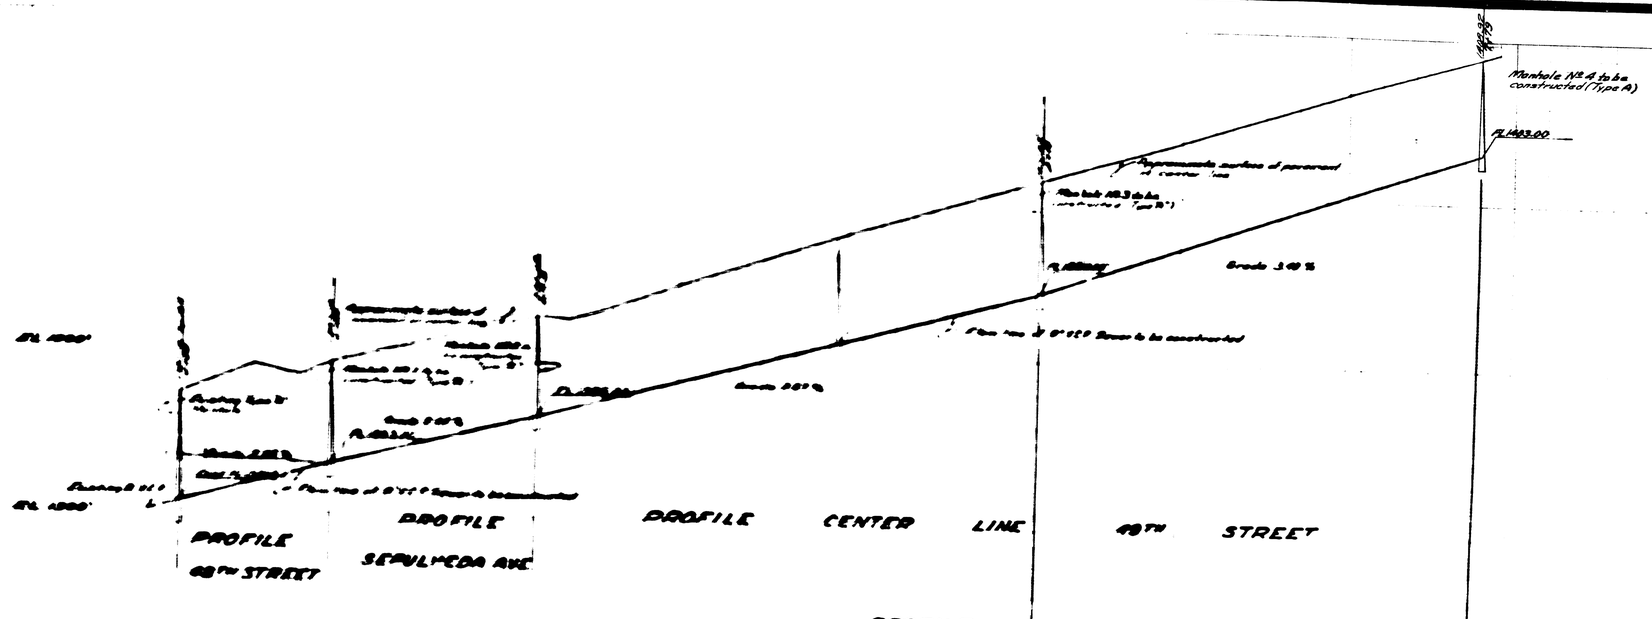

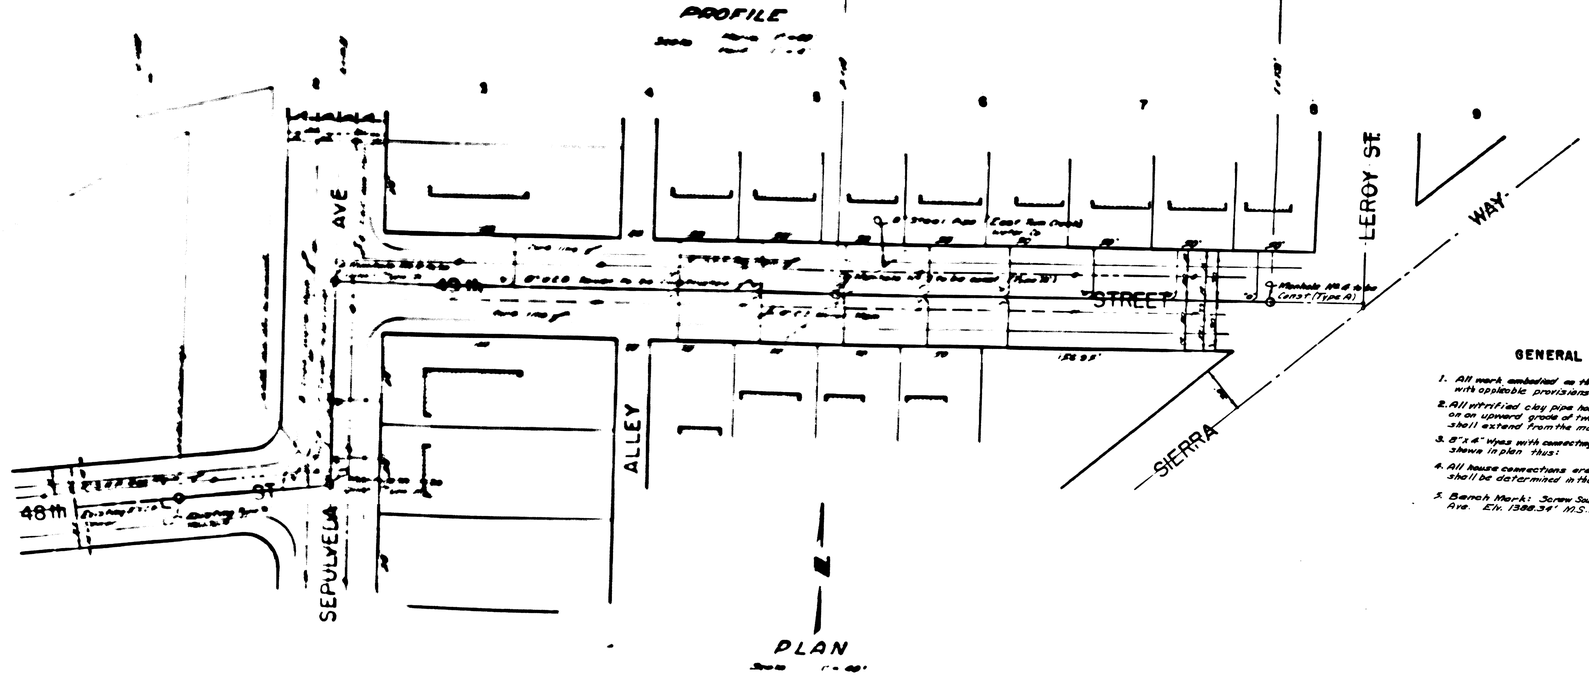

GENERAL NOTES:

1. All work embodied on these plans shall be done in conformity with applicable provisions of specifications No. 2271.
2. All vitrified clay pipe house connections shall be constructed on an upward grade of two percent from the main sewer and shall extend from the main sewer to property line.
3. 8" x 4" Wye with connecting sewer to be constructed are shown in plan thus:
4. All house connections are approximate and exact locations shall be determined in the field.
5. Bench Mark: Screw South West return 48th St. & Sepulveda Ave. Elv. 1388.34' M.S.L.

DEPARTMENT OF ENGINEERING
CITY OF SAN BERNARDINO

SEPULVEDA AVE. & 49th STREET
SEWER
48th ST. to 49th ST.
SEPULVEDA AVE. to LEROY ST.

SUBMITTED BY
APPROVED MAY 2, 19 57
Kenneth C. Wolfe
CITY ENG.
REGISTERED CIVIL EN. NO. 9879

ERENCE
WN BY
KED BY
DRAWING NO. 2495
SHE T
OF / SHE