TYPICAL SECTION - STA. 0+00 to 4+00

Scale Horiz. 1" = 10'
Vert. 1" = 2'

Typical Section - Sta. 4+75 - Sta. 6+40

Scale: Horiz. 1" = 10'
Vert. 1" = 2'

GENERAL NOTES

1. All work embodied in these plans shall be done in conformity with applicable provisions of the Standard Specifications, Department of Public Works Division of Highways, dated August 1954.
2. Bench Mark: nail in walk - West side of "K" Street 12' North of door at 267 "K" Street. Elevation 1071.57' M.S.L.
3. All obstructions marked * shall be relocated under this contract.
4. All obstructions marked ▲ shall be relocated by others.

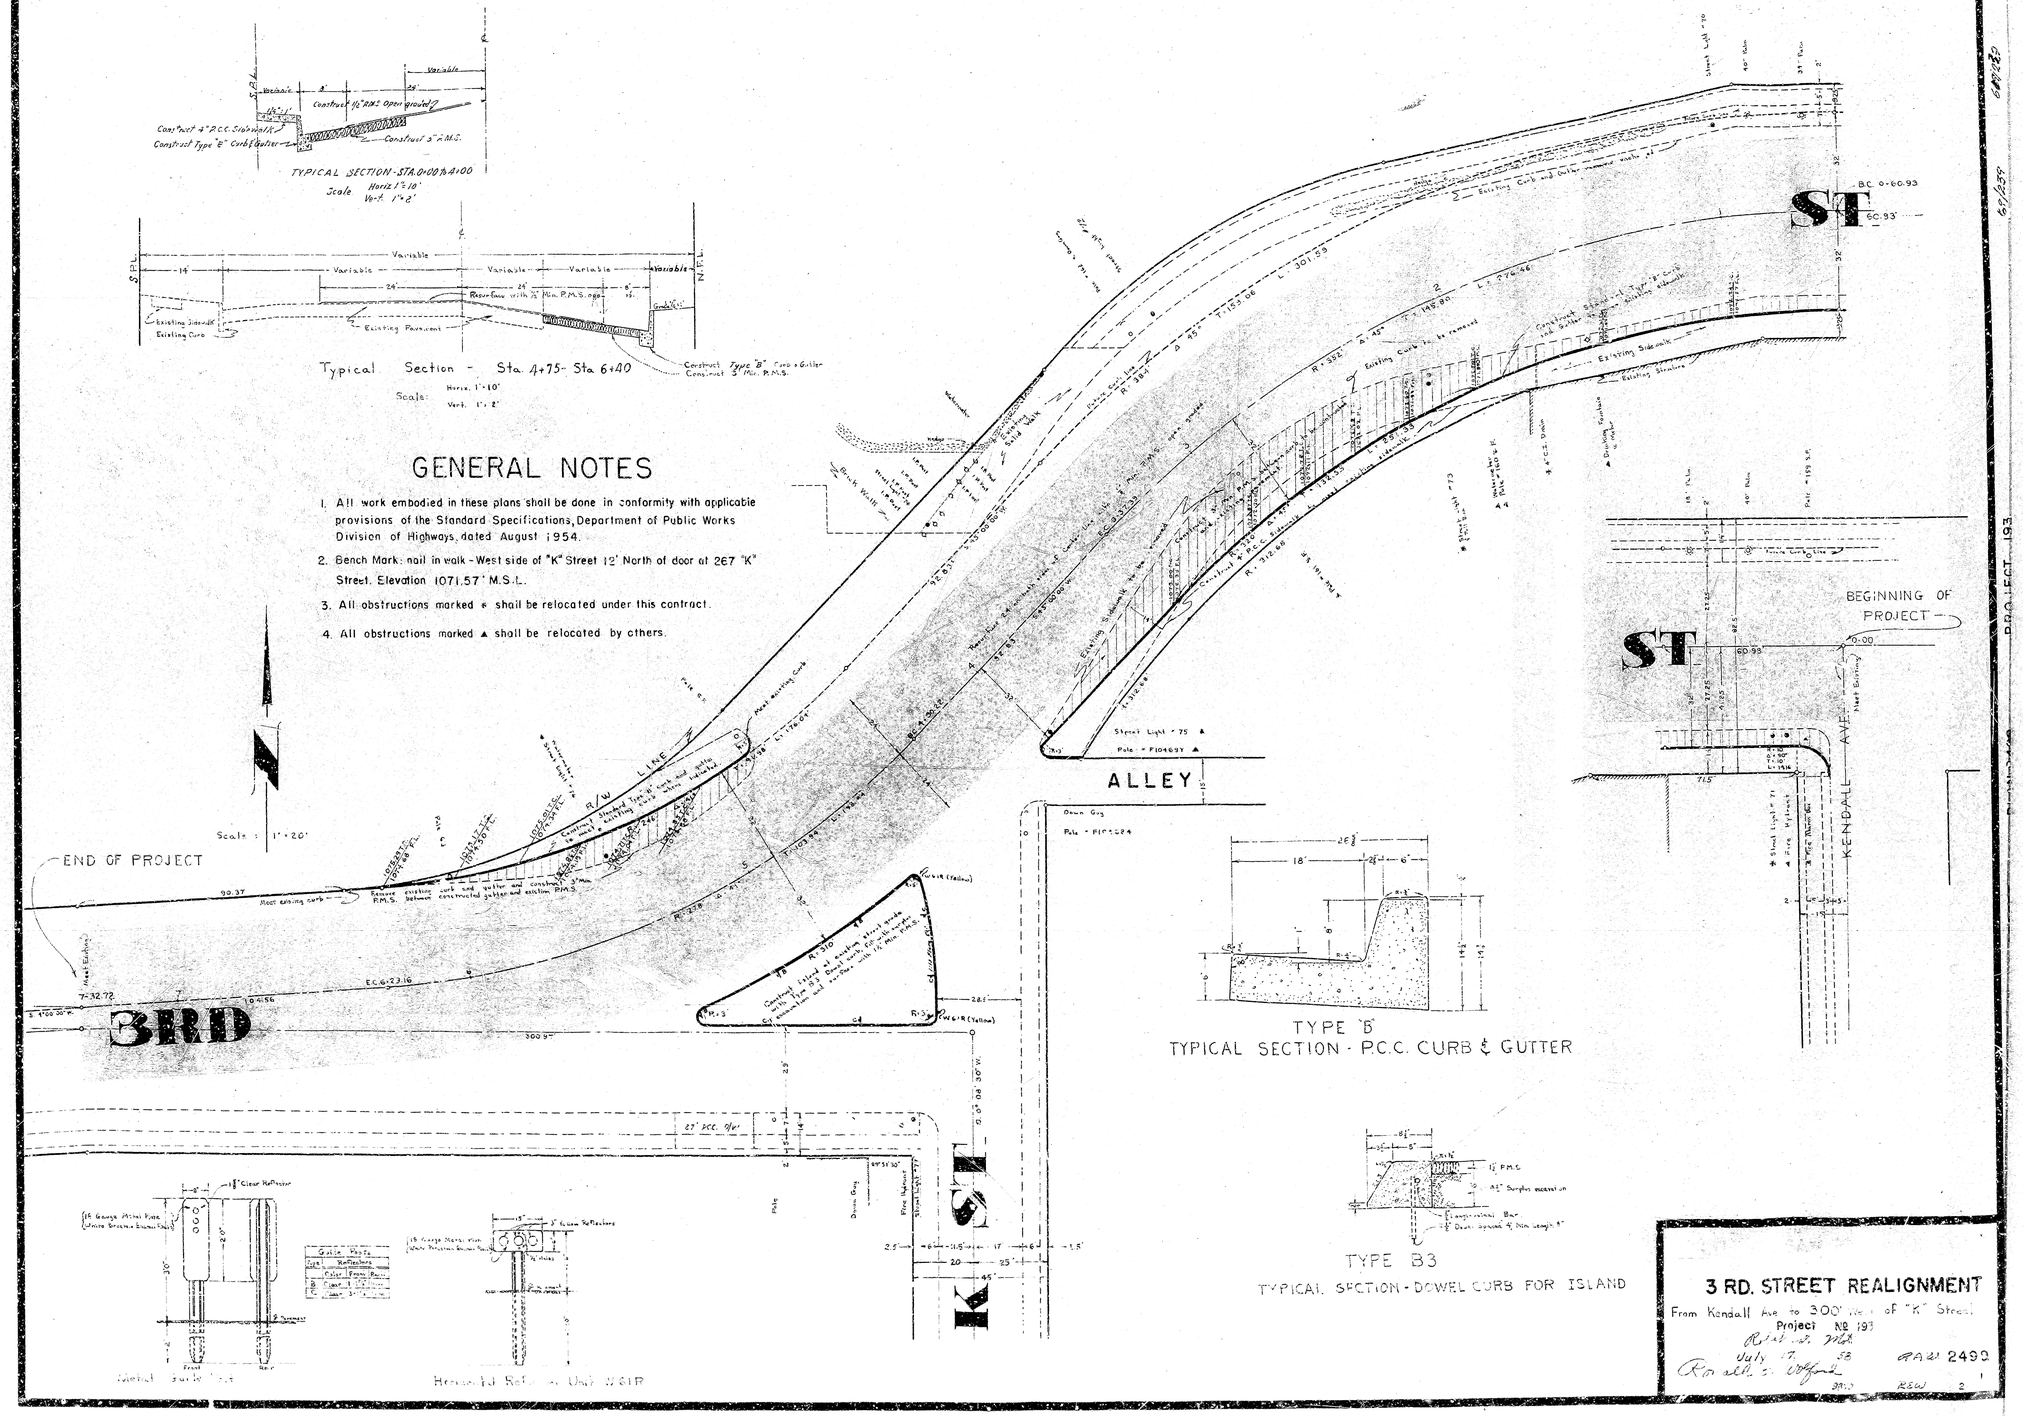
Scale : 1" = 20'
END OF PROJECT
3RD
ST
K
ST
ALLEY
KENDALL AVE.
BEGINNING OF PROJECT
0+00
B.C. 0+60.93
60.93'
Existing Curb and Gutter removed with P.C.
Existing Sidewalk
Existing Structure
Construct Type "B" Curb & Gutter
Construct 3" R.M.S.
Existing Curb to be removed
Street Light - 75 ▲
Pole - P104697 ▲
Down Guy
Pole - P104584
Street Light - 73
Street Light - 70
Street Light - 71
Fire Hydrant
Pole
Fire Hydrant
Street Light - 77
Meet existing curb
Remove existing curb and gutter and construct 3" R.M.S. between constructed gutter and existing R.M.S.
Construct Type "B" Curb & Gutter and construct 3" R.M.S. to meet existing curb and gutter
Construct 4" P.C.C. sidewalk with 1½" Min. R.M.S.
Construct 4" P.C.C. sidewalk with 1½" Min. R.M.S. over existing sidewalk

TYPICAL SECTION - STA. 0+00 to 4+00

Scale Horiz. 1" = 10'
Vert. 1" = 2'

Typical Section - Sta. 4+75 - Sta. 6+40

Scale: Horiz. 1" = 10'
Vert. 1" = 2'

GENERAL NOTES

1. All work embodied in these plans shall be done in conformity with applicable provisions of the Standard Specifications, Department of Public Works Division of Highways, dated August 1954.
2. Bench Mark: nail in walk - West side of "K" Street 12' North of door at 267 "K" Street. Elevation 1071.57' M.S.L.
3. All obstructions marked * shall be relocated under this contract.
4. All obstructions marked ▲ shall be relocated by others.

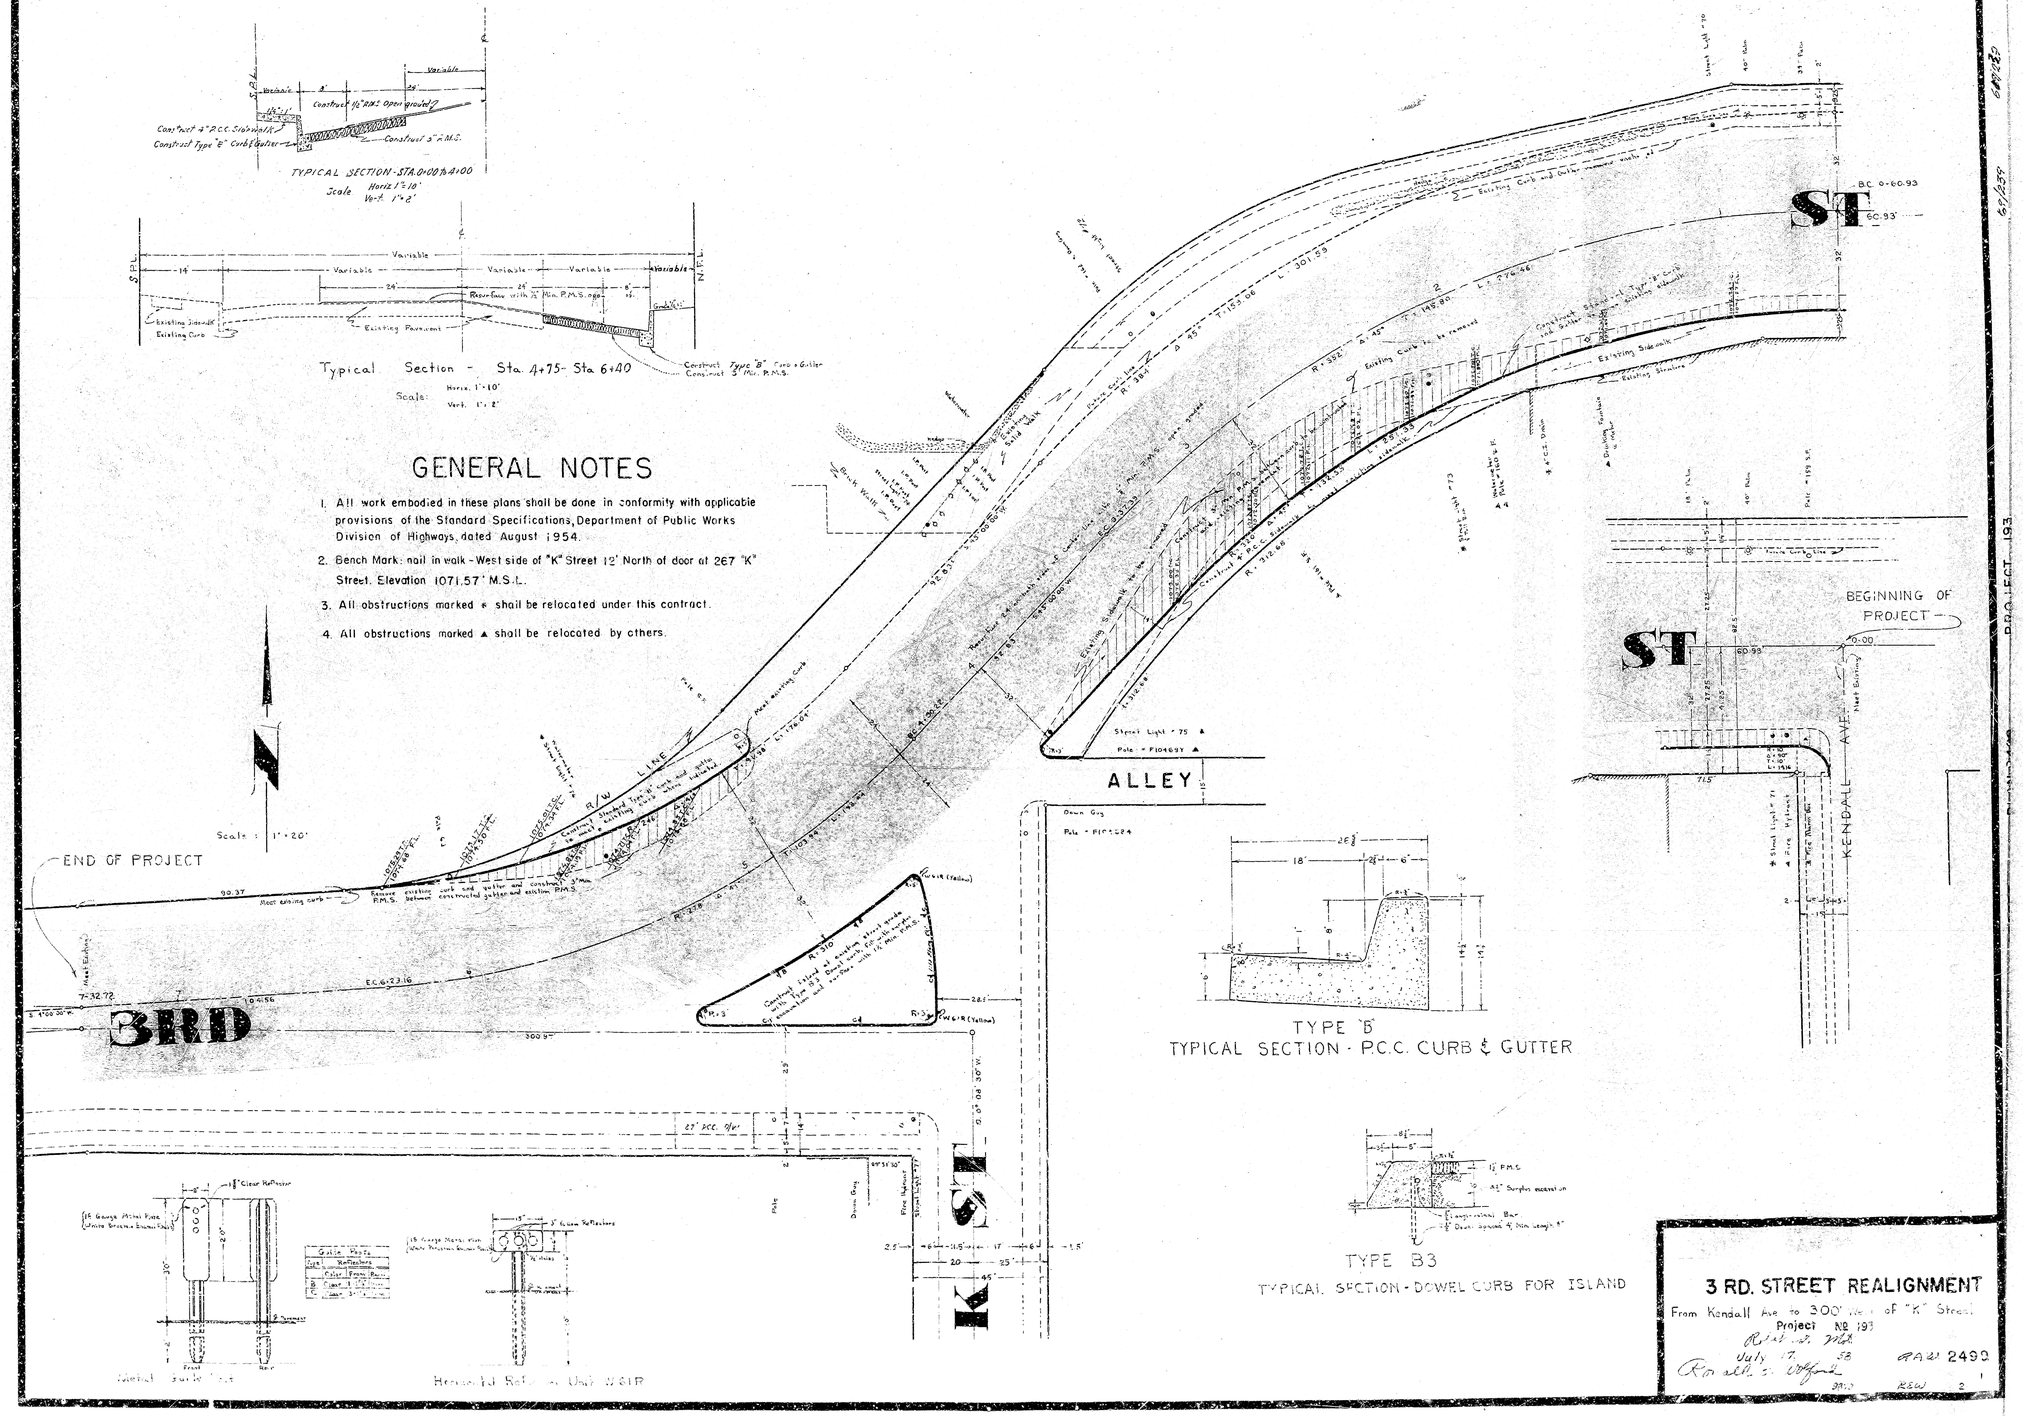
Scale : 1" = 20'
END OF PROJECT
3RD
ST
K
ST
ALLEY
KENDALL AVE.
BEGINNING OF PROJECT
0+00
B.C. 0+60.93
60.93'
Existing Curb and Gutter removed with P.C.
Existing Sidewalk
Existing Structure
Construct Type "B" Curb & Gutter
Construct 3" R.M.S.
Existing Curb to be removed
Street Light - 75 ▲
Pole - P104697 ▲
Down Guy
Pole - P104584
Street Light - 73
Street Light - 70
Street Light - 71
Fire Hydrant
Pole
Fire Hydrant
Street Light - 77
Meet existing curb
Remove existing curb and gutter and construct 3" R.M.S. between constructed gutter and existing R.M.S.
Construct Type "B" Curb & Gutter and construct 3" R.M.S. to meet existing curb and gutter
Construct 4" P.C.C. sidewalk with 1½" Min. R.M.S.
Construct 4" P.C.C. sidewalk with 1½" Min. R.M.S. over existing sidewalk