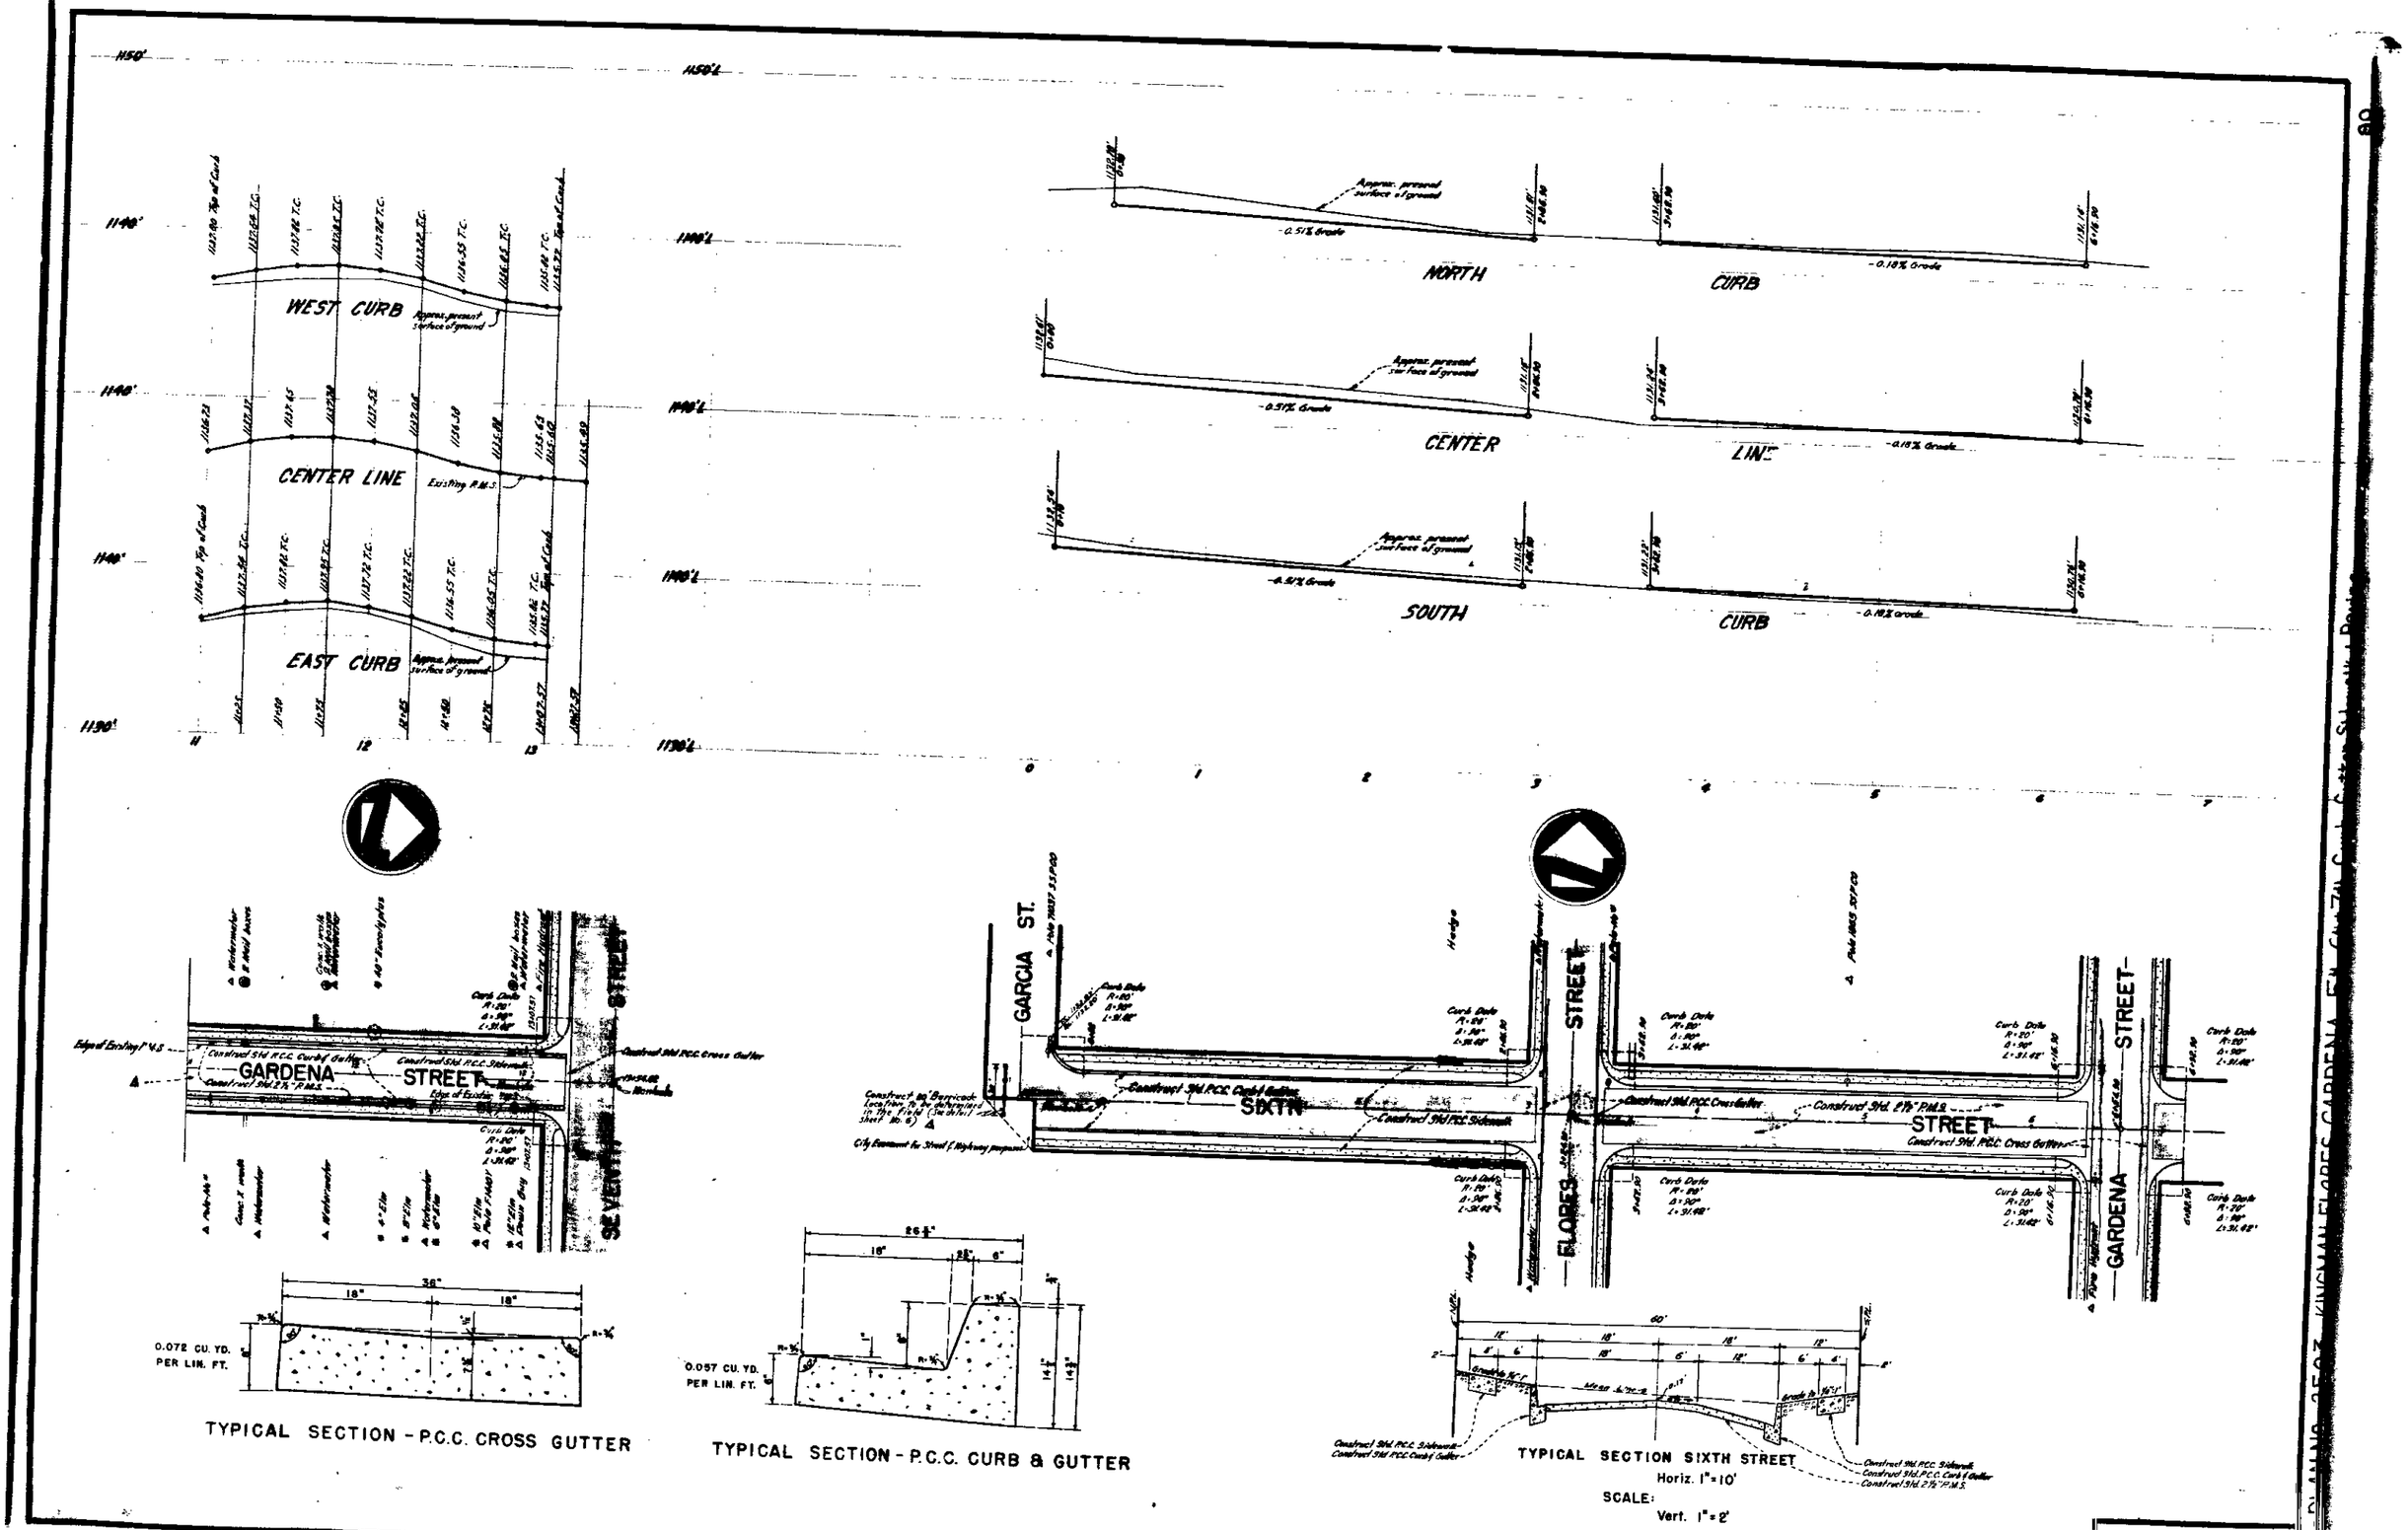
WEST CURB
CENTER LINE
EAST CURB
NORTH CURB
CENTER LINE
SOUTH CURB
GARDENA STREET
SEVENTH STREET
GARCIA ST.
SIXTH STREET
FLORES STREET
GARDENA STREET
0.072 CU. YD. PER LIN. FT.
0.057 CU. YD. PER LIN. FT.
TYPICAL SECTION - P.C.C. CROSS GUTTER
TYPICAL SECTION - P.C.C. CURB & GUTTER
TYPICAL SECTION SIXTH STREET
Horiz. 1" = 10'
SCALE:
Vert. 1" = 2'
PLAN 2503