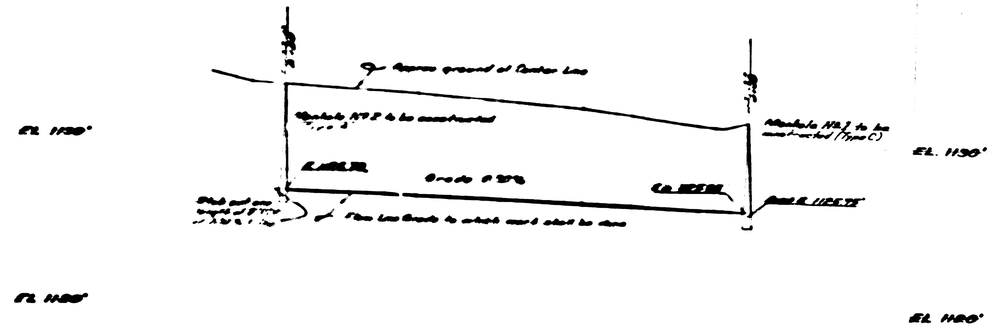

PROFILE CENTER LINE SIXTH STREET

PROFILE

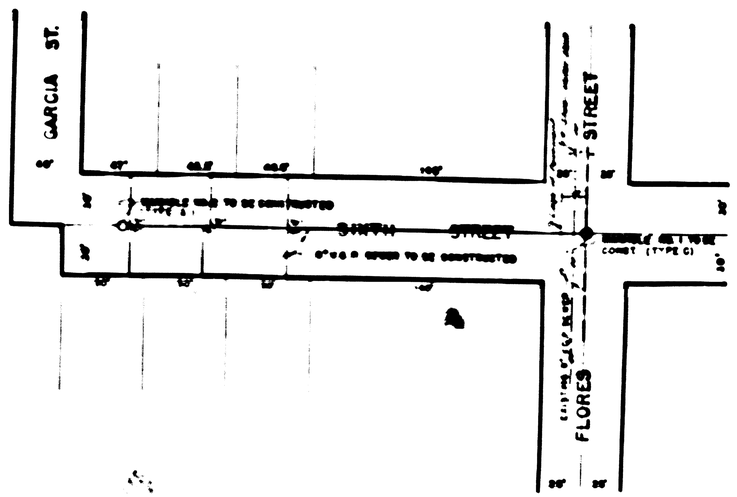

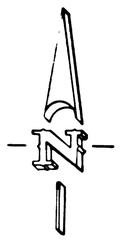

PLAN

SCALE 1" = 40'

GENERAL NOTES

1. All work embodied on these plans shall be done in conformity with applicable provisions of specifications No. 2271.
2. All vitrified clay pipe house connections shall be constructed on an upward grade of two percent from the main sewer & shall extend from the main sewer to the property line.
3. 8"x4" Wyes with 4" connecting sewer to be constructed, are shown in plan thus: —⊤
4. All house connections are approximate and exact locations shall be determined in the field.
5. Manhole Types as per City of San Bernardino, Department of Engineering Standard Drawings No. 2321.
6. BENCH MARK: P.J. No. 1 P. & 6th St. & Flores St. Elv. 1190.53'. 'X' on Fire Hyd. S.W. Cor. 7th St. & Flores Elv. 1142.55'

504

DEPARTMENT OF ENGINEERING
CITY OF SAN BERNARDINO

SIXTH STREET SEWER

FLORES STREET to GARCIA ST.

SUBMITTED BY	REFERENCE	DRAWING
APPROVED MAY 2, 1957	DRAWN BY	2504
Ronald E. Wolfe CITY ENGINEER	CHK. BY	SHEET 1
REGISTERED CIVIL ENGINEER 9879		

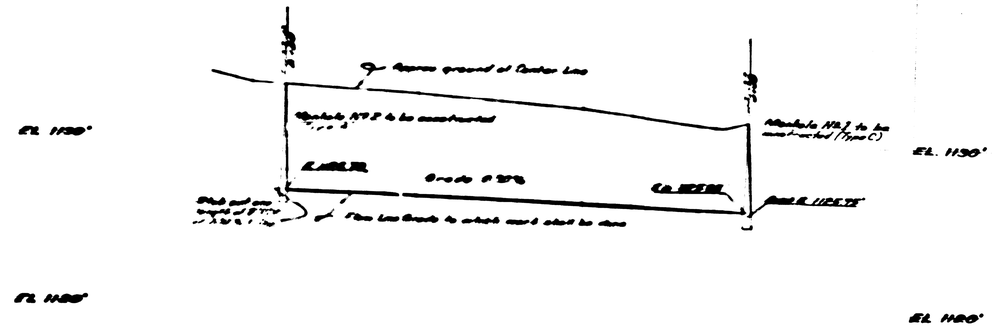

PROFILE CENTER LINE SIXTH STREET

PROFILE

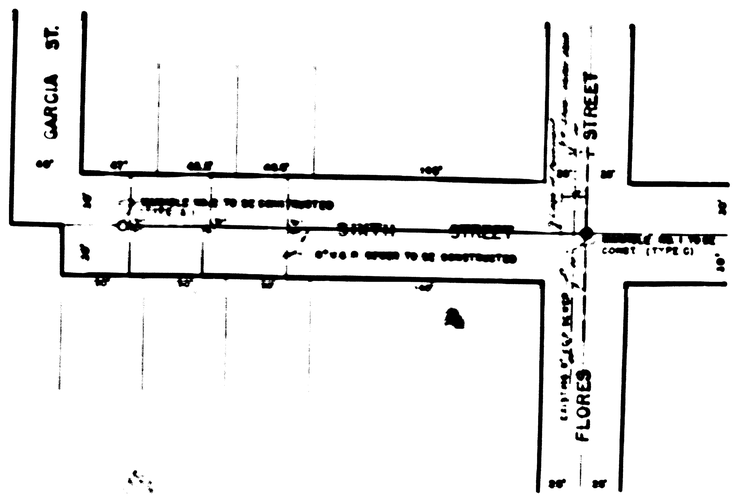

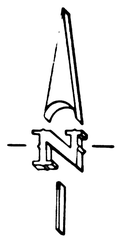

PLAN

SCALE 1" = 40'

GENERAL NOTES

1. All work embodied on these plans shall be done in conformity with applicable provisions of specifications No. 2271.
2. All vitrified clay pipe house connections shall be constructed on an upward grade of two percent from the main sewer & shall extend from the main sewer to the property line.
3. 8"x4" Wyes with 4" connecting sewer to be constructed, are shown in plan thus: —⊤
4. All house connections are approximate and exact locations shall be determined in the field.
5. Manhole Types as per City of San Bernardino, Department of Engineering Standard Drawings No. 2321.
6. BENCH MARK: P.J. No. 1 P. & 6th St. & Flores St. Elv. 1190.53'. 'X' on Fire Hyd. S.W. Cor. 7th St. & Flores Elv. 1142.55'

504

DEPARTMENT OF ENGINEERING
CITY OF SAN BERNARDINO

SIXTH STREET SEWER

FLORES STREET to GARCIA ST.

SUBMITTED BY	REFERENCE	DRAWING
APPROVED MAY 2, 1957	DRAWN BY	2504
Ronald E. Wolfe CITY ENGINEER	CHK. BY	SHEET 1
REGISTERED CIVIL ENGINEER 9879		