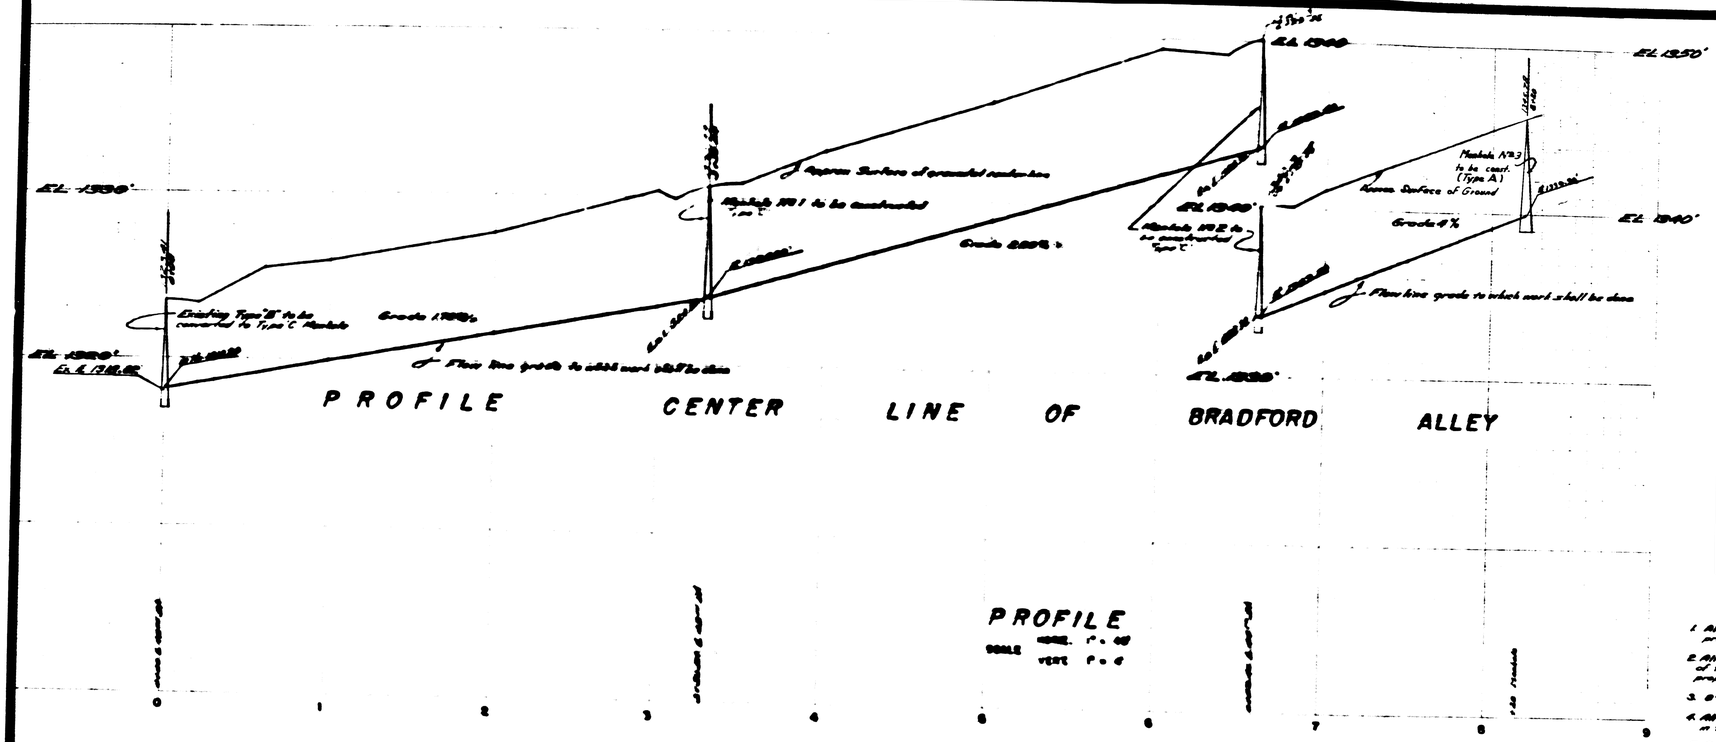

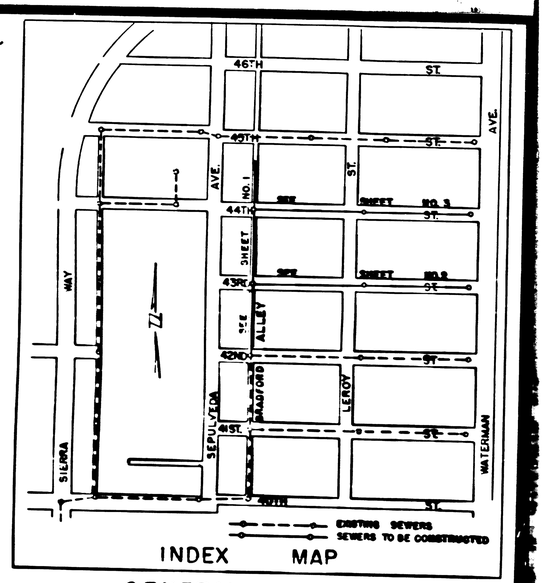

INDEX MAP

GENERAL NOTES

1. All work embodied on these plans shall be done in conformity with applicable provisions of Specifications No 2271.
2. All vitrified clay pipe house connections shall be constructed as on upward grade of two percent from the main sewer & extended from the main sewer to the property line.
3. 8" V.C.P. Pipe with 4" connecting sewer to be constructed are shown in plan view.
4. All house connections are approximate and exact locations shall be determined in the field.
5. Standard Manhole Types as per City of San Bernardino, Department of Engineering standard drawings No 2321.
6. Bench Mark: 2 Pipe 42nd St. & Sepulveda Elev. 1922.06 M.S.L.

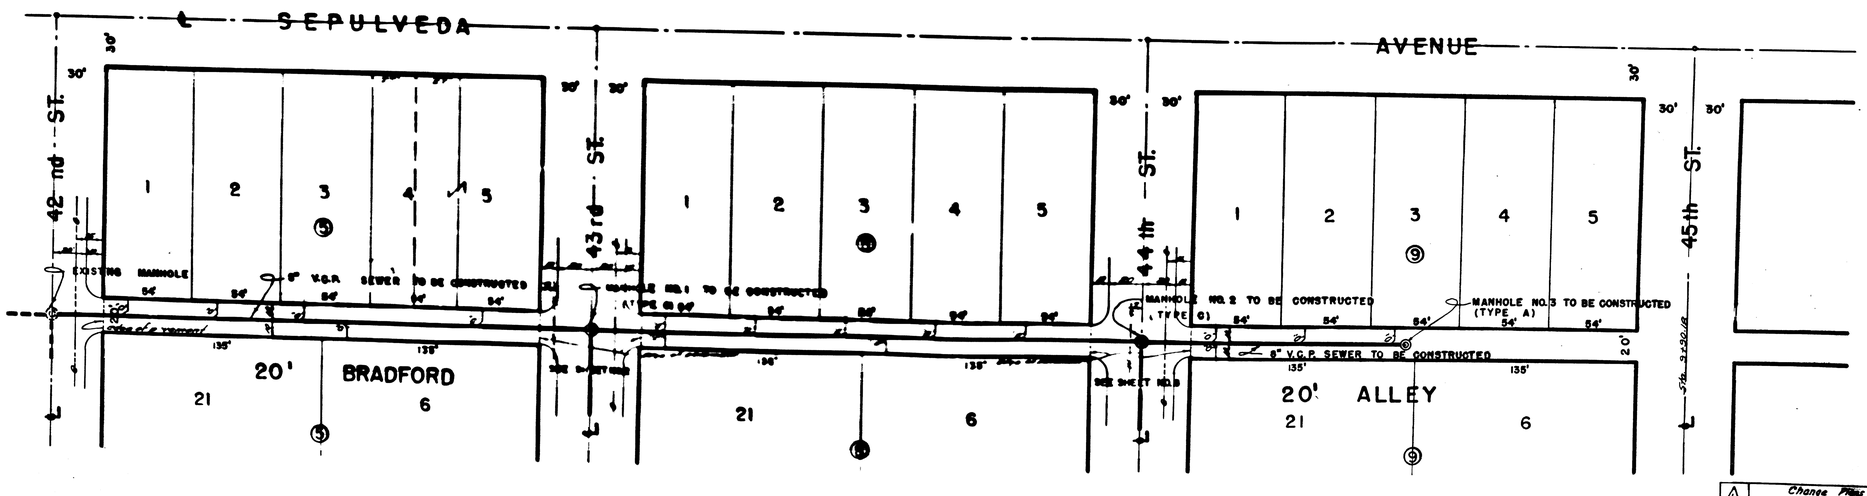

PLAN
SCALE 1" = 40'

Change Plans By Resolution No 4570 R.E.W.
December 1957 City Engineer No 2072

DEPT. OF ENGINEERING
CITY OF SAN BERNARDINO

43rd & 44th STREETS SEWER bet. SEPULVEDA AVE. & WATERMAN AVE.
SEWER in BRADFORD ALLEY bet 42nd STREET & 45th STREET

SUBMITTED BY
APPROVED MAY 9, 1957 DRAWN BY R.K.W. 2506
Russell E. Wolfe
REGISTERED CHECKED BY J.B. SHEET 1 OF 3