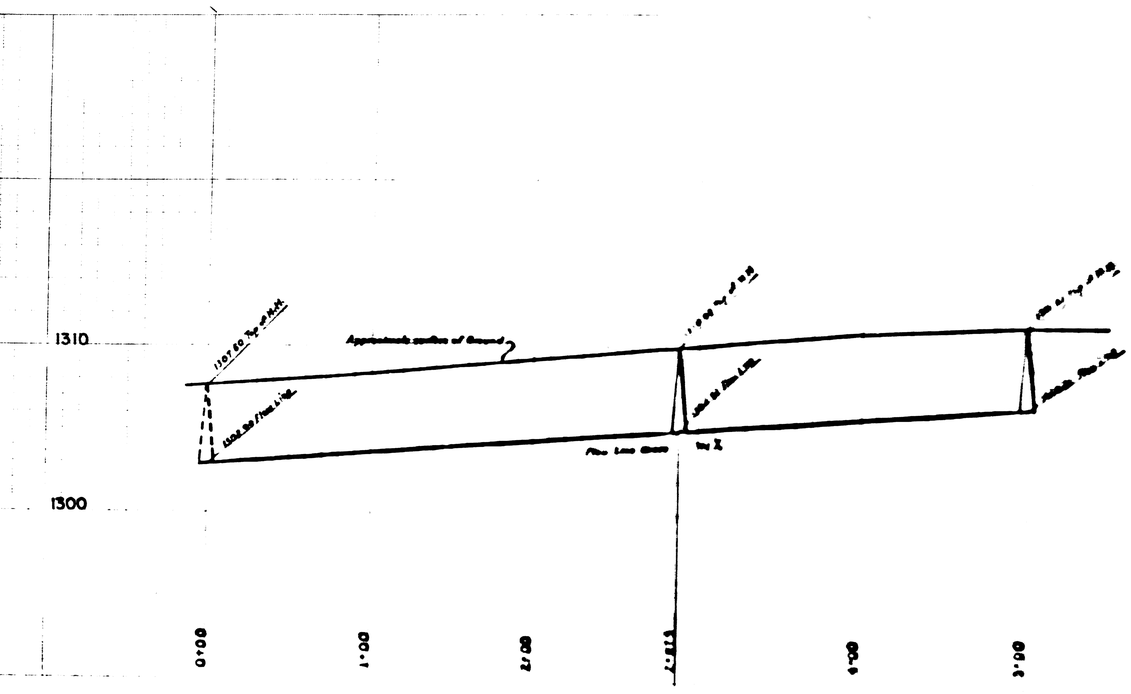

PROFILE

Scale Horz 1:40
Vert 1:4

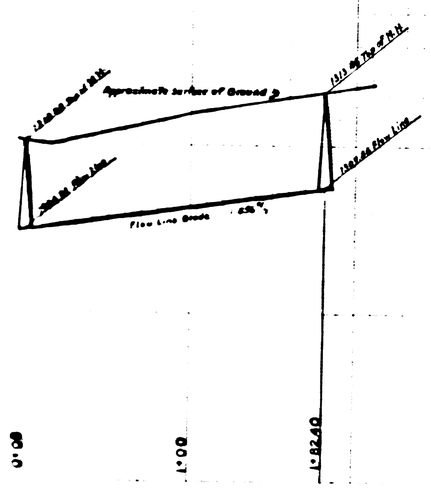

PLAN

Scale 1" = 40'

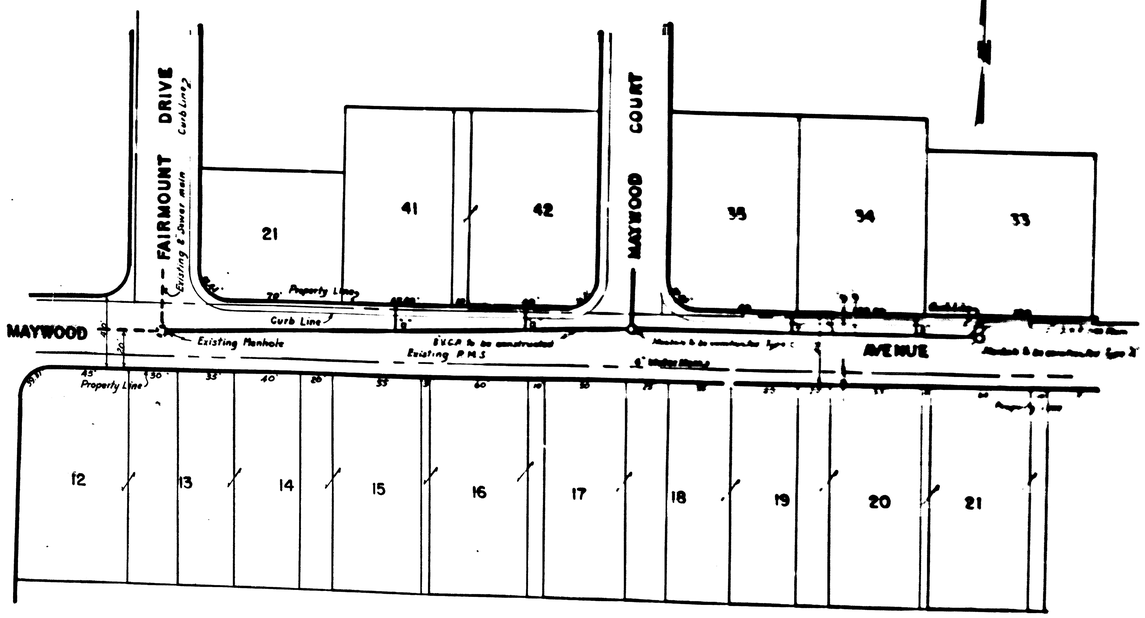

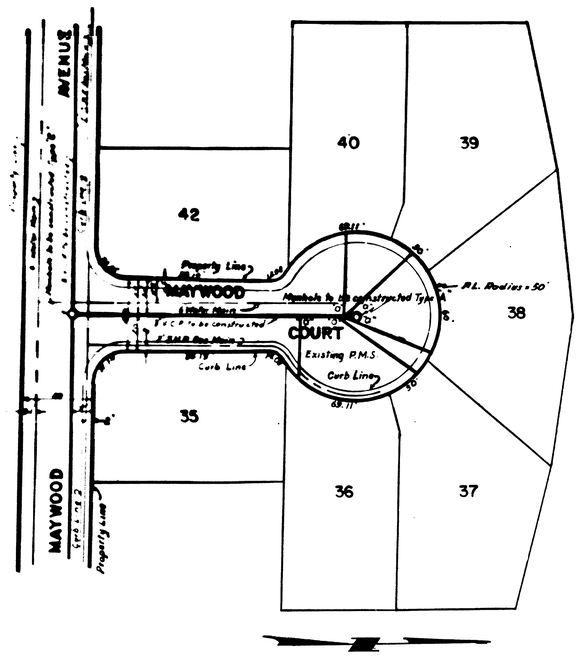

GENERAL NOTES

1. All work embodied on these plans shall be done in conformity with applicable provisions of the City of San Bernardino Department of Engineering specifications No 2271
2. 8"X4" wyes with 4" connecting sewer to be constructed are shown in plan thus ___Ib"
3. All vitrified clay pipe house connections shall be constructed on an upward grade of 2% from the main sewer and shall extend from the main sewer to property Line
4. All house connections are approximate and exact locations shall be determined in the field
5. B.M. EL. 1308.00 M.S.L
   X in concrete Curb, N.W. Corner of Mayfield Avenue & Fairmount Drive

503

DEPARTMENT OF ENGINEERING
CITY OF SAN BERNARDINO

MAYWOOD AVENUE
BETWEEN FAIRMOUNT DRIVE AND A POINT 500 FEET EAST
MAYWOOD COURT
BETWEEN MAYWOOD AVENUE AND A POINT 182.40 FEET NORTH
(SEWER)

SUBMITTED BY	REFERENCE	DRAWING No.
APPROVED MAY 14	DRAWN BY	2507
Ronald E. Wilford CITY ENGINEER	CHECKED BY	
REGISTERED CIVIL ENGINEER No. 3879		

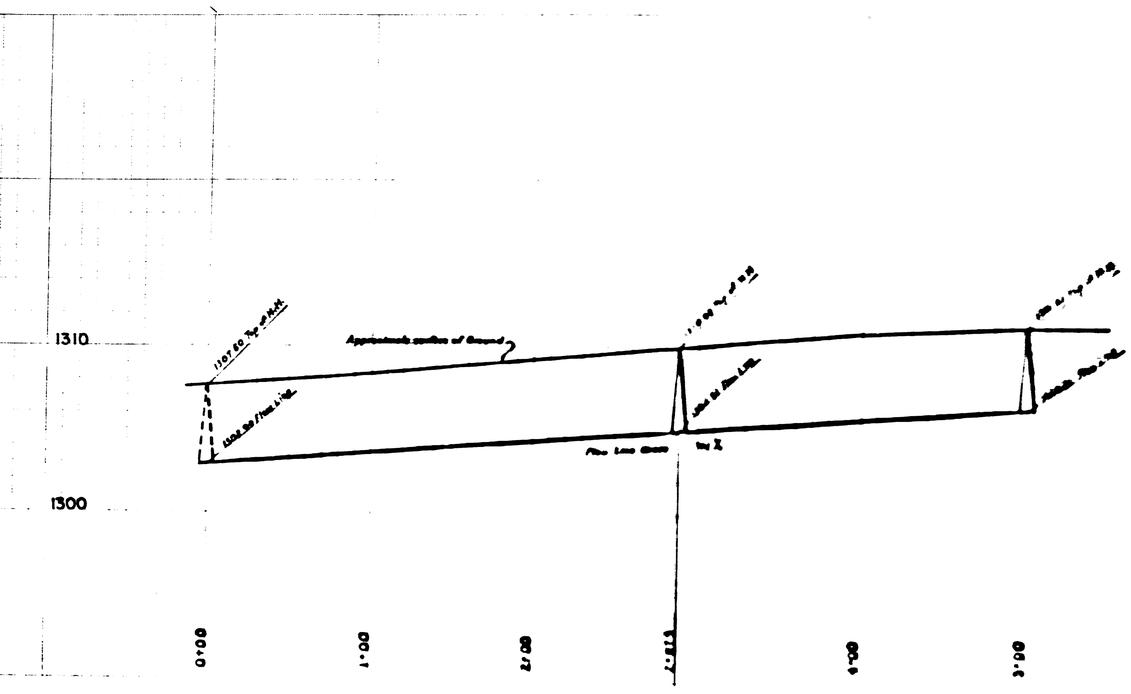

PROFILE

Scale Horz 1:40
Vert 1:4

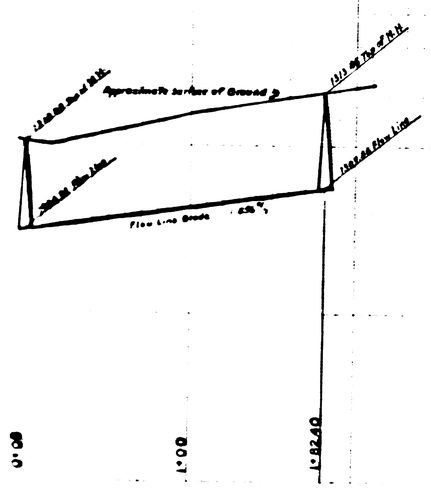

PLAN

Scale 1" = 40'

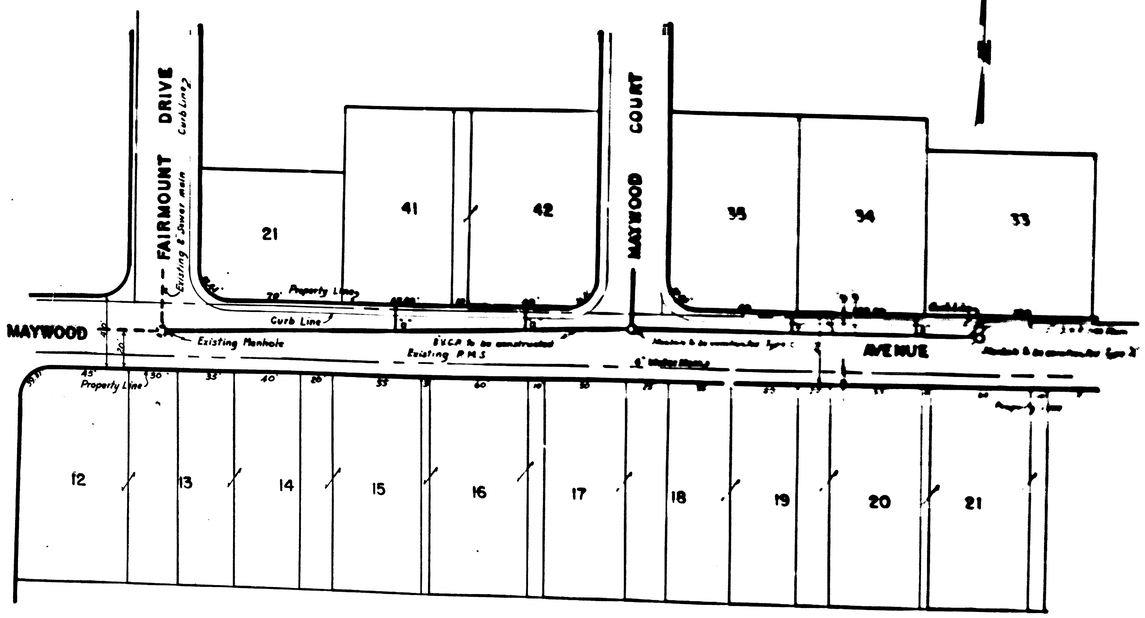

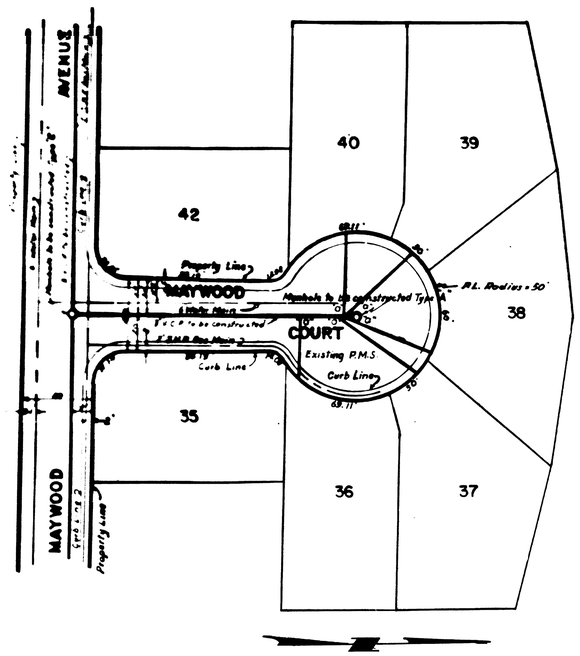

GENERAL NOTES

1. All work embodied on these plans shall be done in conformity with applicable provisions of the City of San Bernardino Department of Engineering specifications No 2271
2. 8"X4" wyes with 4" connecting sewer to be constructed are shown in plan thus ___Ib"
3. All vitrified clay pipe house connections shall be constructed on an upward grade of 2% from the main sewer and shall extend from the main sewer to property Line
4. All house connections are approximate and exact locations shall be determined in the field
5. B.M. EL. 1308.00 M.S.L
   X in concrete Curb, N.W. Corner of Mayfield Avenue & Fairmount Drive

503

DEPARTMENT OF ENGINEERING
CITY OF SAN BERNARDINO

MAYWOOD AVENUE
BETWEEN FAIRMOUNT DRIVE AND A POINT 500 FEET EAST
MAYWOOD COURT
BETWEEN MAYWOOD AVENUE AND A POINT 182.40 FEET NORTH
(SEWER)

SUBMITTED BY	REFERENCE	DRAWING No.
APPROVED MAY 14	DRAWN BY	2507
Ronald E. Wilford CITY ENGINEER	CHECKED BY	
REGISTERED CIVIL ENGINEER No. 3879		