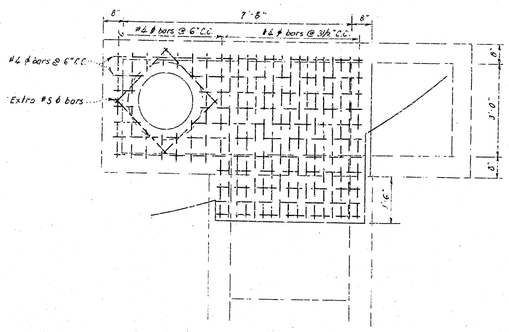

DECK REINFORCEMENT PLAN

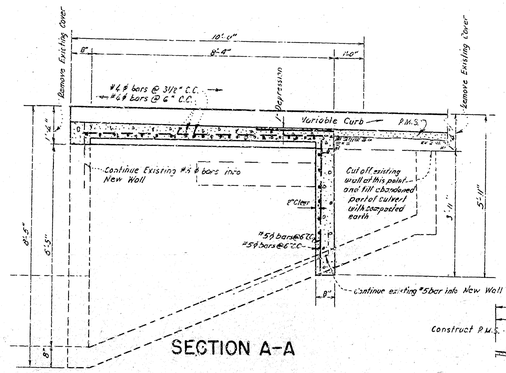

SECTION A-A

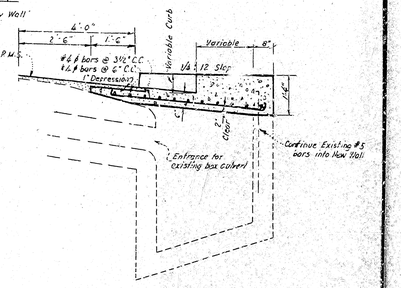

SECTION B-B

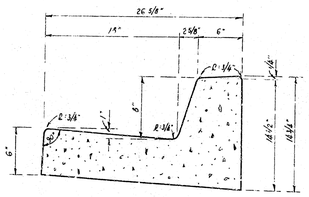

(TYPE B)

TYPICAL SECTION - P.C.C. CURB & GUTTER

Scale 1½" = 1'-0"

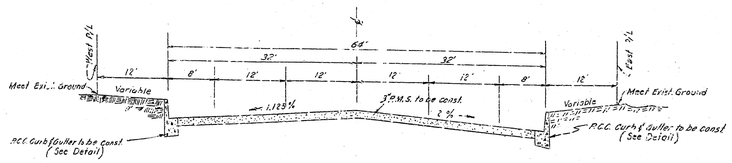

TYPICAL SECTION

Scale: Horiz. 1" = 10'
Vert. 1" = 2'

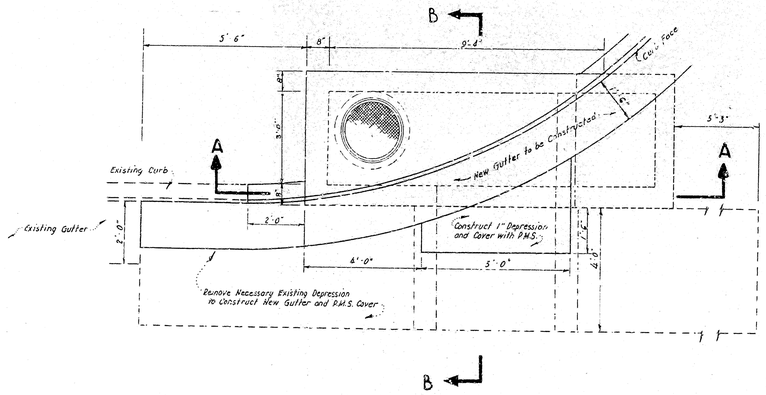

STRUCTURAL DETAILS FOR INLET BOX

Scale: 1/2" = 1'-0"

NOTES

1. Existing Manhole Cover shall be replaced in location as shown on plan.
2. Class "A" Portland Cement Concrete shall be used.
3. Existing reinforcing bars shall be exposed and spliced to new construction or doweled as required.

DRAWING No. 2513
SHEET 2 OF 2 SHEETS

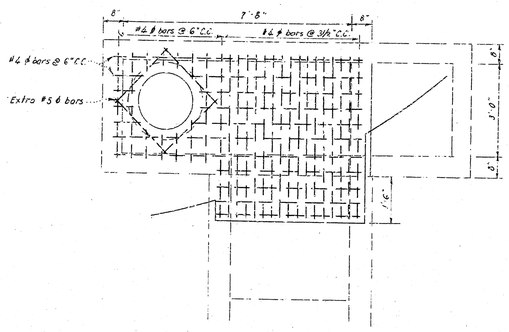

DECK REINFORCEMENT PLAN

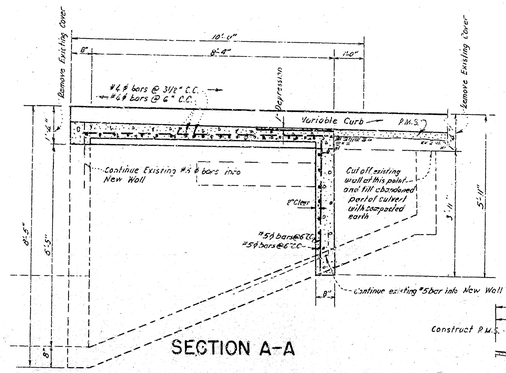

SECTION A-A

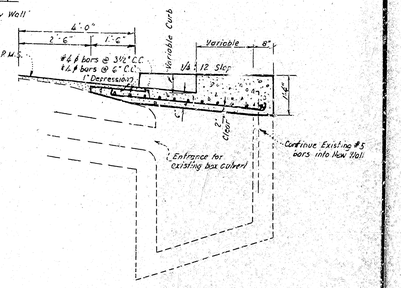

SECTION B-B

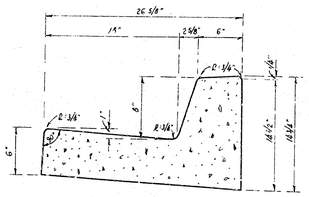

(TYPE B)

TYPICAL SECTION - P.C.C. CURB & GUTTER

Scale 1½" = 1'-0"

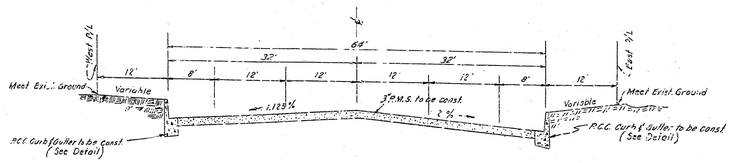

TYPICAL SECTION

Scale: Horiz. 1" = 10'
Vert. 1" = 2'

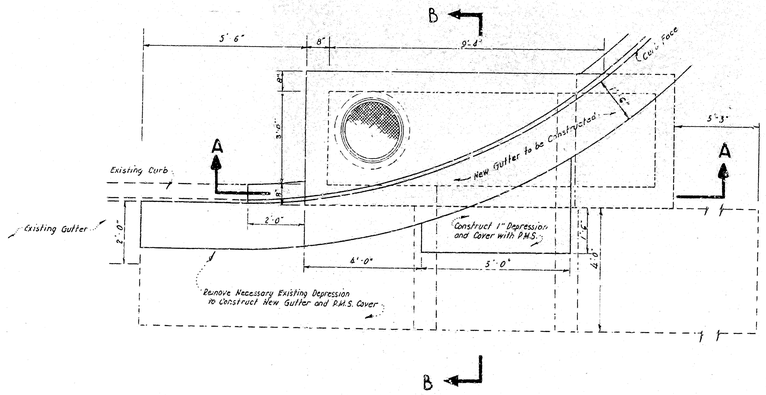

STRUCTURAL DETAILS FOR INLET BOX

Scale: 1/2" = 1'-0"

NOTES

1. Existing Manhole Cover shall be replaced in location as shown on plan.
2. Class "A" Portland Cement Concrete shall be used.
3. Existing reinforcing bars shall be exposed and spliced to new construction or doweled as required.

DRAWING No. 2513
SHEET 2 OF 2 SHEETS