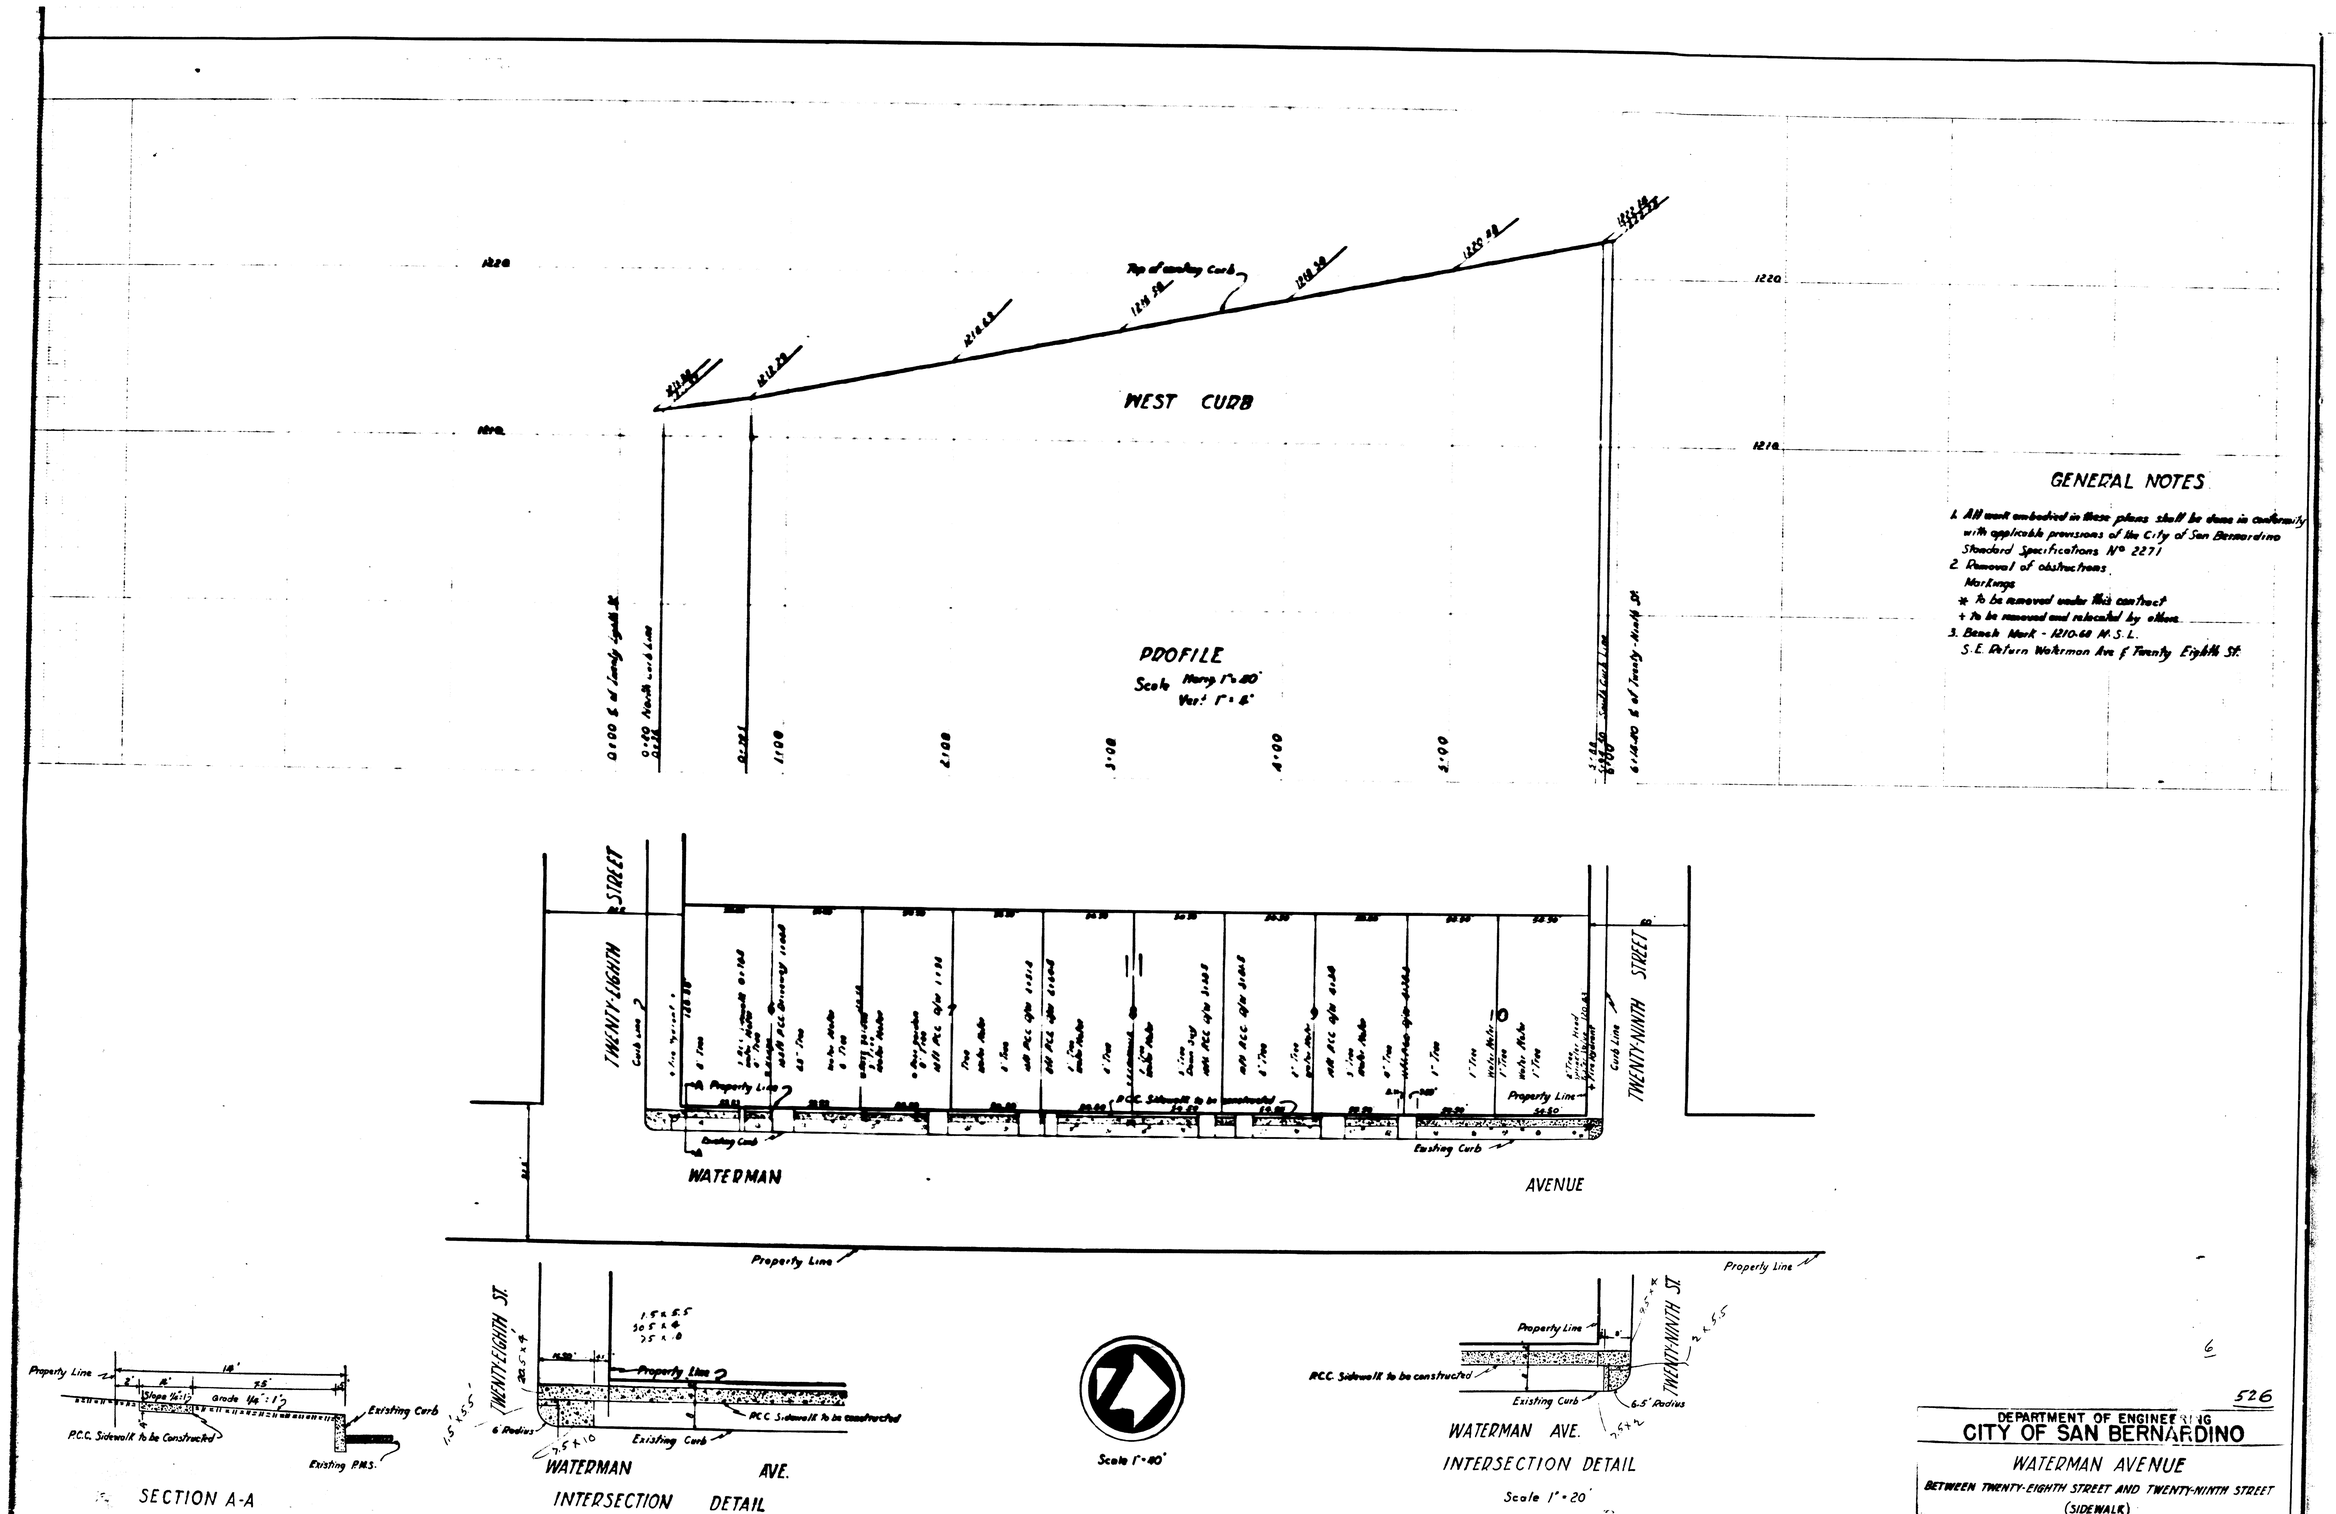

GENERAL NOTES

1. All work embodied in these plans shall be done in conformity with applicable provisions of the City of San Bernardino Standard Specifications No. 2271
2. Removal of obstructions.
   Markings
   * To be removed under this contract
   + To be removed and relocated by others
3. Bench Mark - 1210.60 M.S.L.
   S.E. Return Waterman Ave & Twenty Eighth St.

6

526

DEPARTMENT OF ENGINEERING
CITY OF SAN BERNARDINO

WATERMAN AVENUE

BETWEEN TWENTY-EIGHTH STREET AND TWENTY-NINTH STREET

(SIDEWALK)

SUBMITTED BY	REFERENCE	DRAWING No. 2515
APPROVED April 30, 1958 Ronald E. Wolford CITY ENGINEER REGISTERED CIVIL ENGINEER NO. 9879	DRAWN BY	
	CHECKED BY	SHEET 2 OF 3 SHEETS