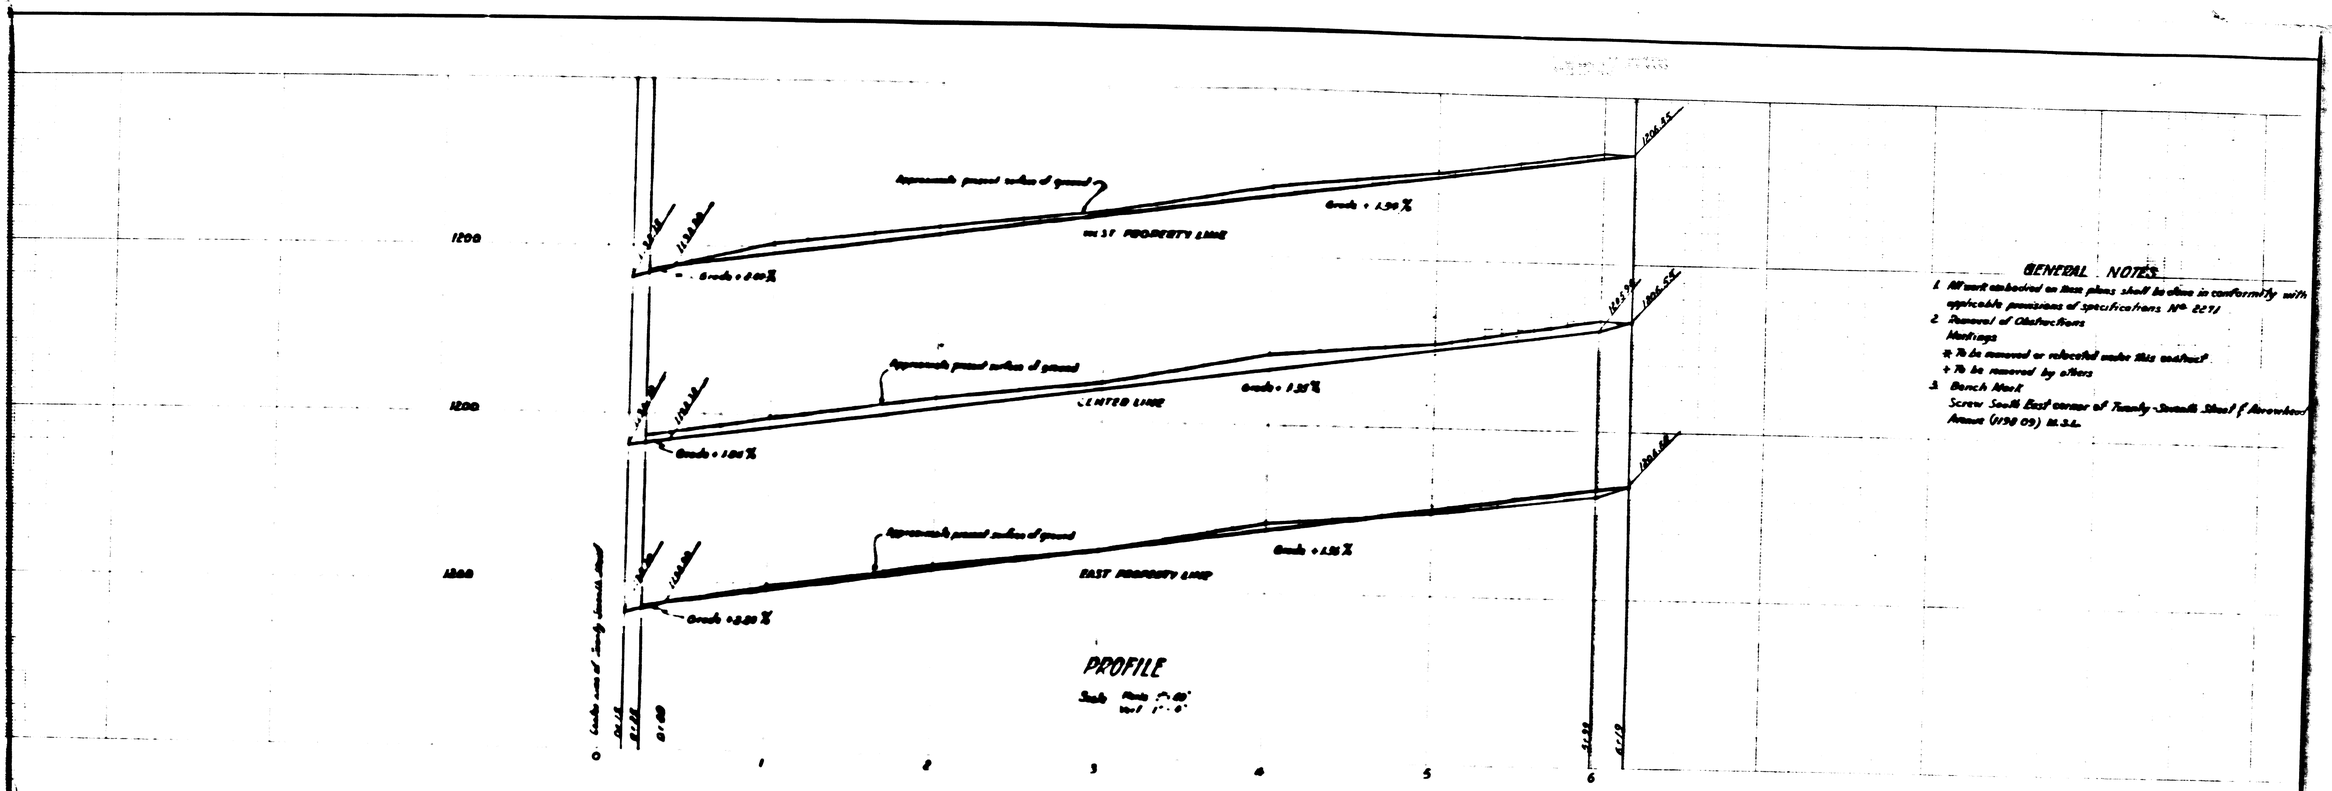

GENERAL NOTES

1. All work embodied on these plans shall be done in conformity with applicable provisions of specifications No. 2271
2. Removal of Obstructions
   Markings
   * To be removed or relocated under this contract.
   + To be removed by others
3. Bench Mark
   Screw South East corner of Twenty-Seventh Street & Arrowhead Avenue (1150.09) M.S.L.

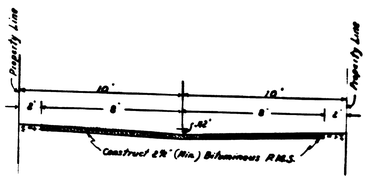

TYPICAL CROSS-SECTION
No Scale

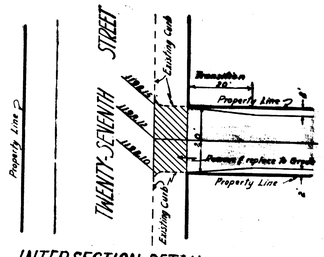

INTERSECTION DETAIL
Scale 1" = 20'

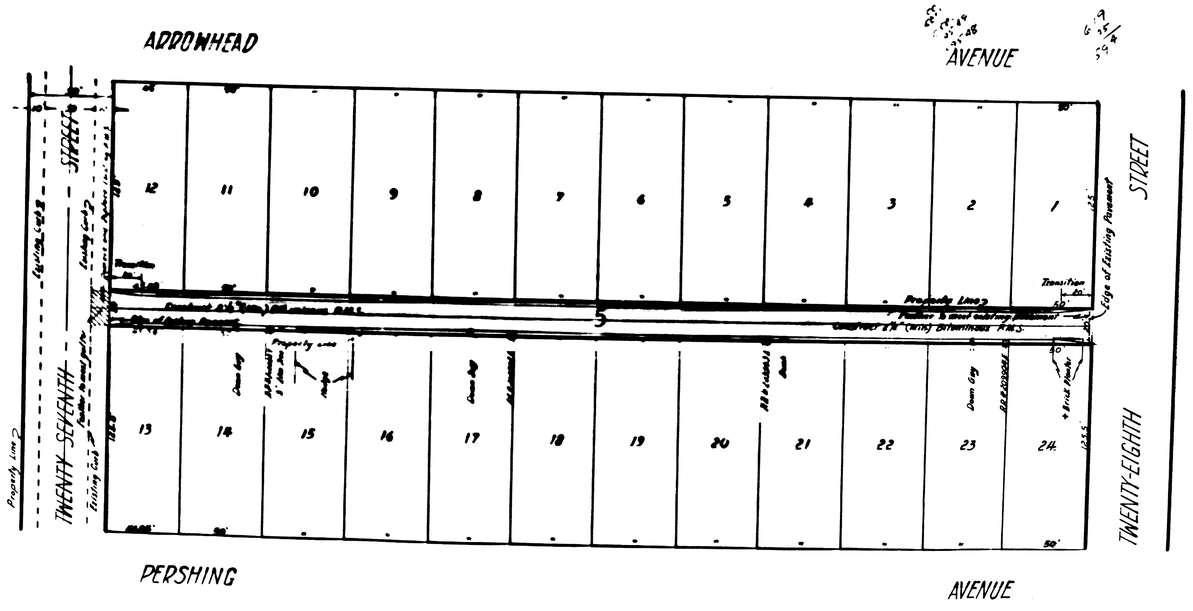

PLAN
Scale 1" = 40'

DEPARTMENT OF ENGINEERING
CITY OF SAN BERNARDINO

ALLEY BETWEEN ARROWHEAD AVE. & PERSHING AVE.
FROM TWENTY-SEVENTH ST. TO TWENTY-EIGHTH ST.
PAVING

SUBMITTED BY	REFERENCE	DRAWING 2525
APPROVED November 25, 1952	DRAWN BY	
Russell E. Wolfard, CITY ENGINEER	CHECKED	SHEET 1 OF 5
REGISTERED CIVIL ENGINEER NO. 9879		

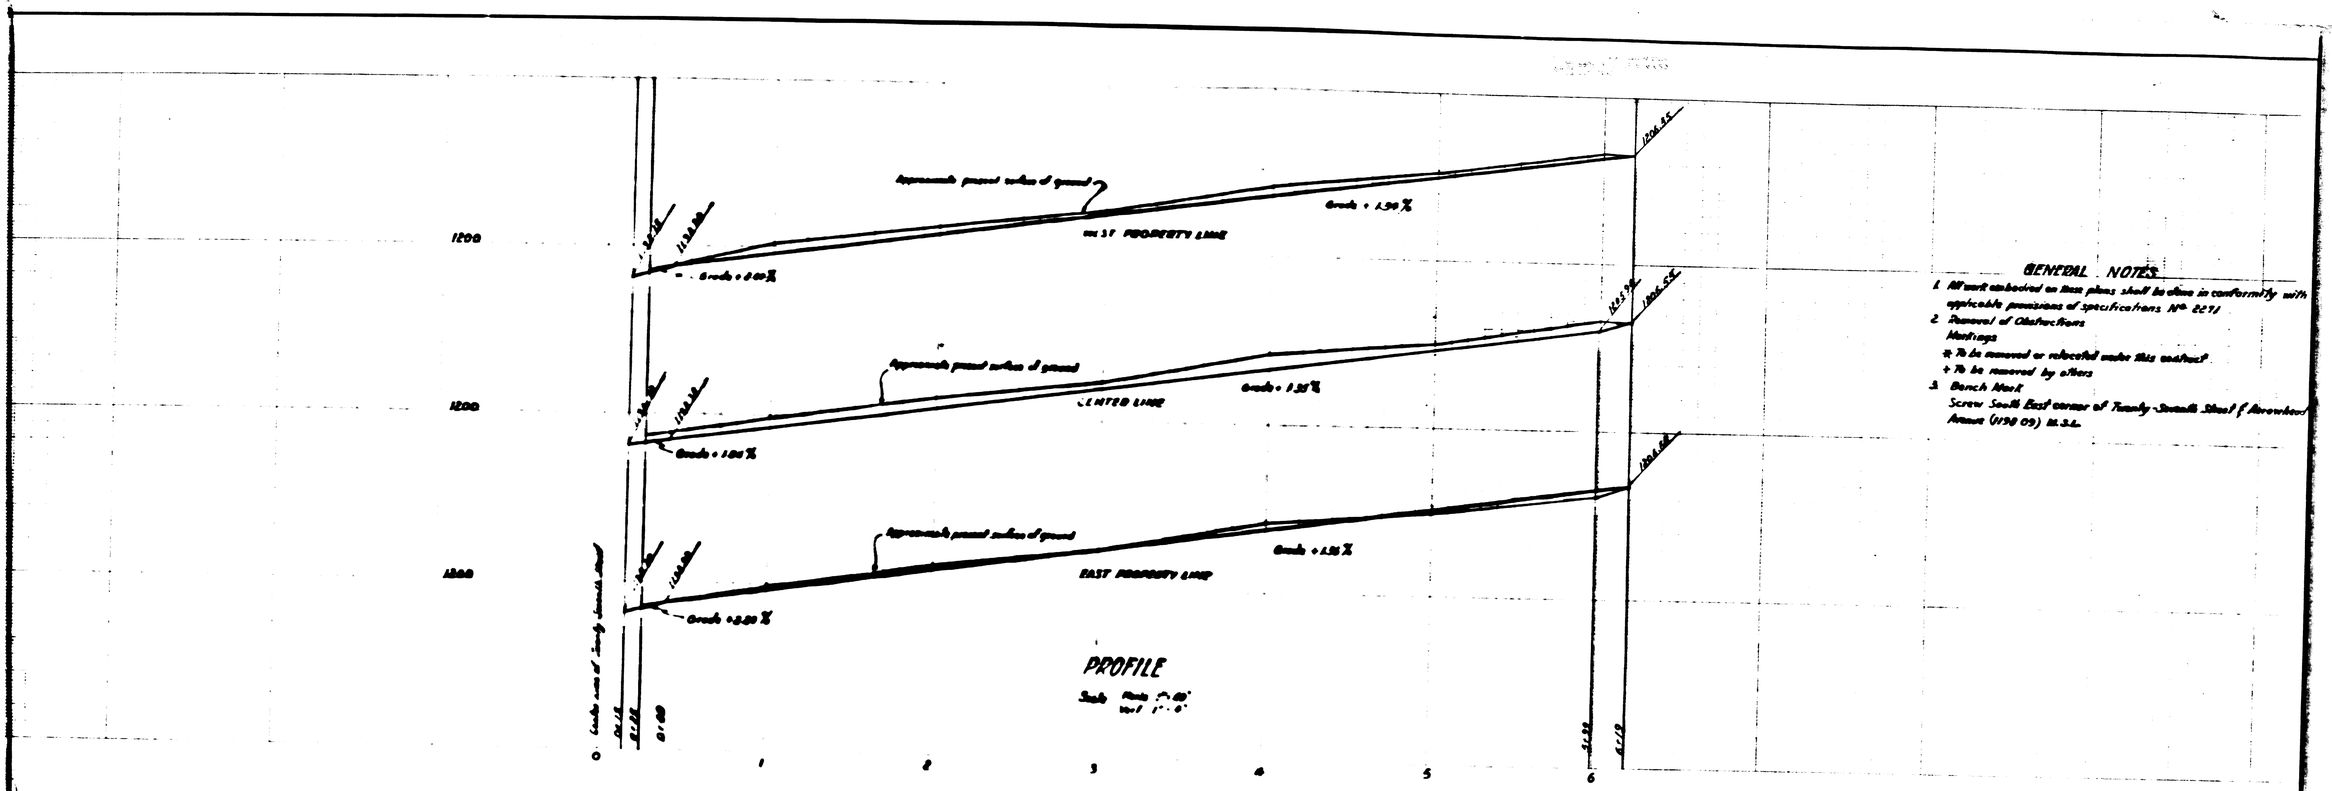

GENERAL NOTES

1. All work embodied on these plans shall be done in conformity with applicable provisions of specifications No. 2271
2. Removal of Obstructions
   Markings
   * To be removed or relocated under this contract.
   + To be removed by others
3. Bench Mark
   Screw South East corner of Twenty-Seventh Street & Arrowhead Avenue (1150.09) M.S.L.

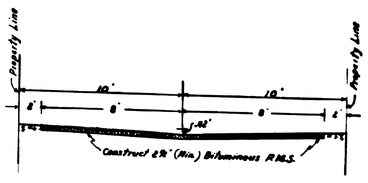

TYPICAL CROSS-SECTION
No Scale

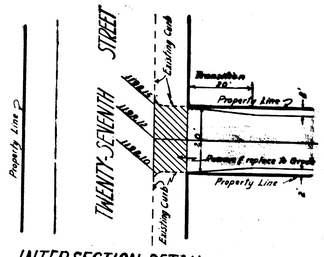

INTERSECTION DETAIL
Scale 1" = 20'

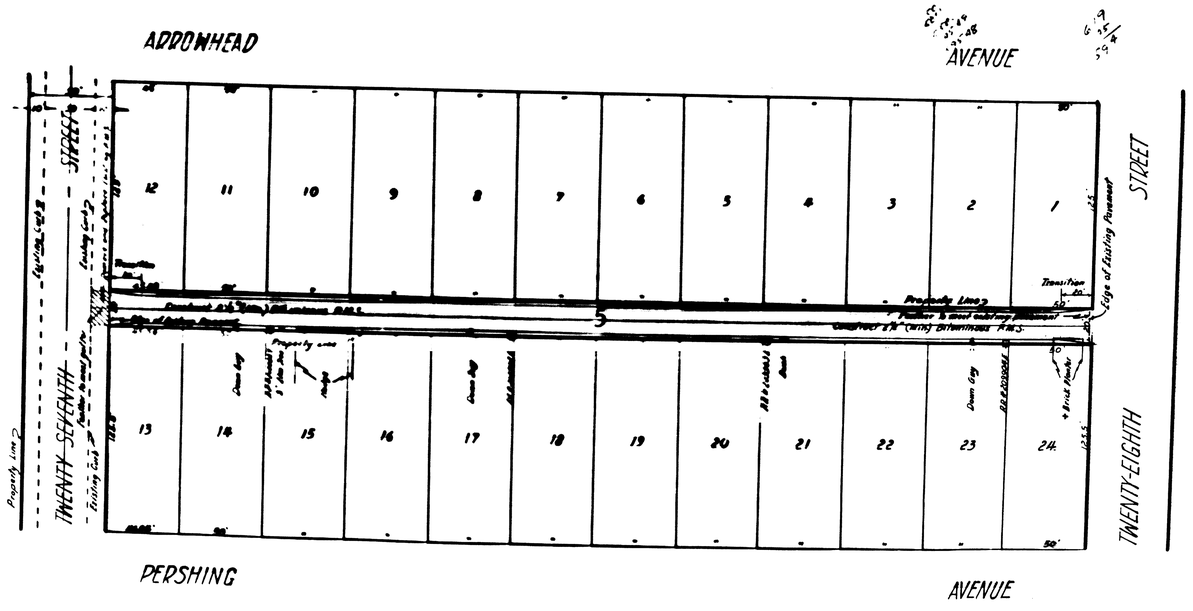

PLAN
Scale 1" = 40'

DEPARTMENT OF ENGINEERING
CITY OF SAN BERNARDINO

ALLEY BETWEEN ARROWHEAD AVE. & PERSHING AVE.
FROM TWENTY-SEVENTH ST. TO TWENTY-EIGHTH ST.
PAVING

SUBMITTED BY	REFERENCE	DRAWING 2525
APPROVED November 25, 1952	DRAWN BY	
Russell E. Wolfard, CITY ENGINEER	CHECKED	SHEET 1 OF 5
REGISTERED CIVIL ENGINEER NO. 9879		