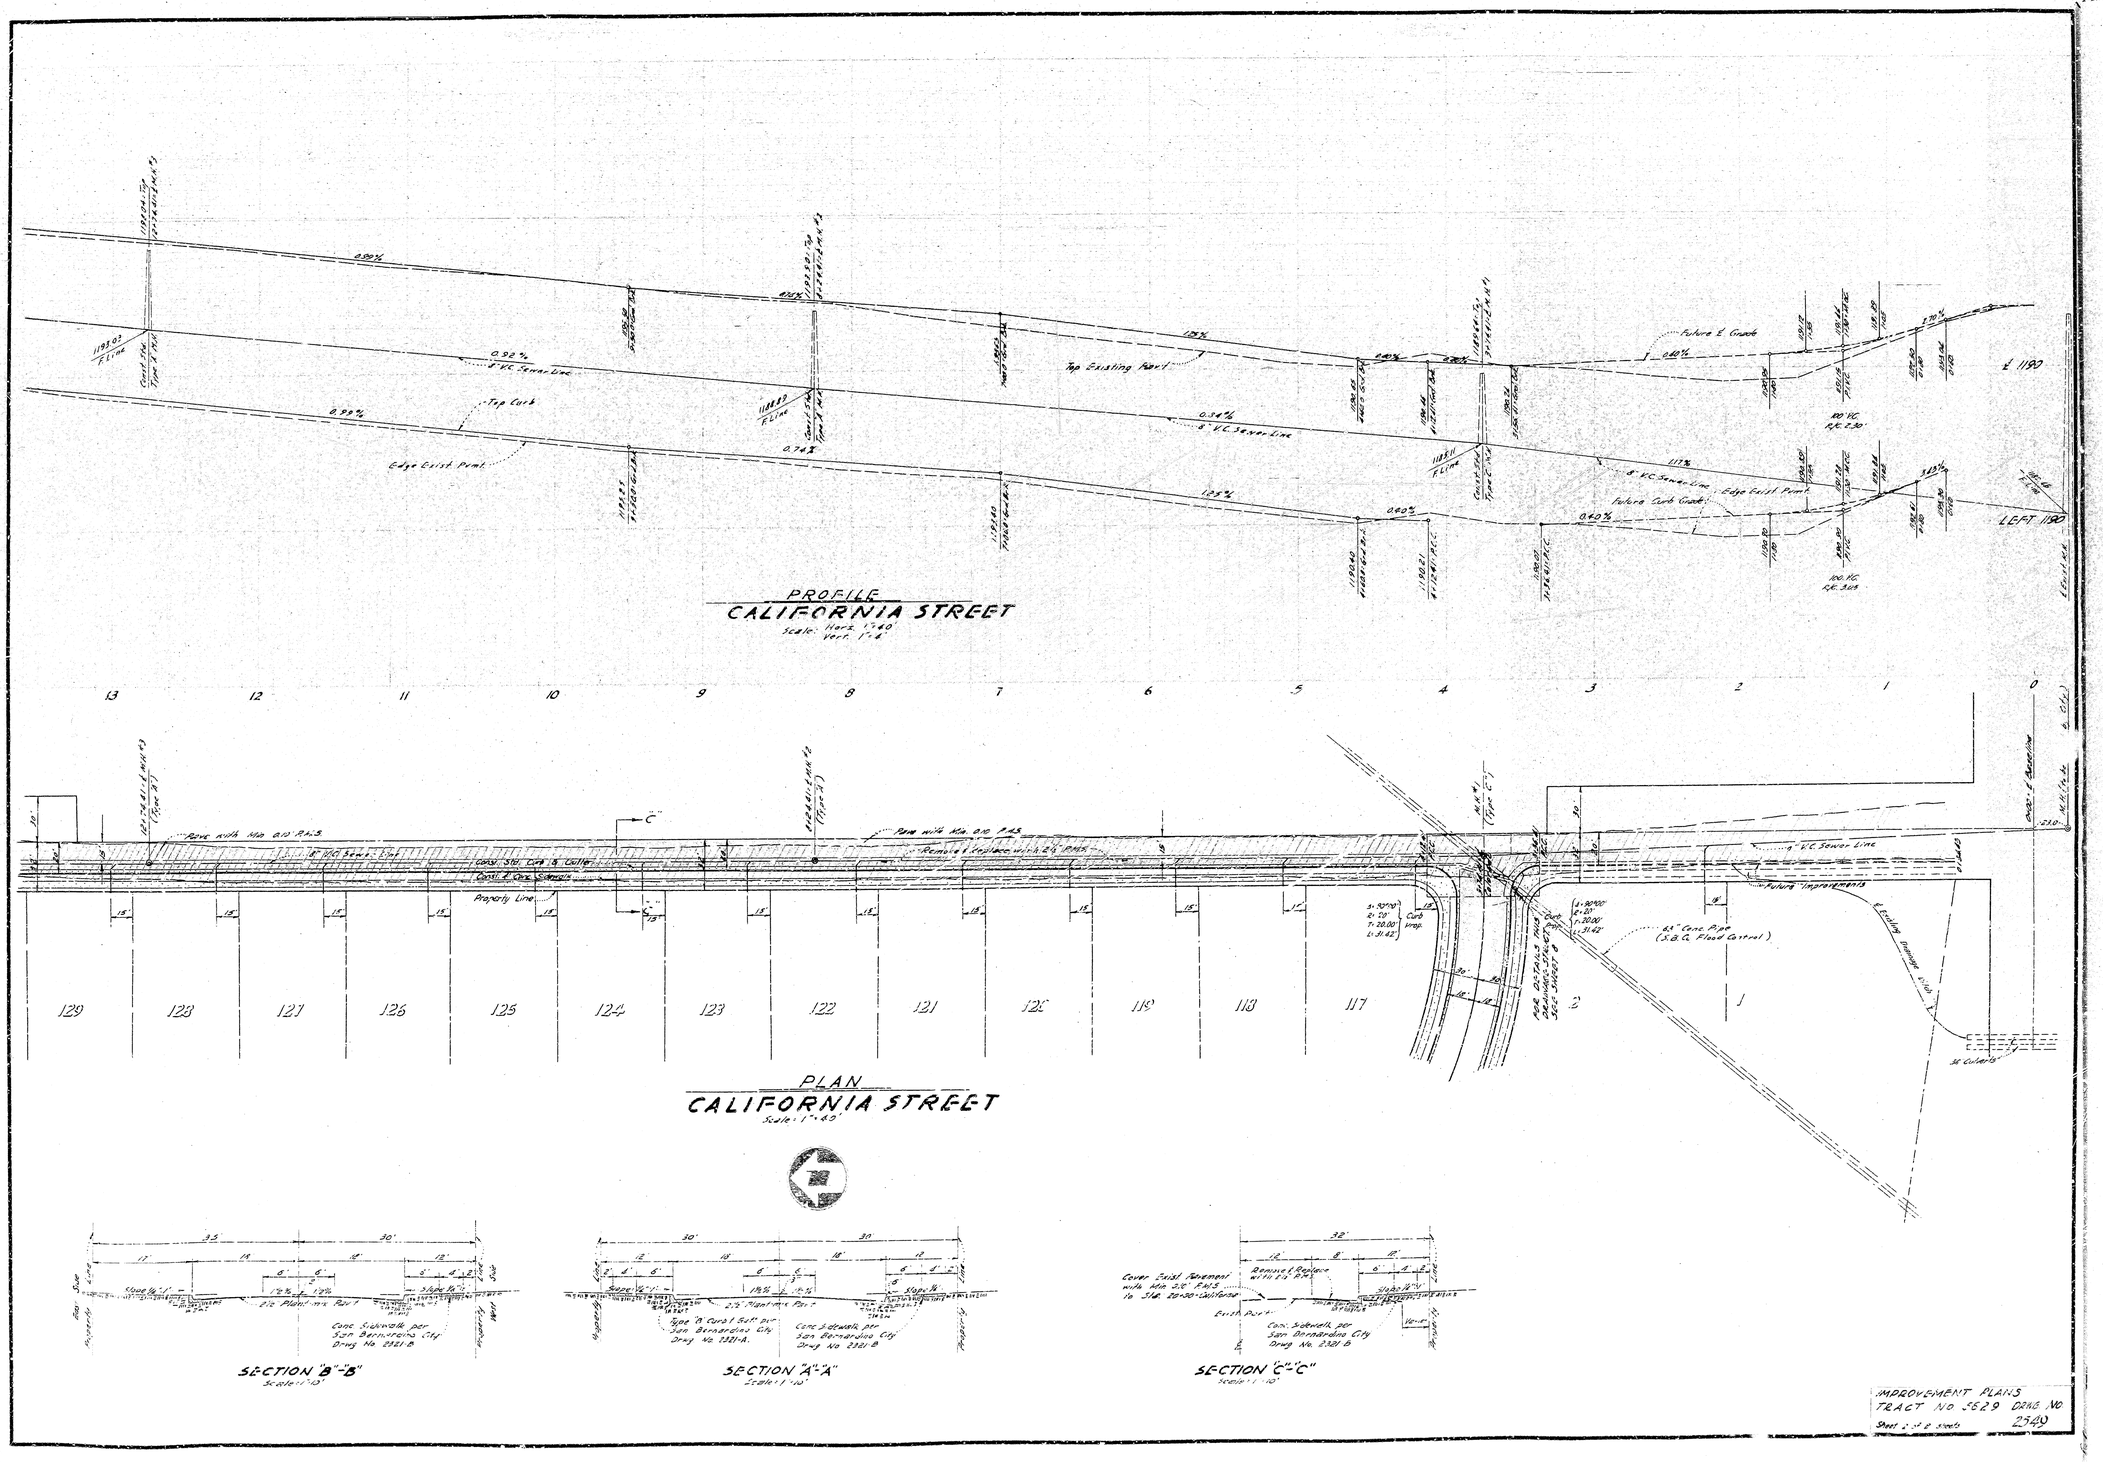
PROFILE
CALIFORNIA STREET
Scale: Horz. 1"=40'
Vert. 1"=4'
PLAN
CALIFORNIA STREET
Scale: 1"=40'
SECTION "B"-"B"
Scale 1"=10'
SECTION "A"-"A"
Scale 1"=10'
SECTION "C"-"C"
Scale 1"=10'
IMPROVEMENT PLANS
TRACT NO 5629 DWG NO
2940

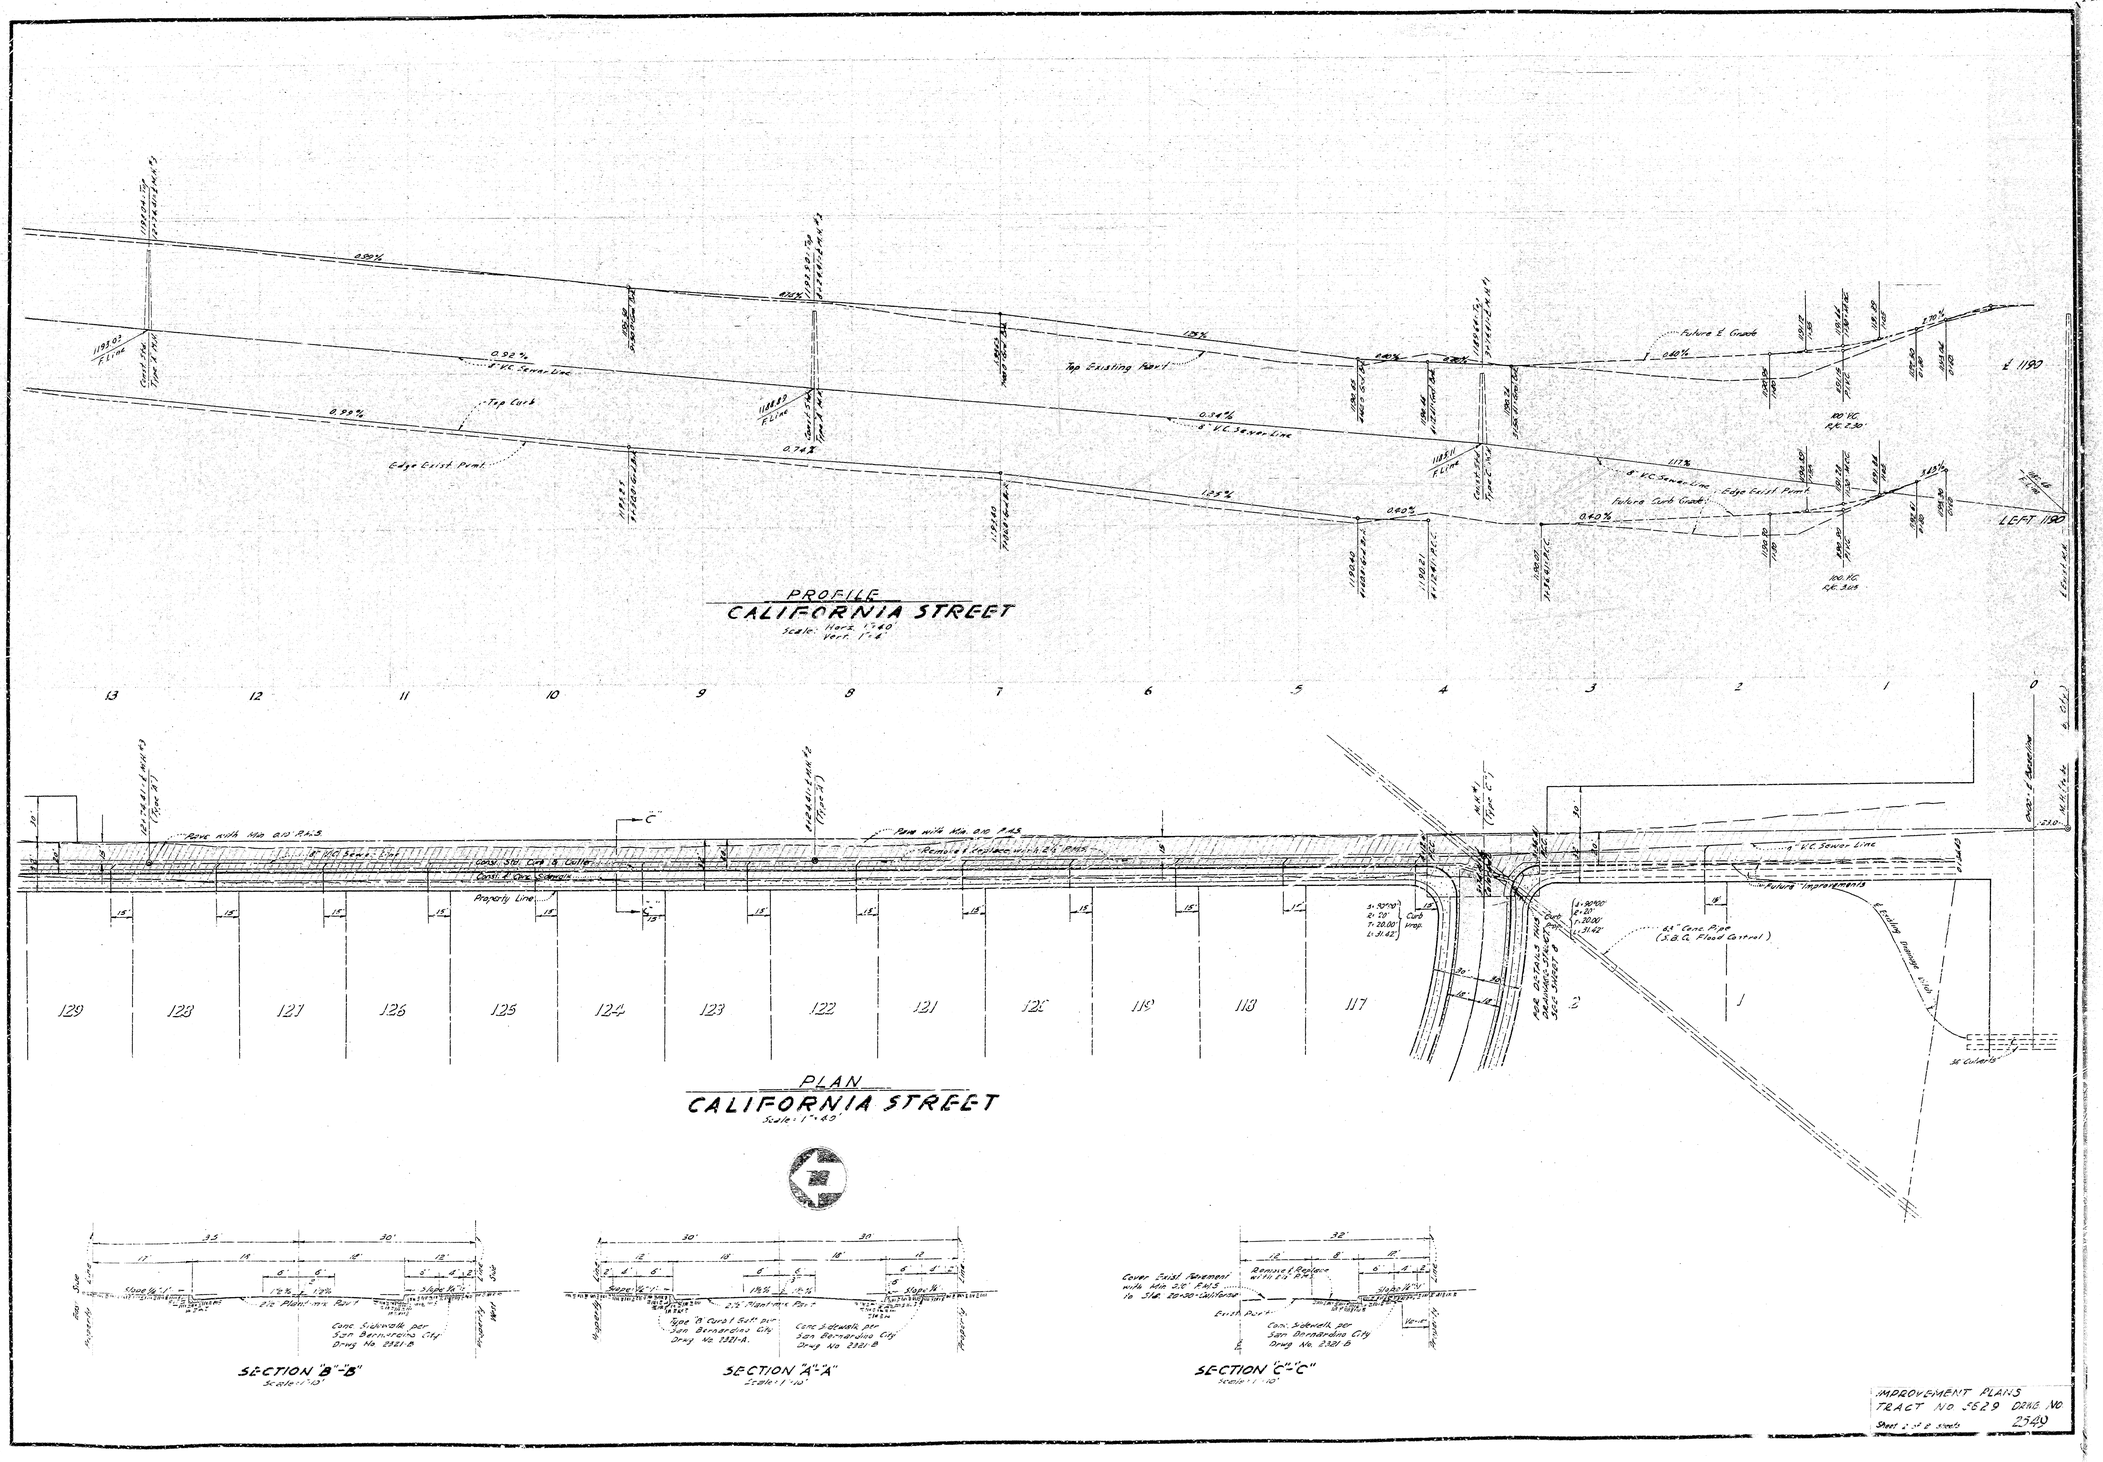
PROFILE
CALIFORNIA STREET
Scale: Horz. 1"=40'
Vert. 1"=4'
PLAN
CALIFORNIA STREET
Scale: 1"=40'
SECTION "B"-"B"
Scale 1"=10'
SECTION "A"-"A"
Scale 1"=10'
SECTION "C"-"C"
Scale 1"=10'
IMPROVEMENT PLANS
TRACT NO 5629 DWG NO
2940