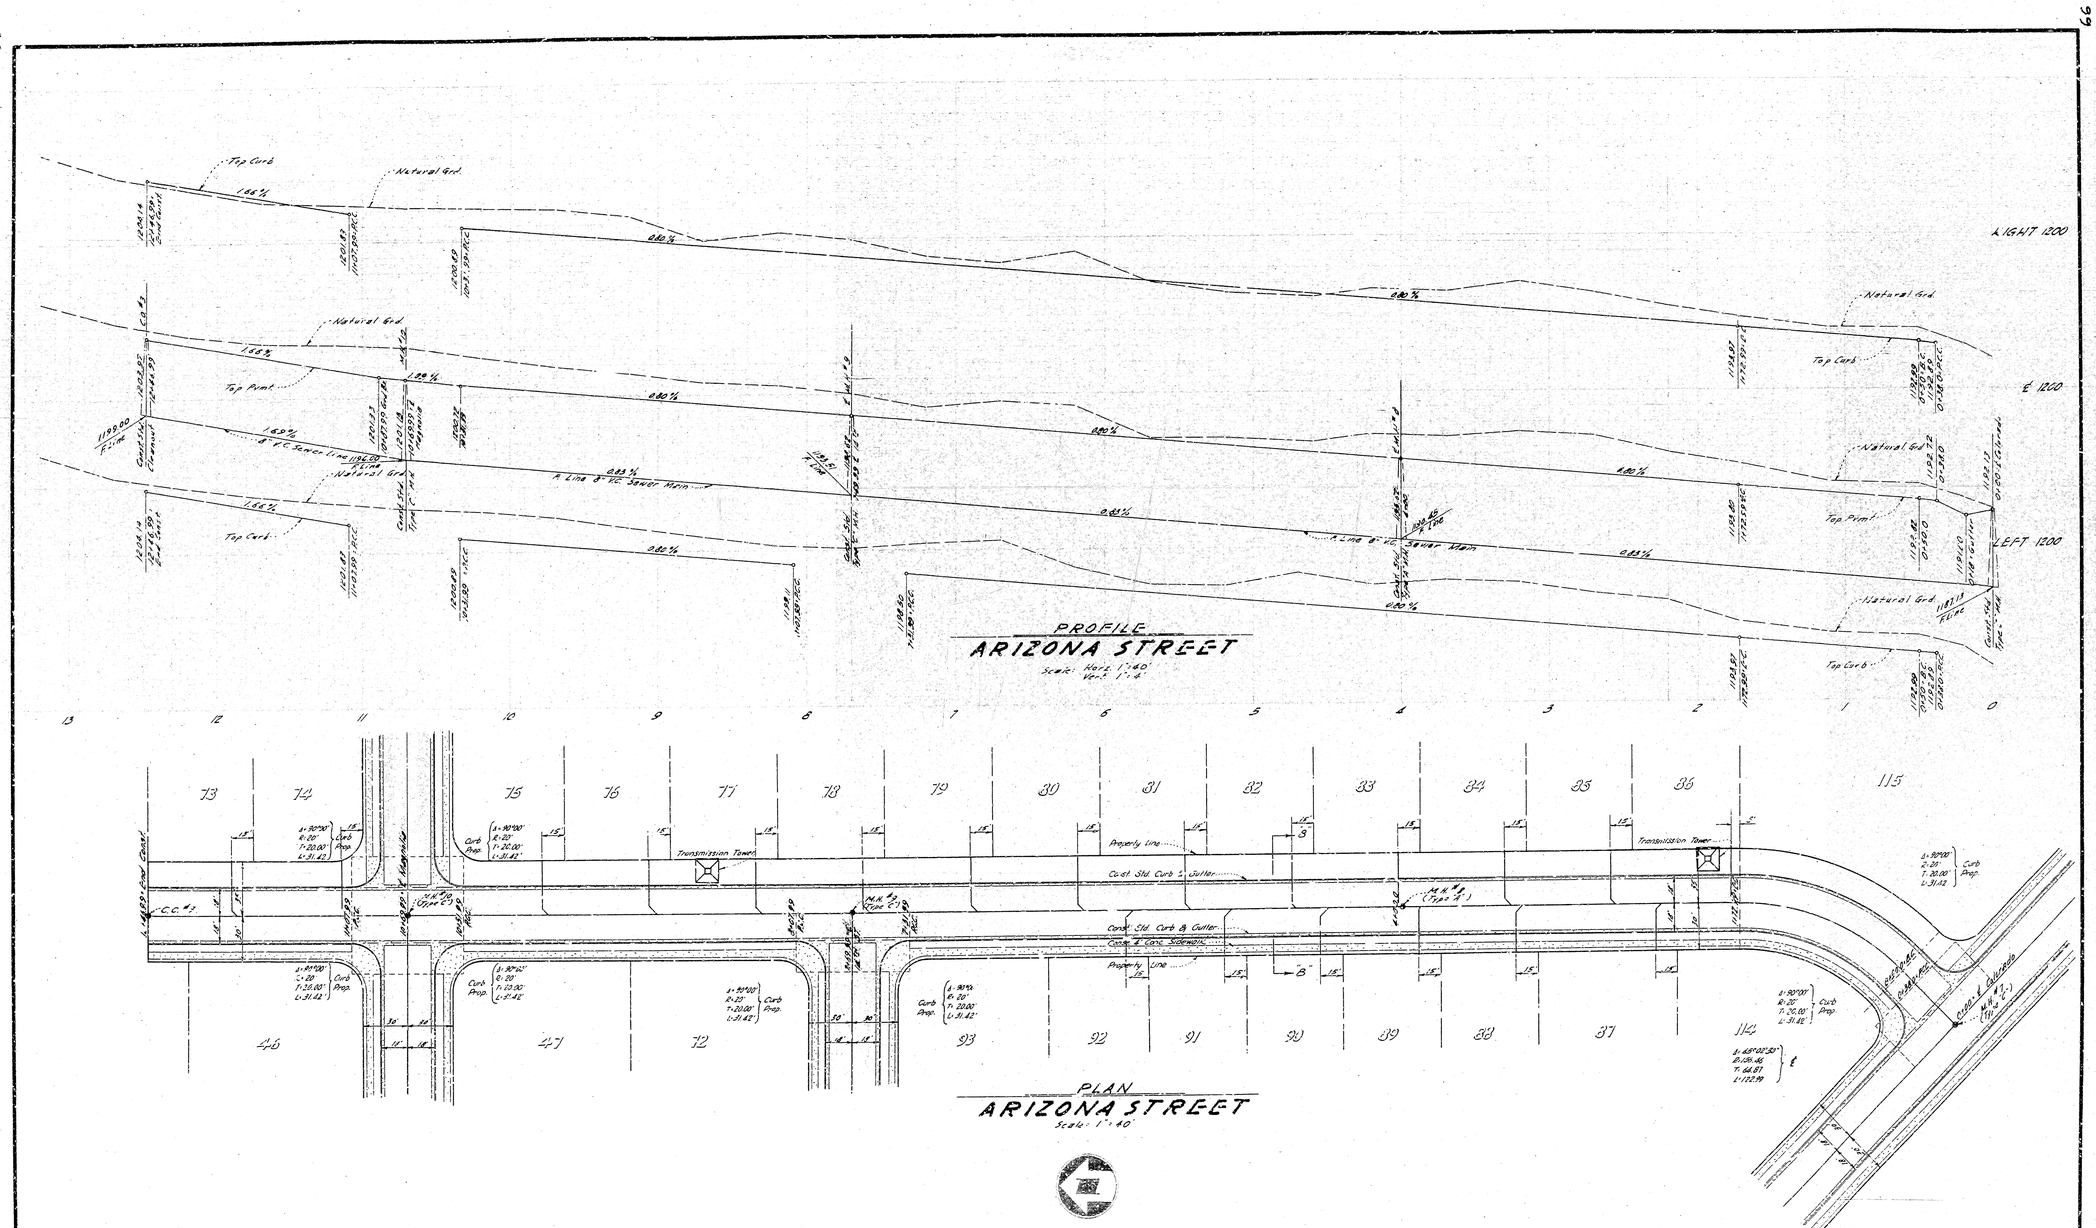
PROFILE
ARIZONA STREET
Scale: Horz. 1"=40'
Vert. 1"=4'
LIGHT 1200
℄ 1200
LEFT 1200
Top Curb
Natural Grd.
Top Pvmt.
A Line 8" V.C. Sewer Main
PLAN
ARIZONA STREET
Scale: 1"=40'
Transmission Tower
Property Line
Const. Std. Curb & Gutter
Const. & Conc. Sidewalk
Curb Prop.
Portage Pumping Station
IMPROVEMENT PLANS
TRACT NO 5629
DWG NO
2549

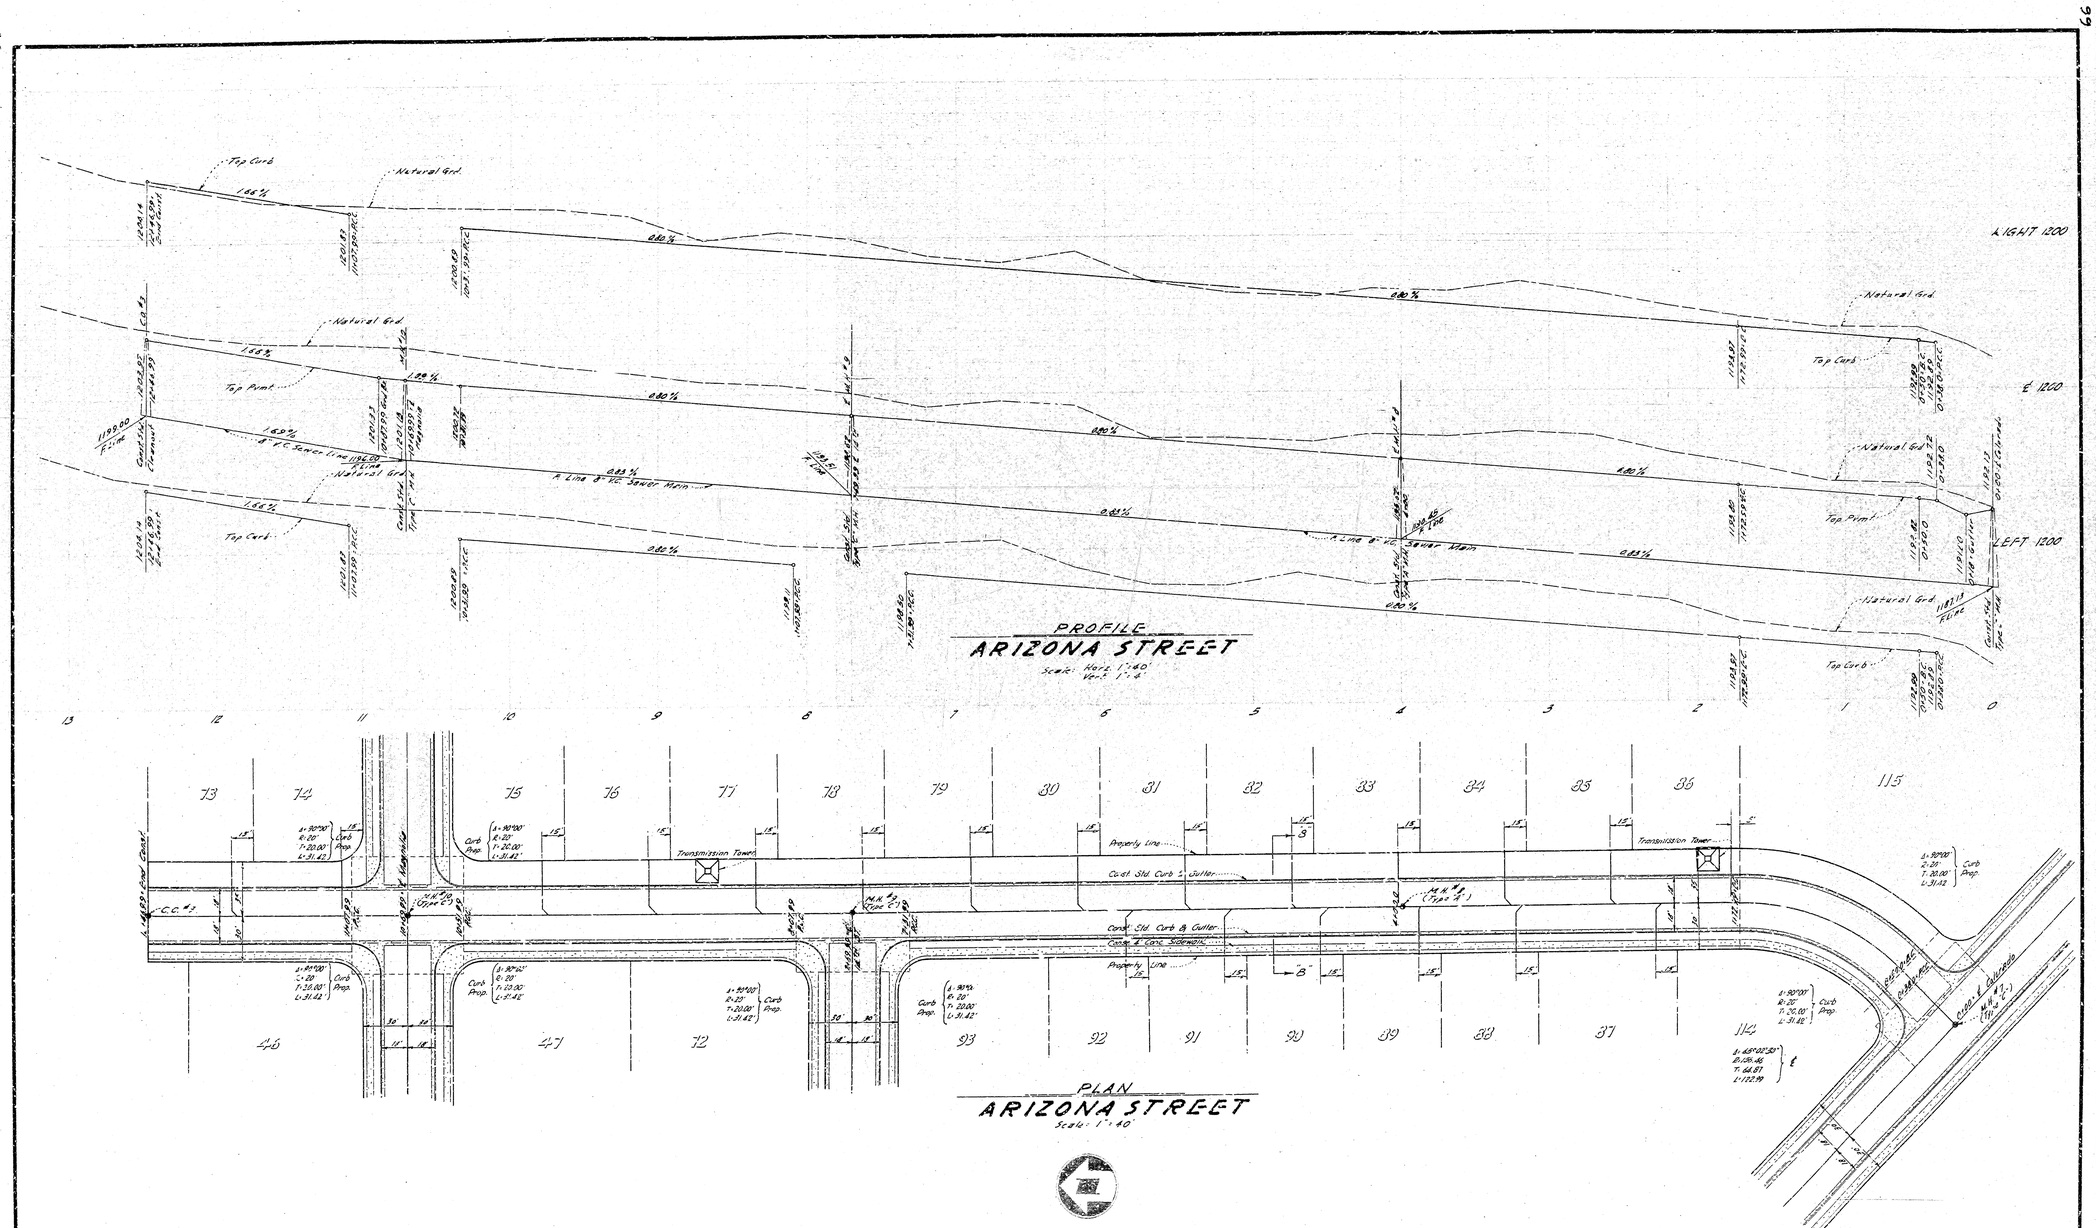
PROFILE
ARIZONA STREET
Scale: Horz. 1"=40'
Vert. 1"=4'
LIGHT 1200
℄ 1200
LEFT 1200
Top Curb
Natural Grd.
Top Pvmt.
A Line 8" V.C. Sewer Main
PLAN
ARIZONA STREET
Scale: 1"=40'
Transmission Tower
Property Line
Const. Std. Curb & Gutter
Const. & Conc. Sidewalk
Curb Prop.
Portage Pumping Station
IMPROVEMENT PLANS
TRACT NO 5629
DWG NO
2549