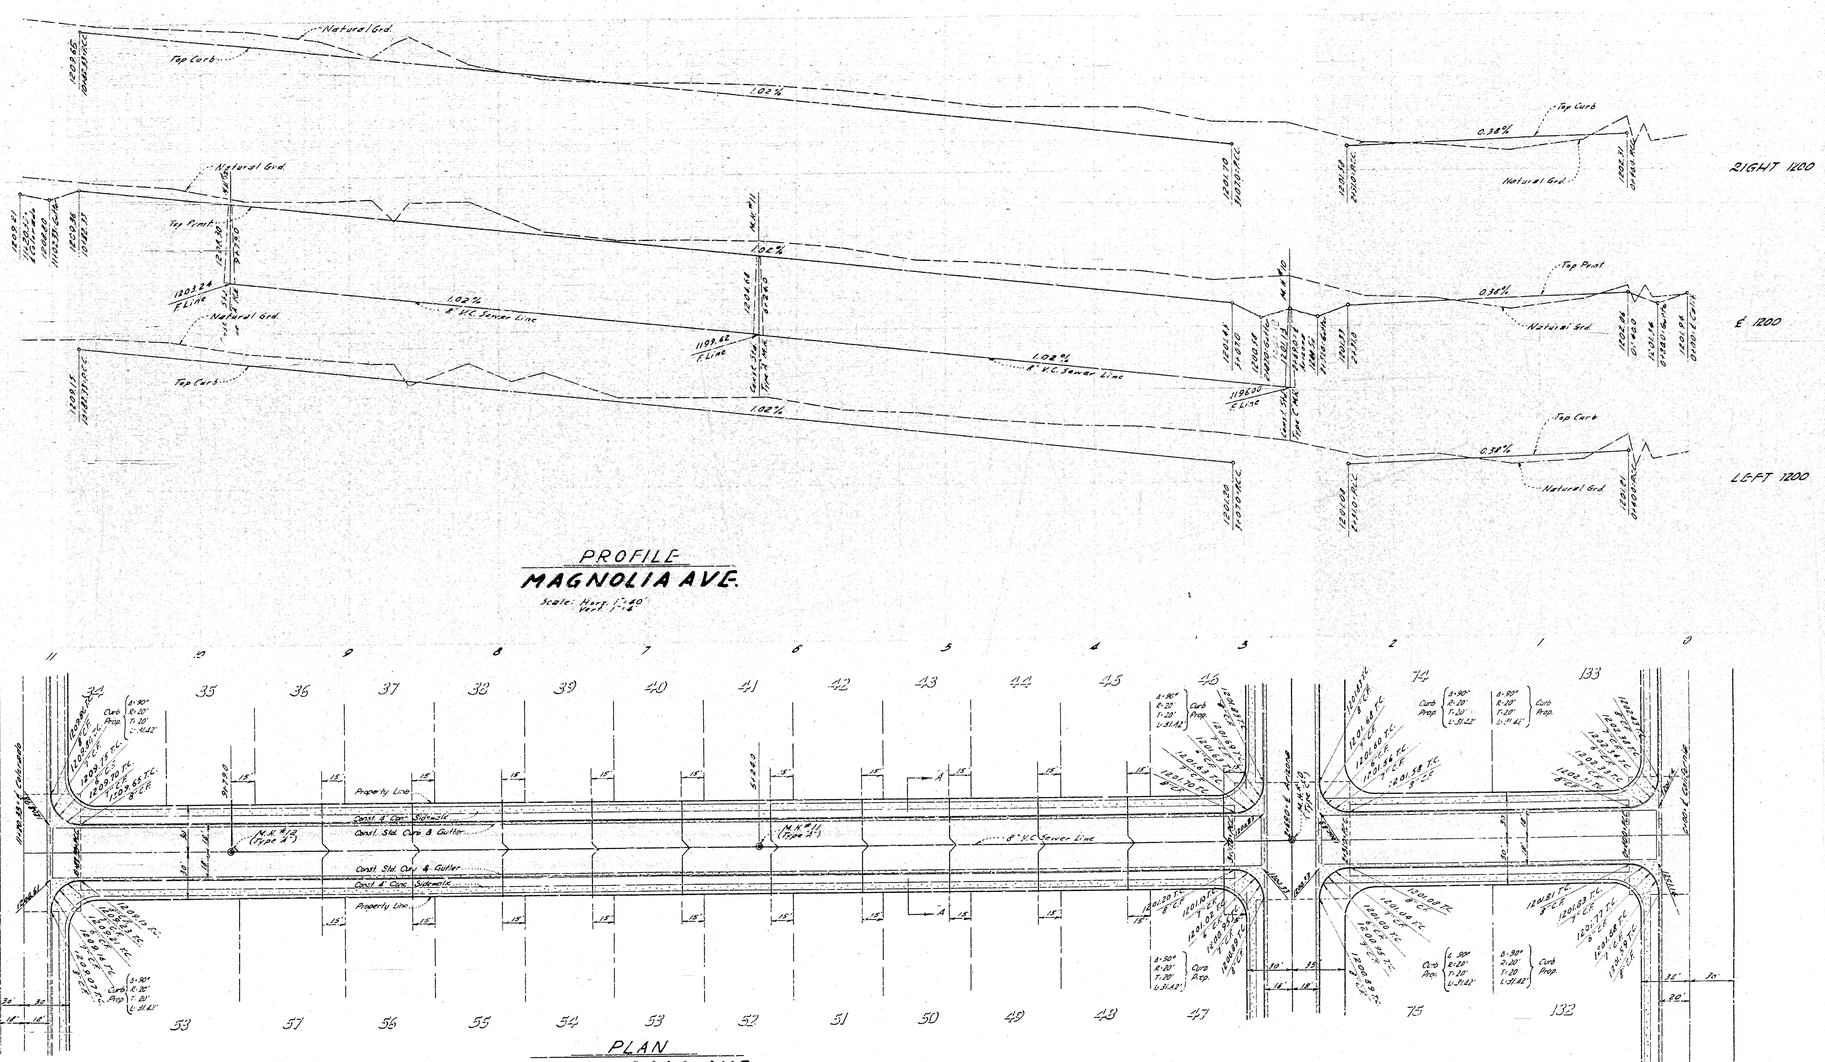


IMPROVEMENT PLANS
TRACT NO. 5629 DWG. NO. 2549