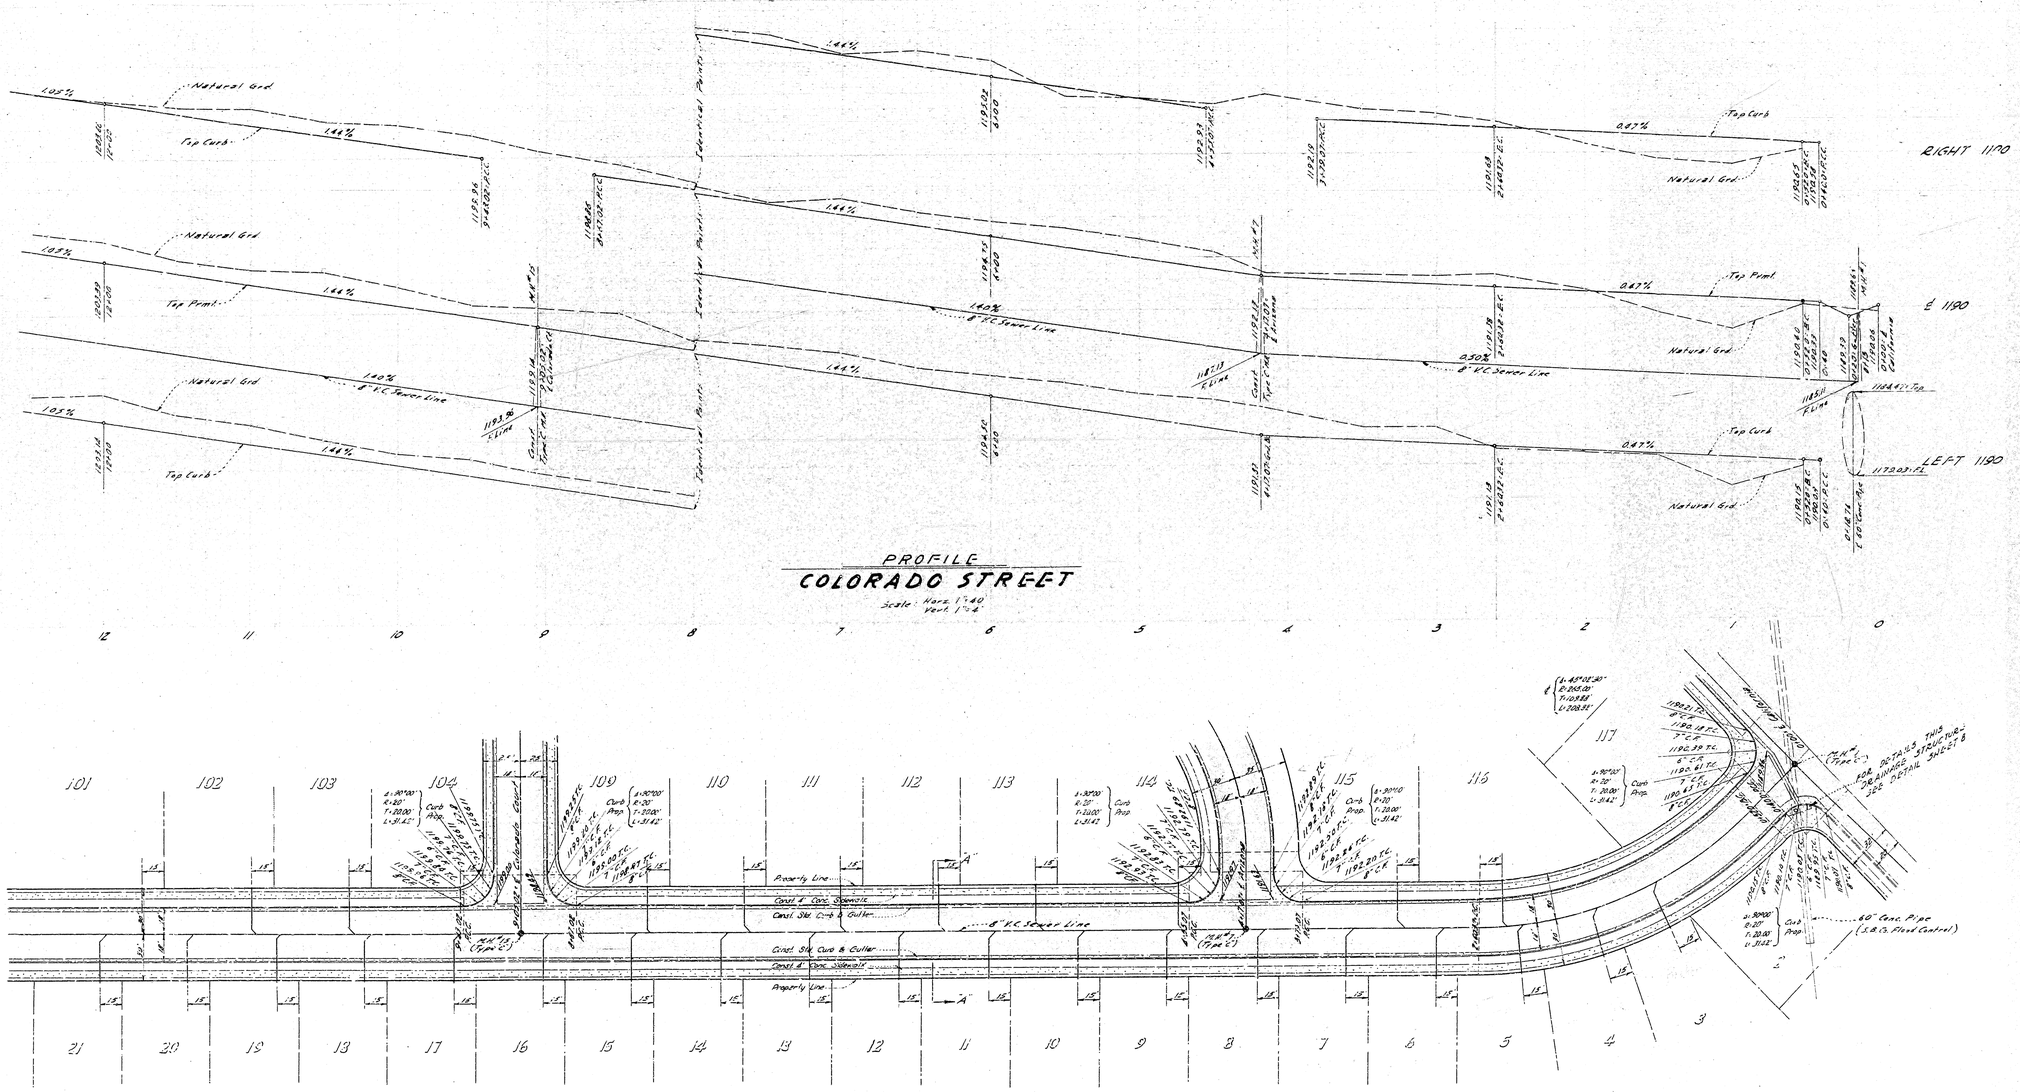

IMPROVEMENT PLANS
TRACT NO 5629
DRWG. NO 2946
SHEET 7 OF 8 SHEETS

TR 5629 8 Sheets

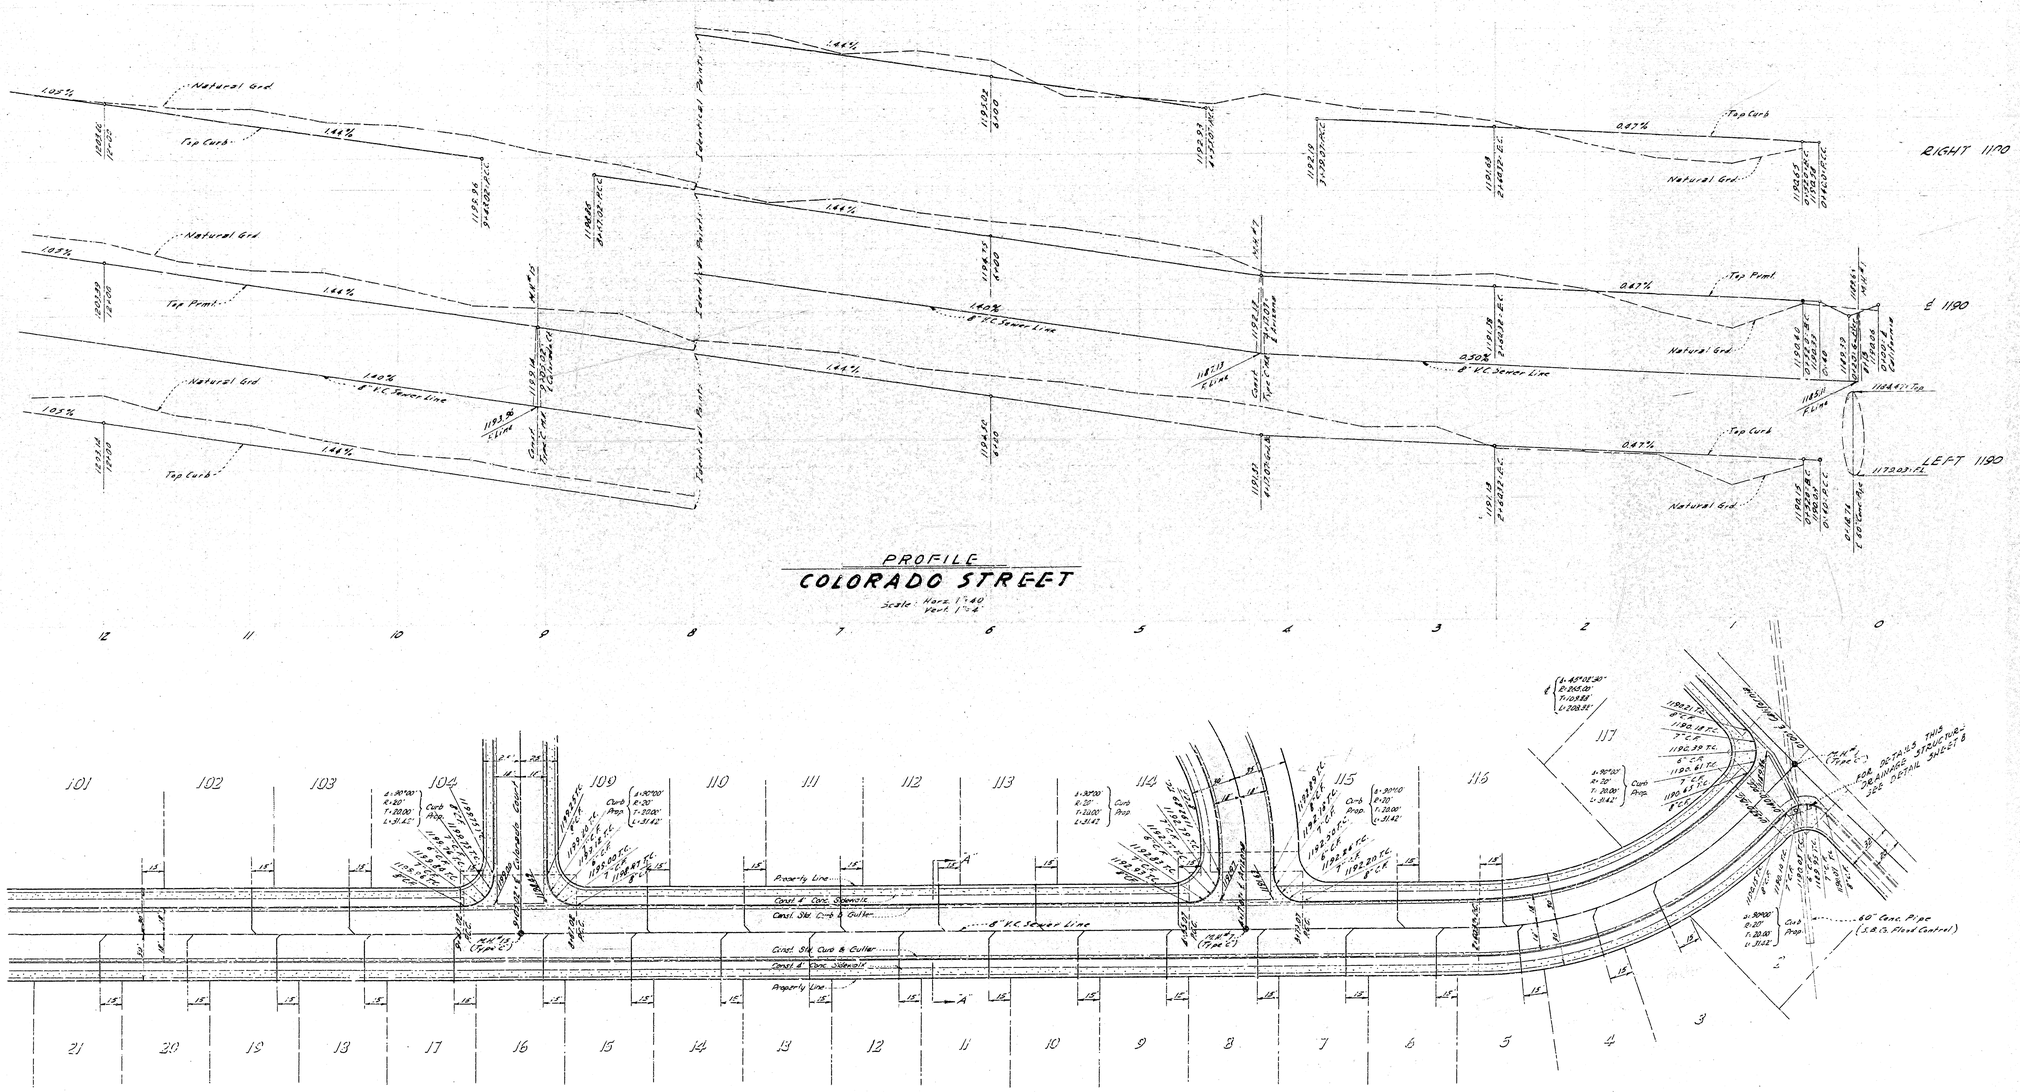

IMPROVEMENT PLANS
TRACT NO 5629
DRWG. NO 2946
SHEET 7 OF 8 SHEETS

TR 5629 8 Sheets