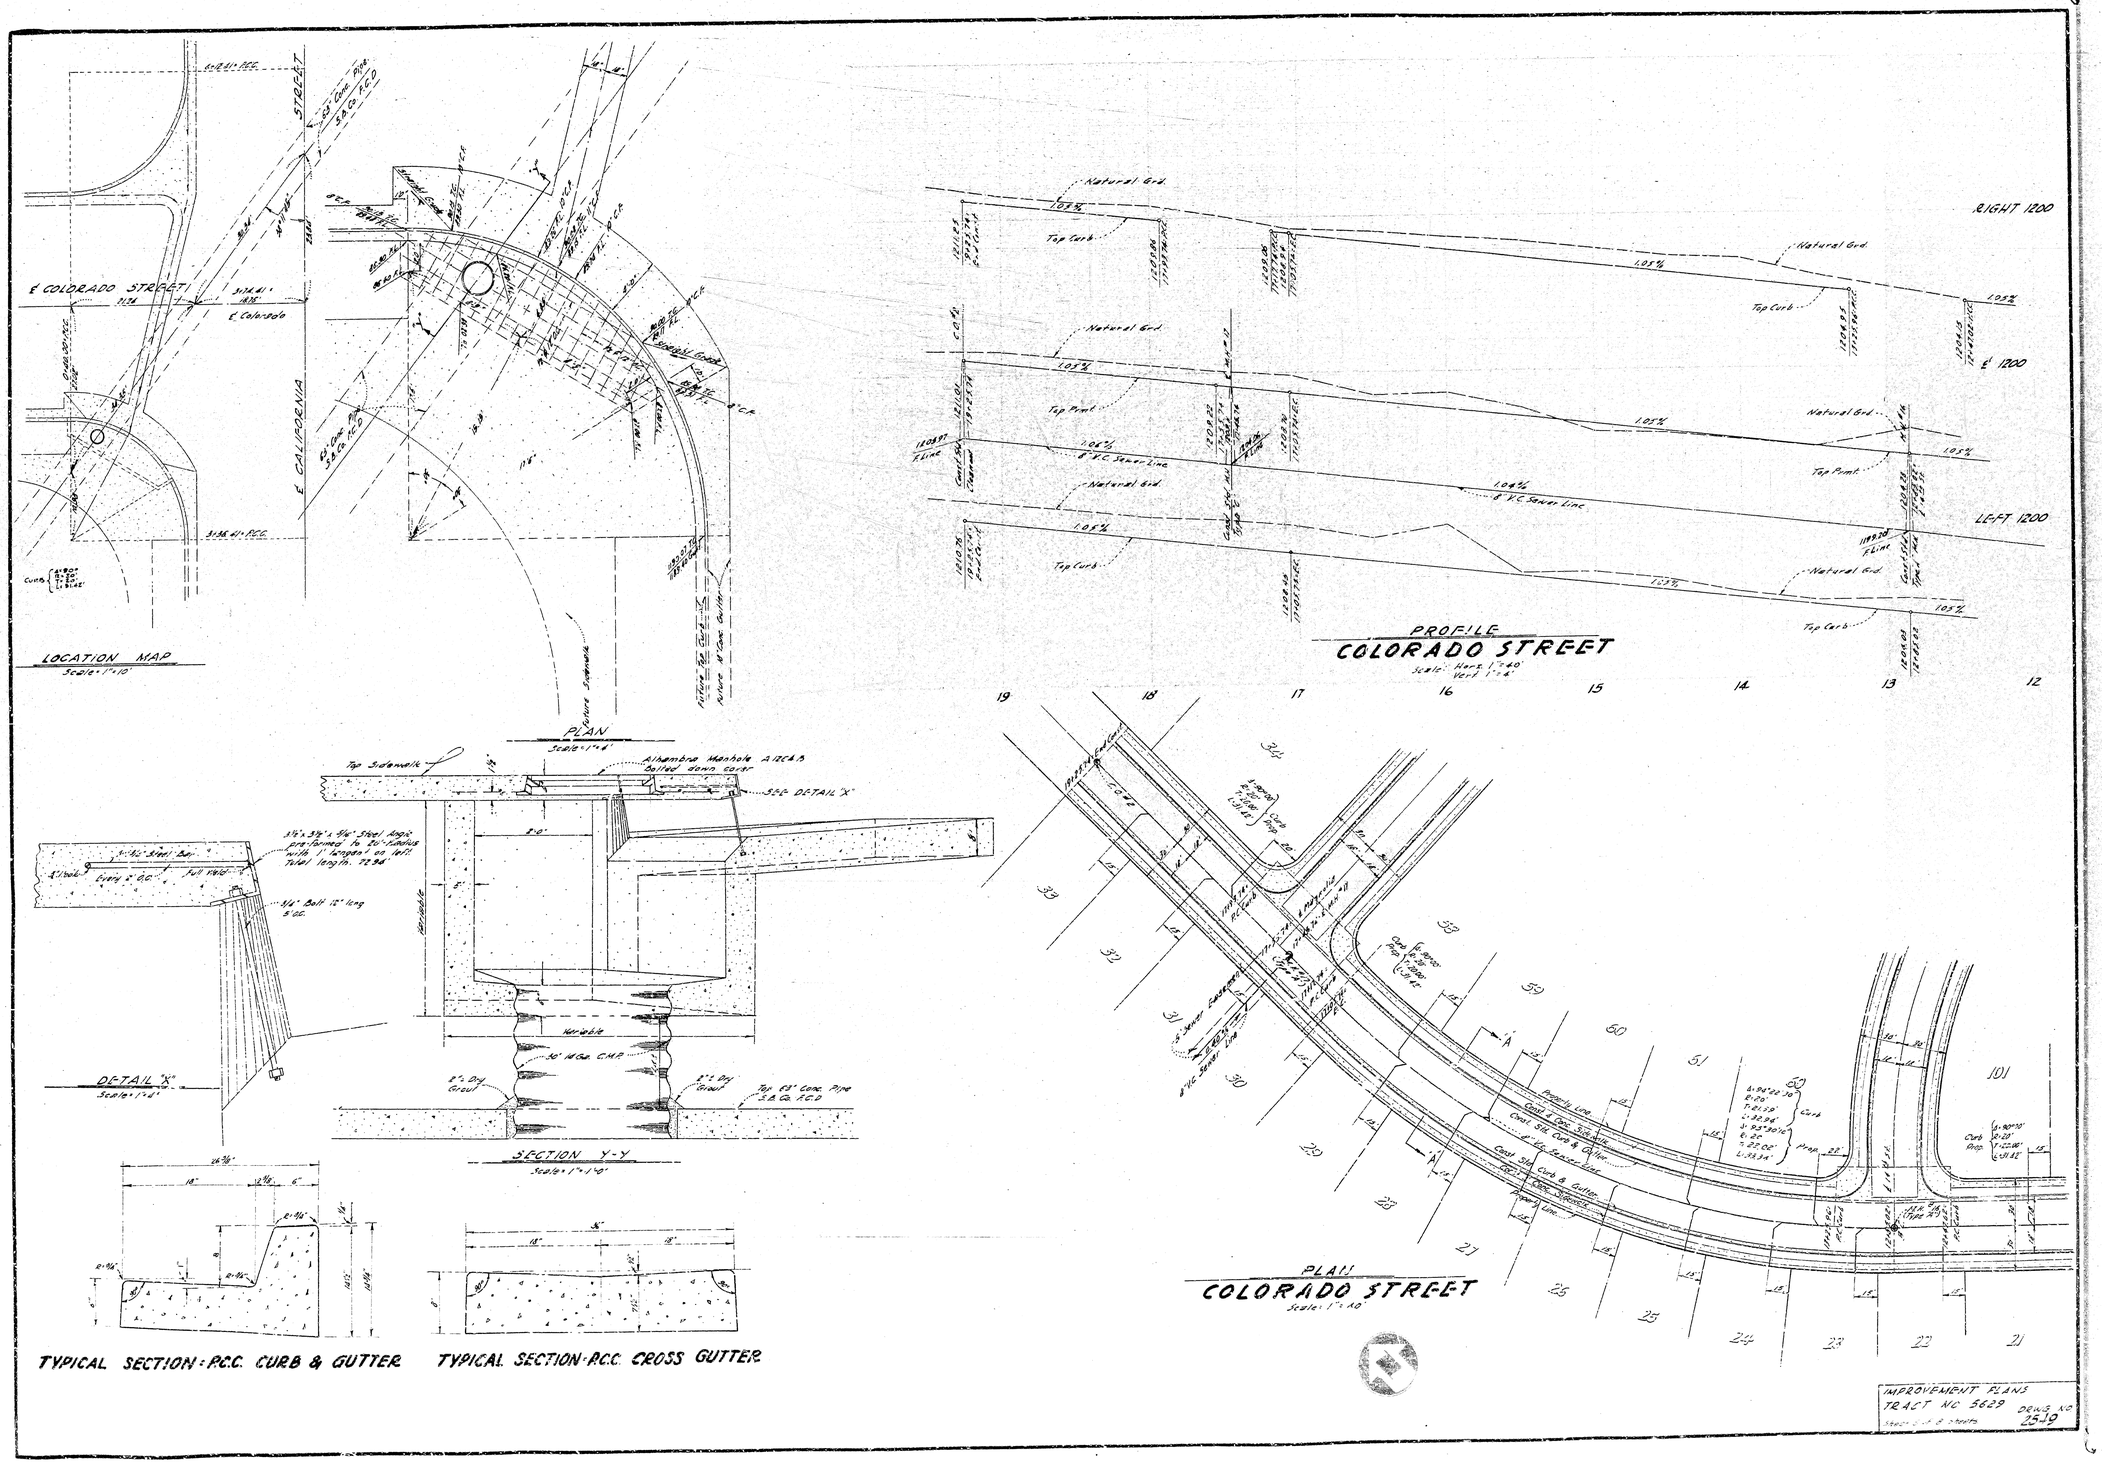
LOCATION MAP
Scale: 1"=10'
E COLORADO STREET
E CALIFORNIA STREET
PLAN
Scale: 1"=4'
Top Sidewalk
Alhambra Manhole A12C&B bolted down cover
SEE DETAIL "X"
Manhole
30" Mor. Cap
Top 24" Conc. Pipe S.A.Co. F.C.D.
SECTION Y-Y
Scale: 1"=1'-0"
DETAIL "X"
Scale: 1"=4'
TYPICAL SECTION: P.C.C. CURB & GUTTER
TYPICAL SECTION: P.C.C. CROSS GUTTER
PROFILE
COLORADO STREET
Scale: Horz. 1"=40' Vert. 1"=4'
RIGHT 1200
℄ 1200
LEFT 1200
Natural Grd.
Top Curb
Top Pvmt.
8" V.C. Sewer Line
PLAN
COLORADO STREET
Scale: 1"=40'
Property Line
Conc. Sidewalk
Conc. Curb & Gutter
8" Vitr. Sewer Line
IMPROVEMENT PLANS
TRACT NO 5629
DRWG. NO 2519