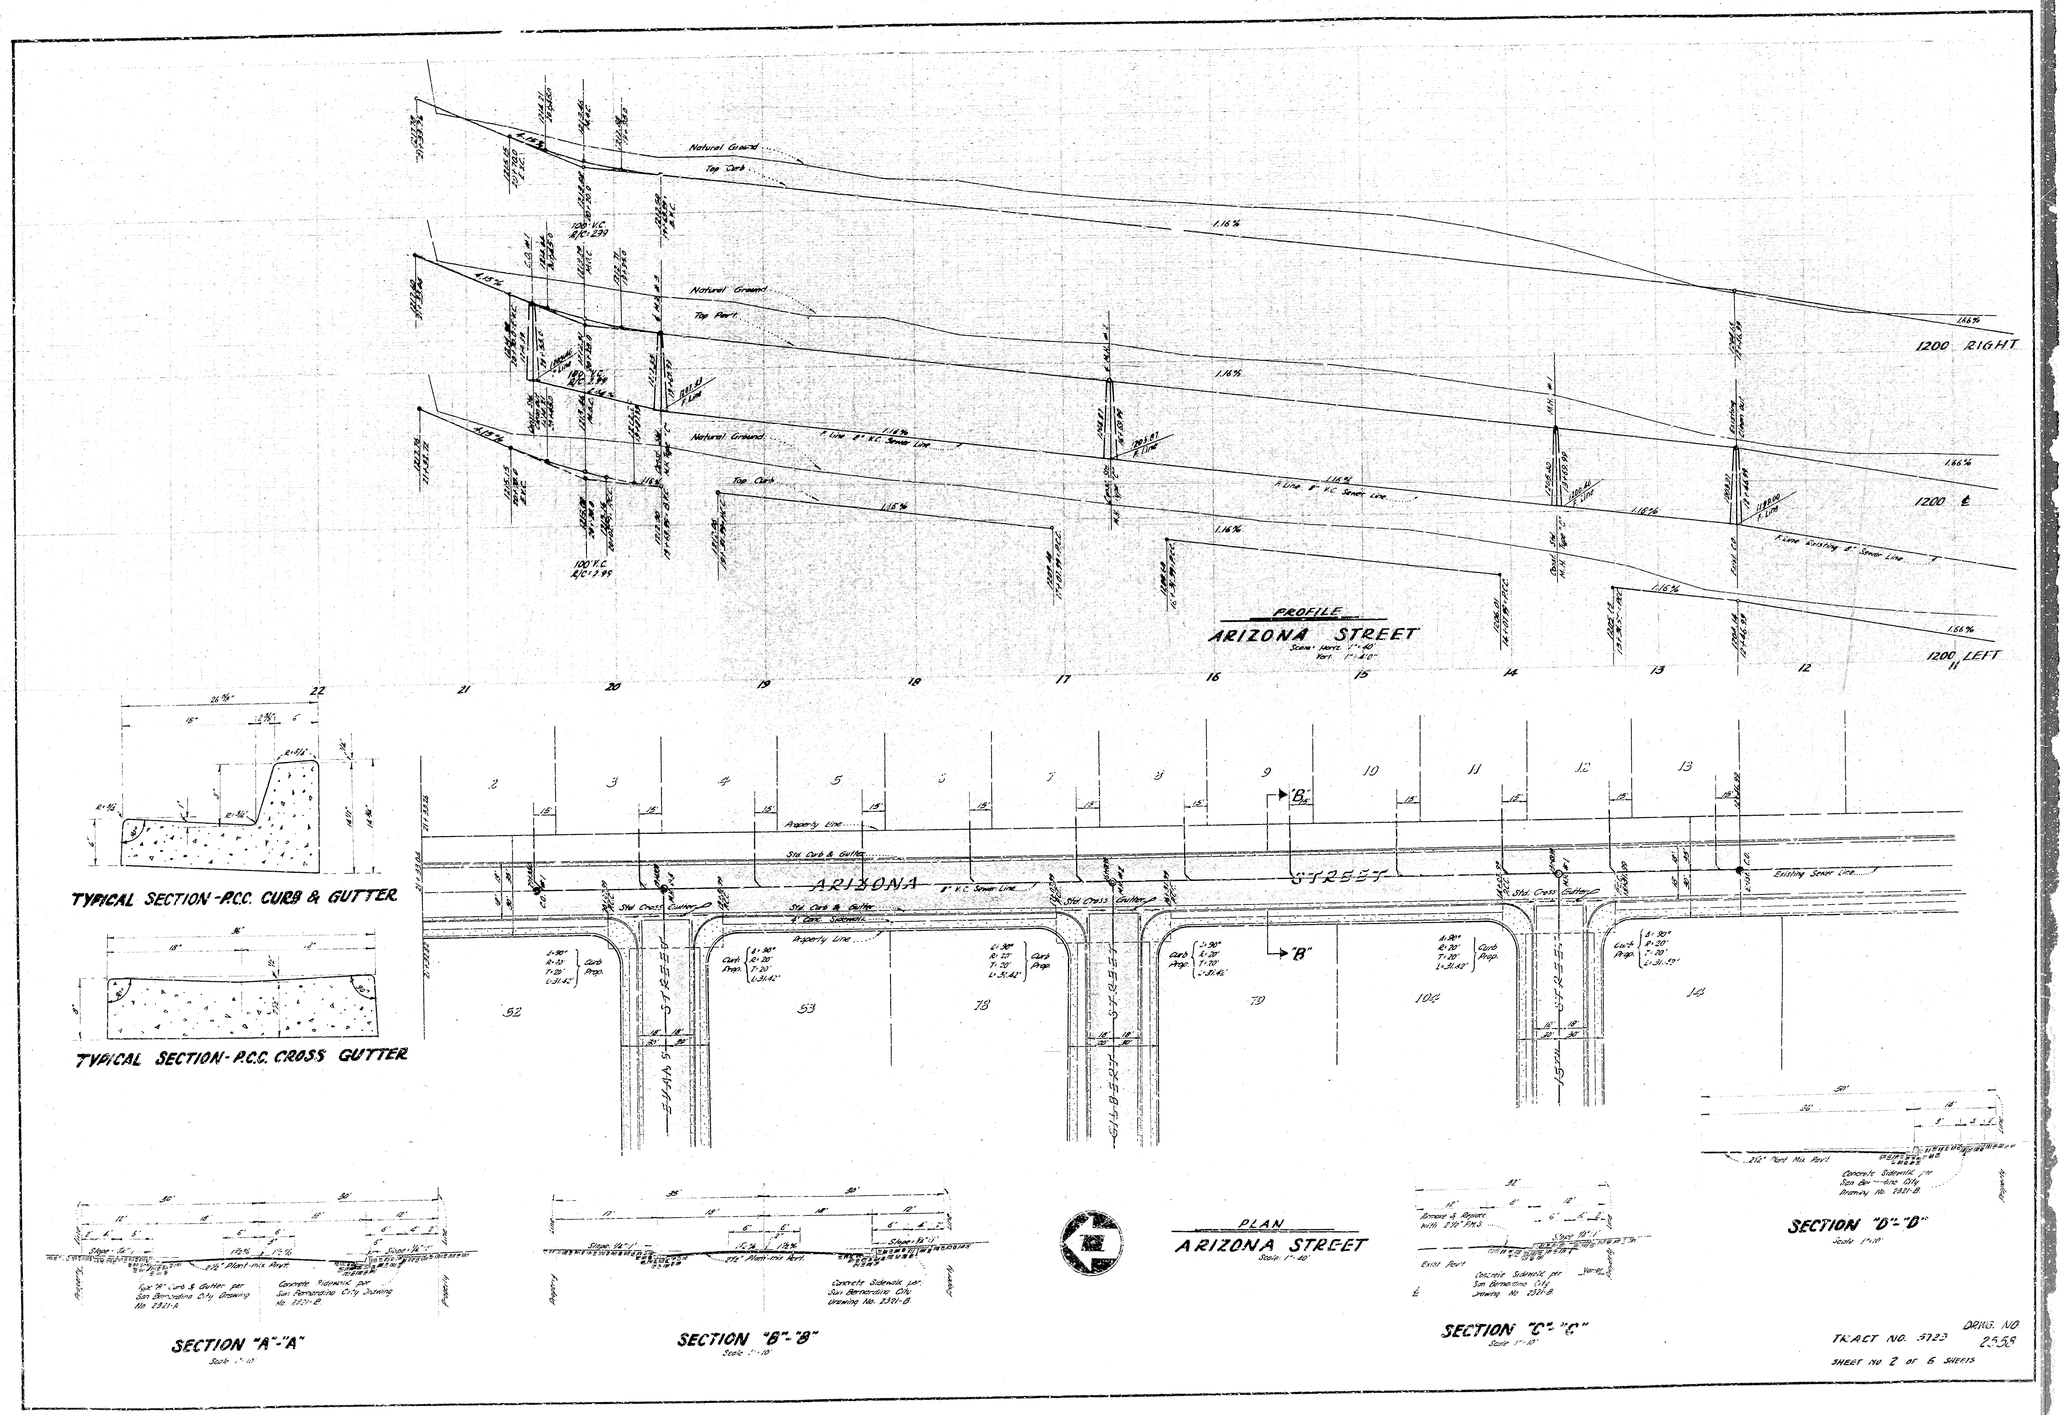
PROFILE
ARIZONA STREET
Scale: Horiz. 1"=40'
Vert. 1"=8'-0"
1200 RIGHT
1200 ℄
1200 LEFT
Natural Ground
Top Curb
Top Part
1.16%
1.66%
1.50%
100' V.C.
R/C=1.99
R/C=1.59
Future Existing 8" Sewer Line
TYPICAL SECTION-P.C.C. CURB & GUTTER
TYPICAL SECTION-P.C.C. CROSS GUTTER
ARIZONA STREET
Property Line
Std. Curb & Gutter
Std. Cross Gutter
4" Conc. Sidewalk
Existing Sewer Line
Curb Prop.
PLAN
ARIZONA STREET
Scale 1"=40'
SECTION "A"-"A"
Scale 1"=10'
SECTION "B"-"B"
Scale 1"=10'
SECTION "C"-"C"
Scale 1"=10'
SECTION "D"-"D"
Scale 1"=10'
Concrete Sidewalk per San Bernardino City Drawing No. 2321-B
Concrete Curb & Gutter per San Bernardino City Drawing No. 2321-A
Remove & Replace with 2½" P.M.S.
Exist. Part
TRACT NO. 5723
DRWG. NO. 2538
SHEET NO. 2 OF 6 SHEETS