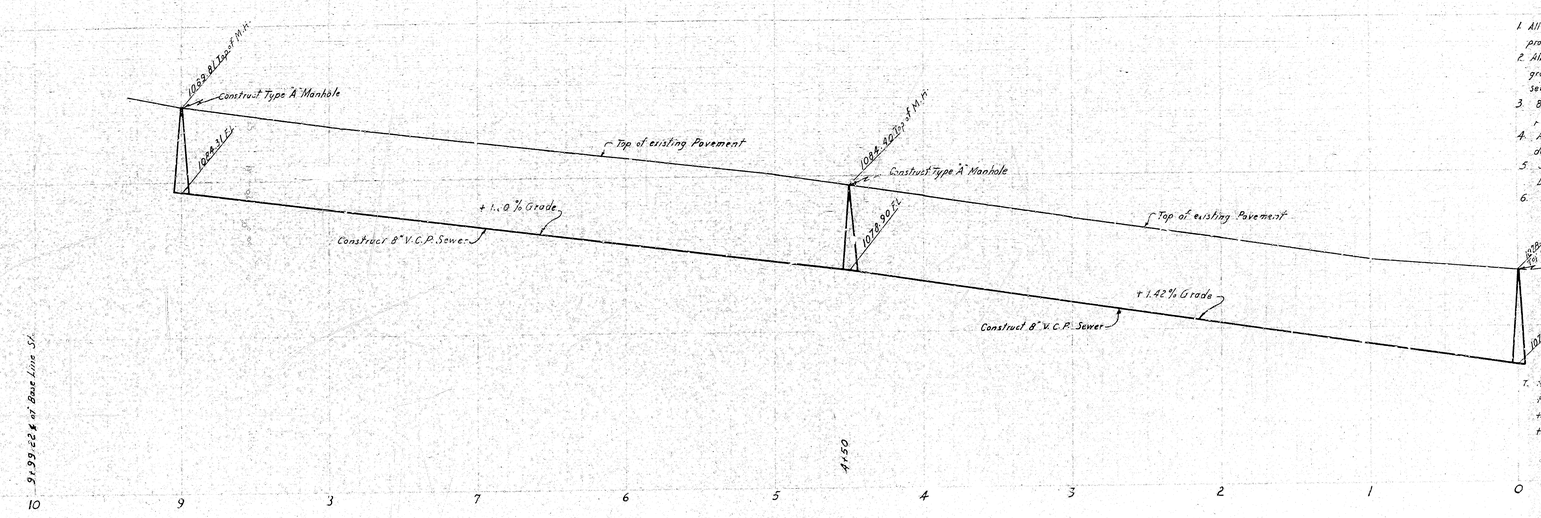

Scale 1" = 40'

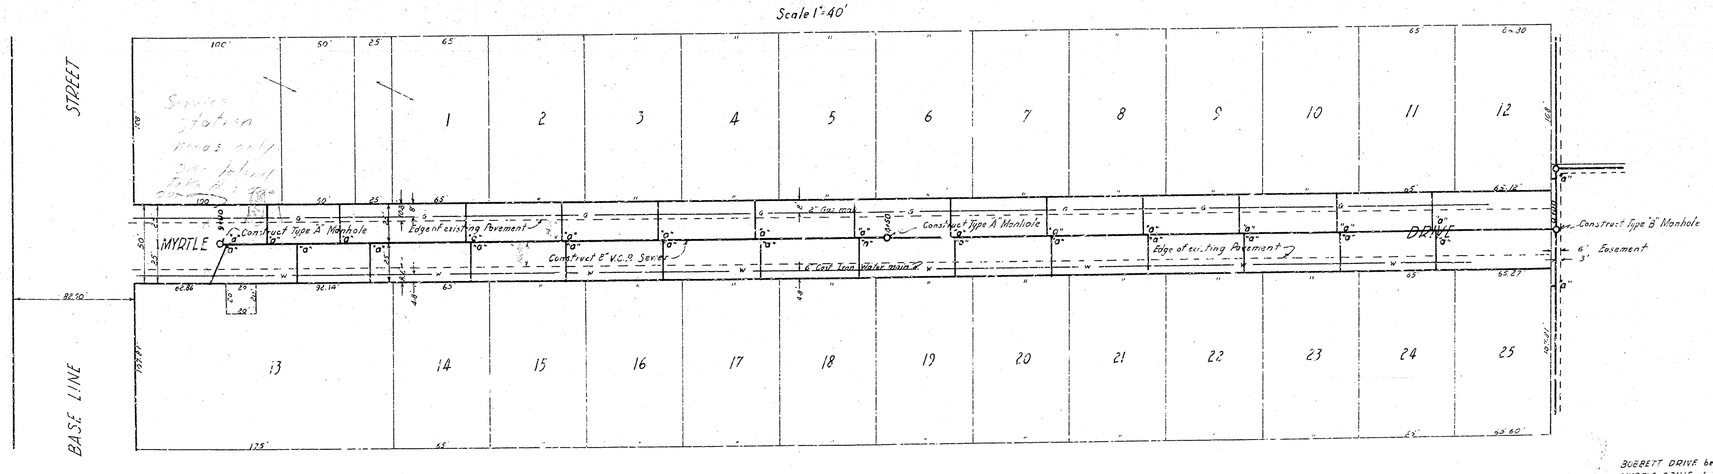

GENERAL NOTES

1. All work embodied on these plans shall be done in conformity with applicable provisions of Specifications No. 2271.
2. All vitrified clay pipe house connections shall be constructed on an upward grade of two percent from the main sewer & shall extend from the main sewer to the property line.
3. 8" X 4" wyes with 4" connecting sewer to be constructed as shown in ⌐ thus ⊤a
4. All house connections are approximate and exact locations shall be determined in the field.
5. Standard Manhole types as per City of San Bernardino, Department of Engineering Standard drawing No. 2321
6. Bench Mark
   Screw N.E. Corner of Base Line Street & Bobbett Drive El.: 1090.91
7. No more than 1,500 lineal feet of trench shall be open at any time. Open trench shall be considered as that portion of trench that has not been backfilled, compacted and paved with a temporary patch if in a paved street area.

BOBBETT DRIVE between Base Line Street & a point South
MYRTLE DRIVE between Base Line Street & a point South
ALLEY between Bobbett Drive & a point 640.35 feet West
AN EASEMENT between Bobbett Drive and a point 5.70 feet West
AN EASEMENT between the South Line of Tract No. 2889 and the South Line of Ninth Street

APRIL 29, 58
Ronald C. Wilfley
3679

2597
DB
4

66-227